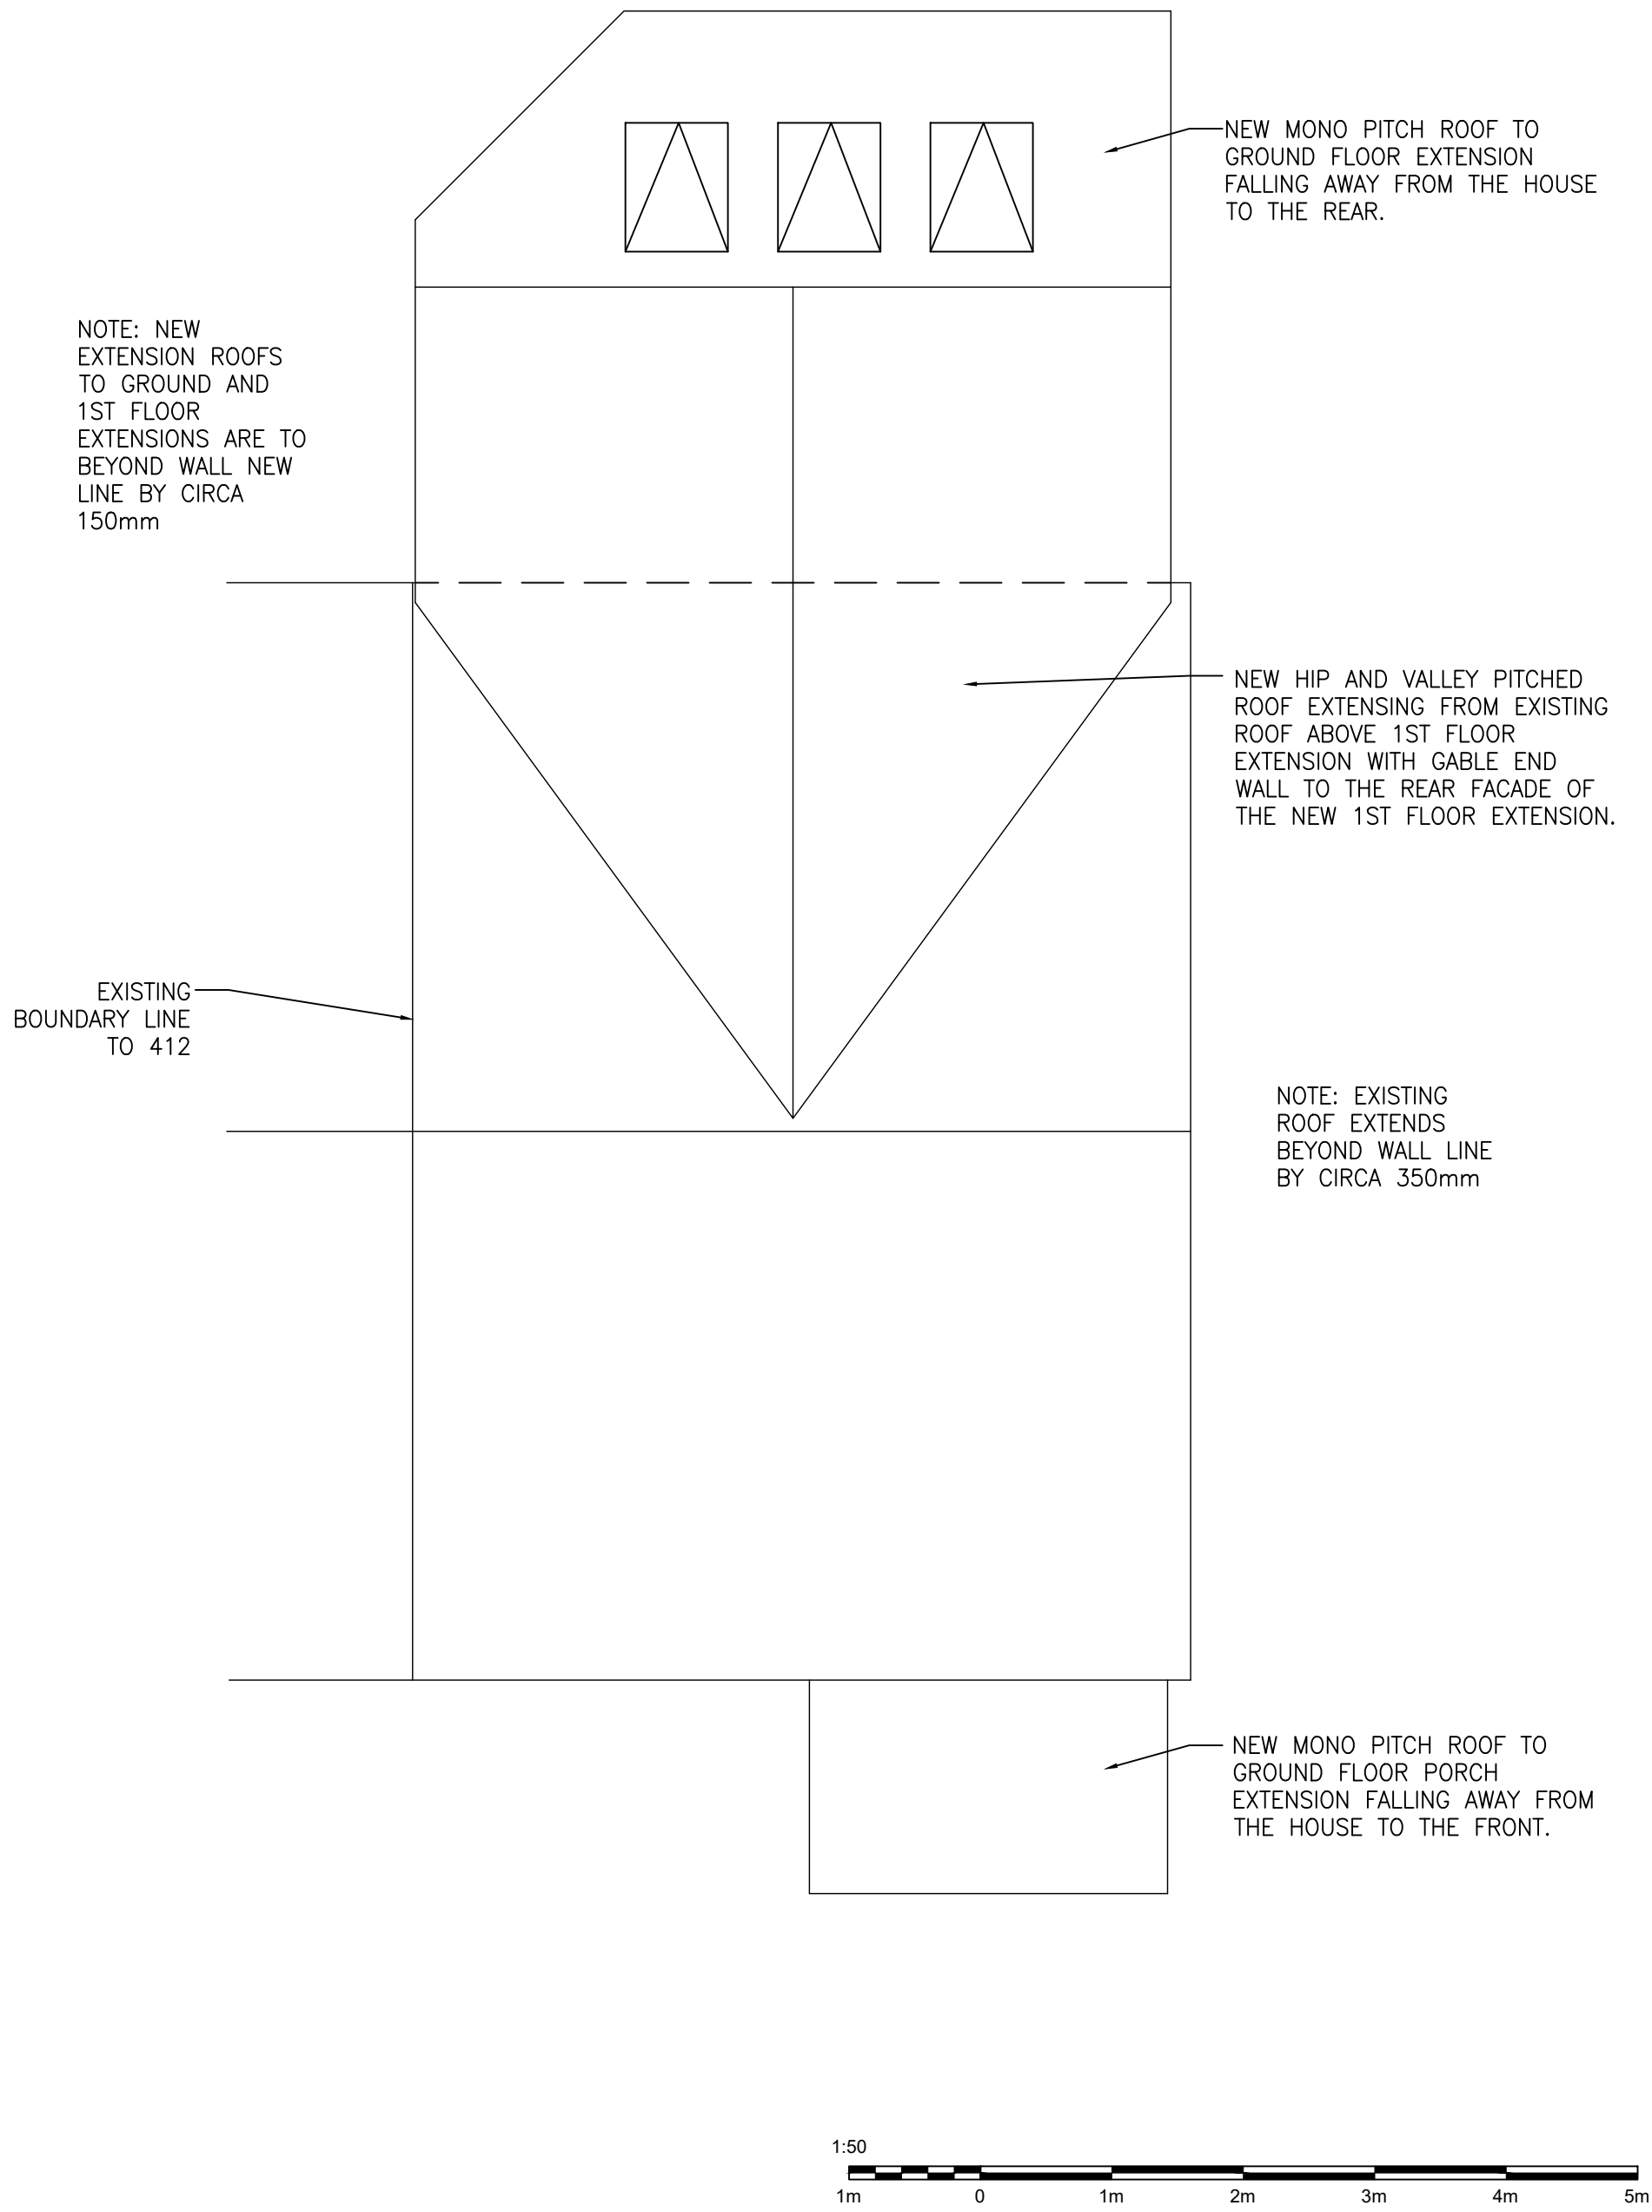410 BIRCH ROAD
PROPOSED ROOF LAYOUT