


ALL DIMENSIONS ARE FOR REFERENCE
PURPOSES ONLY DISCRPENCIES ARE TO BE
REPORTED TO THE DRAWINGS AUTHOR. DO NOT
SCALE FROM DRAWING.

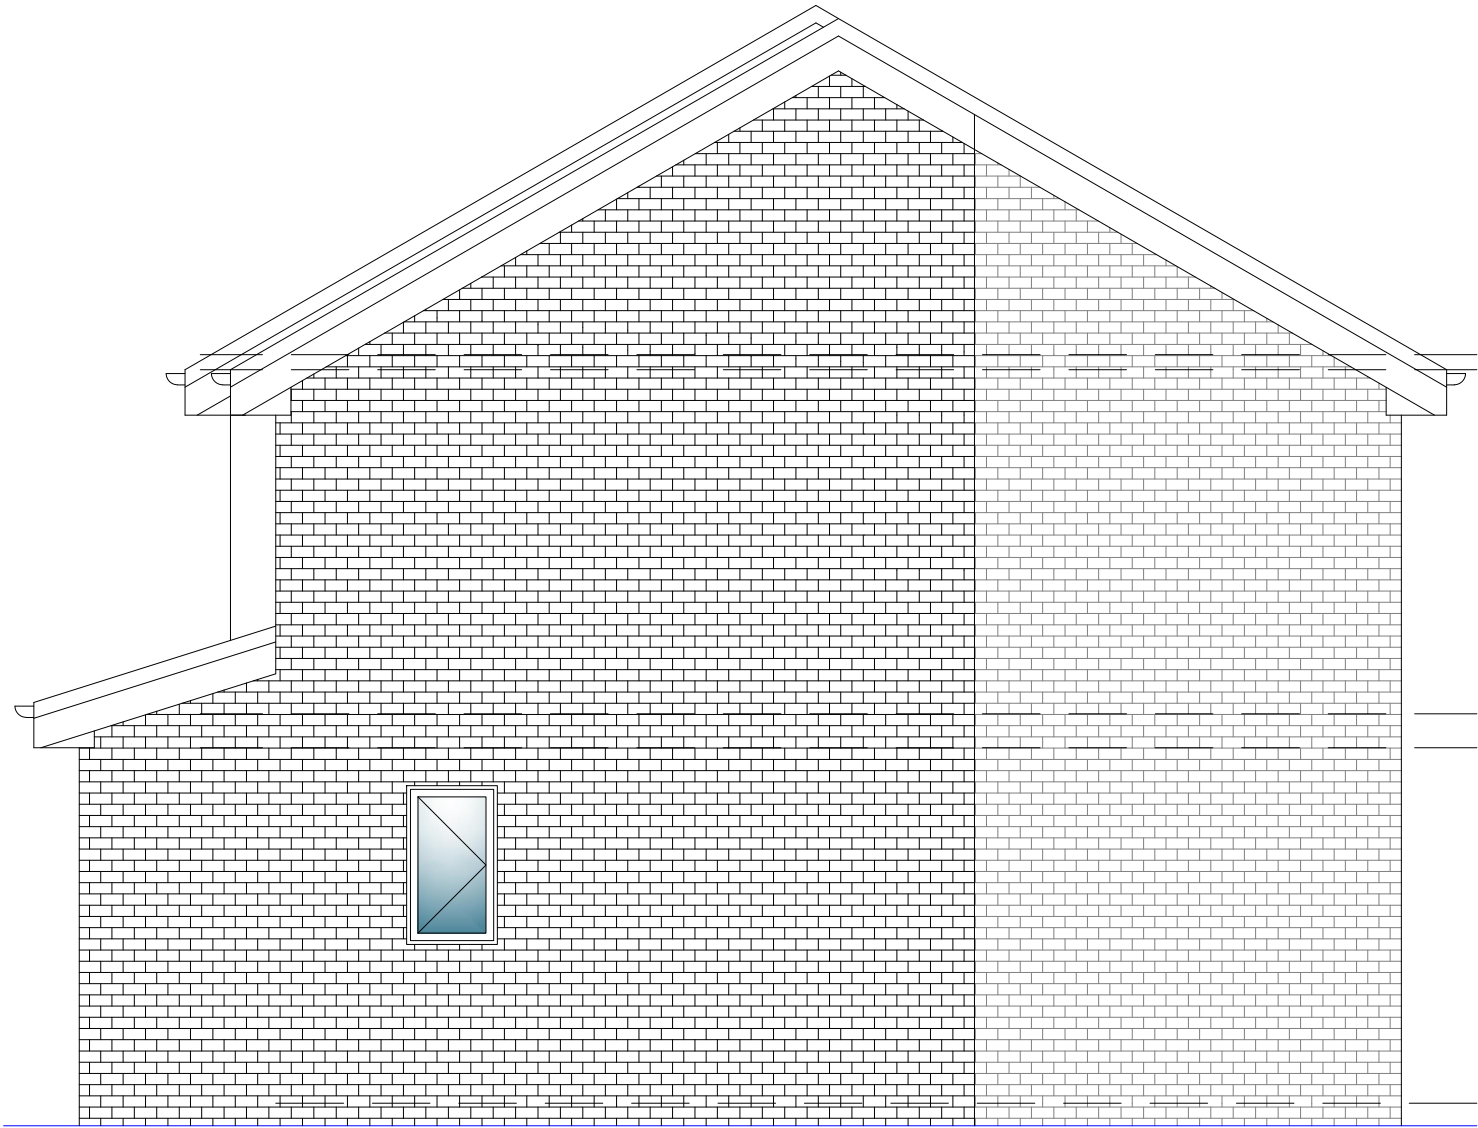


PROPOSED GABLE ELEVATION

MATERIALS KEY



ROOF TILE
TO MATCH EXISTING

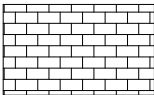

FACING BRICK
TO MATCH EXISTING IN COLOUR
BOND AND MORTAR



PROPOSED GLAZING

A	02.05.24	Extension reduced in size based on planning officers comments.		
Rev	Date	Description	Rev By	CHK'd By
Drawing Title		PROPOSED ELEVATIONS - 02		
Job-Dwg No		057ROC-108A		
Project Title		SIDE EXTENSION WITH INTERNAL REMODEL 135 HEREFORD WAY MIDDLETON MANCHESTER M24 2NL		
Client		MR SMITH		
Status		PLANNING		
Scale		1:50	Drawing Size	A3
Date		03/24		