



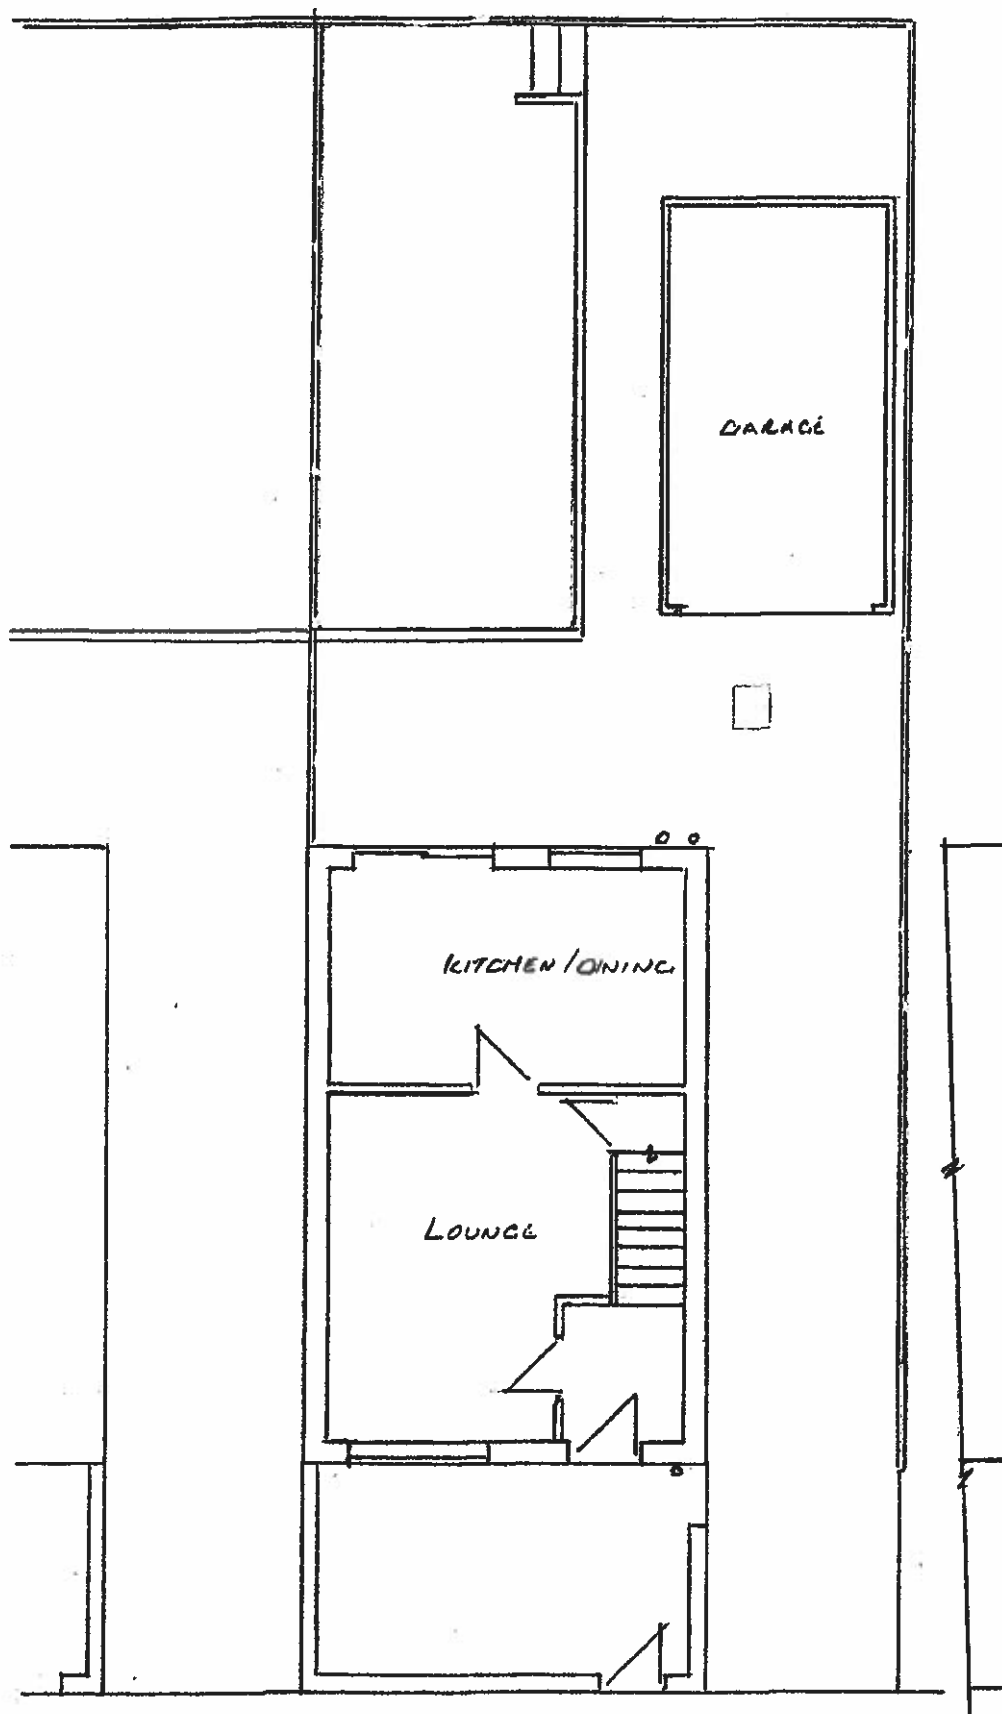

EXISTING GROUND FLOOR PLAN

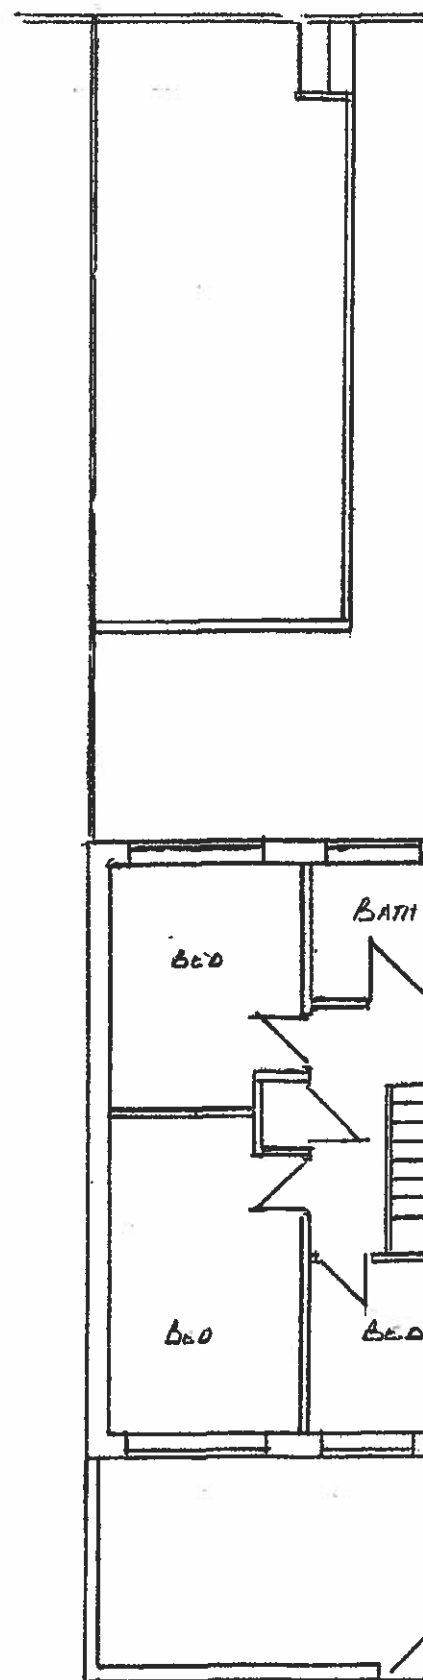

EXISTING FIRST FL