




Elevation A

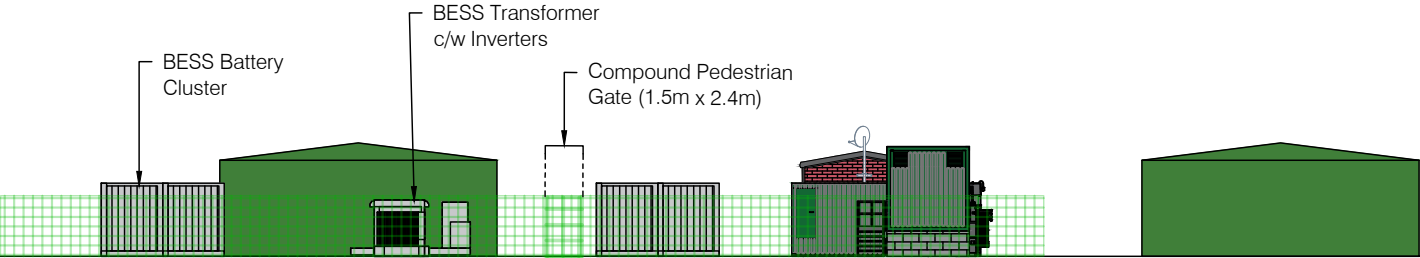


Elevation B

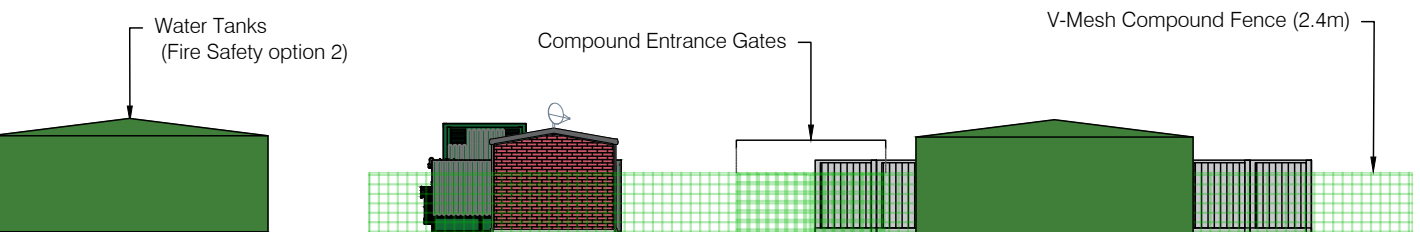

Elevation C

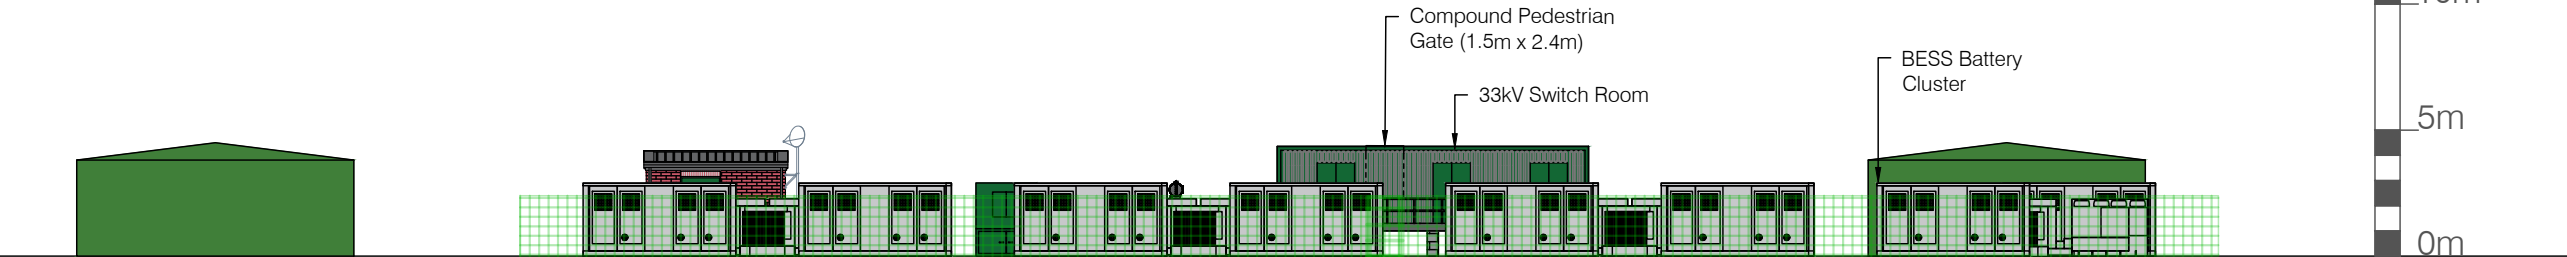


Elevation D

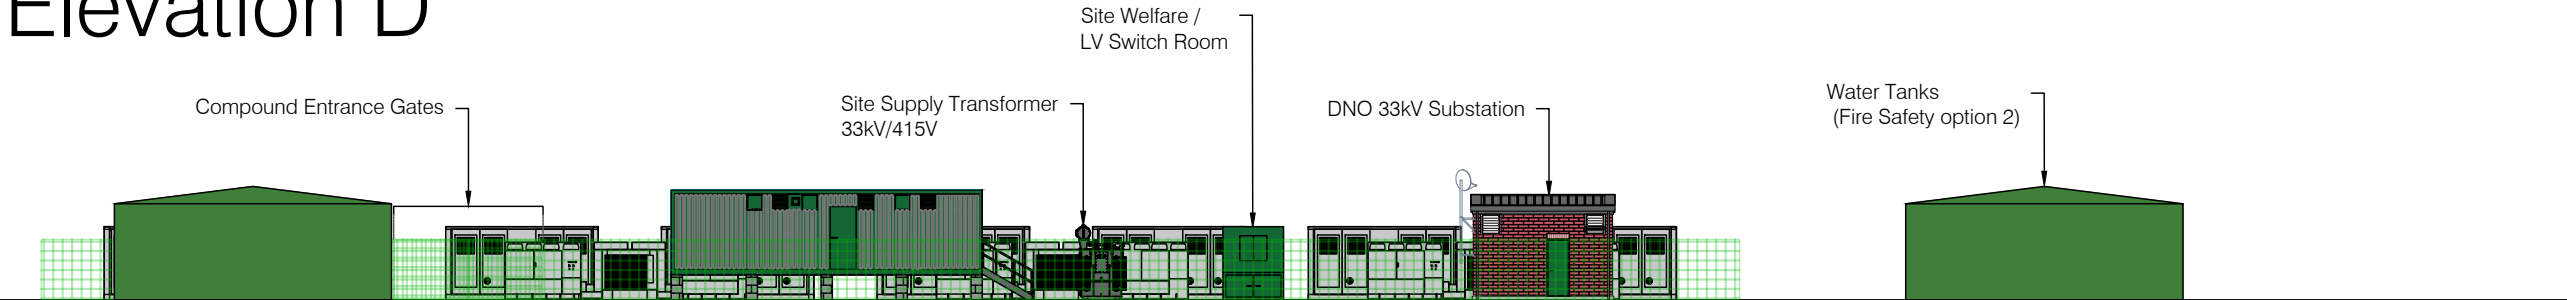

Scale = 1:300 @ A3

ELEVATION VIEWS

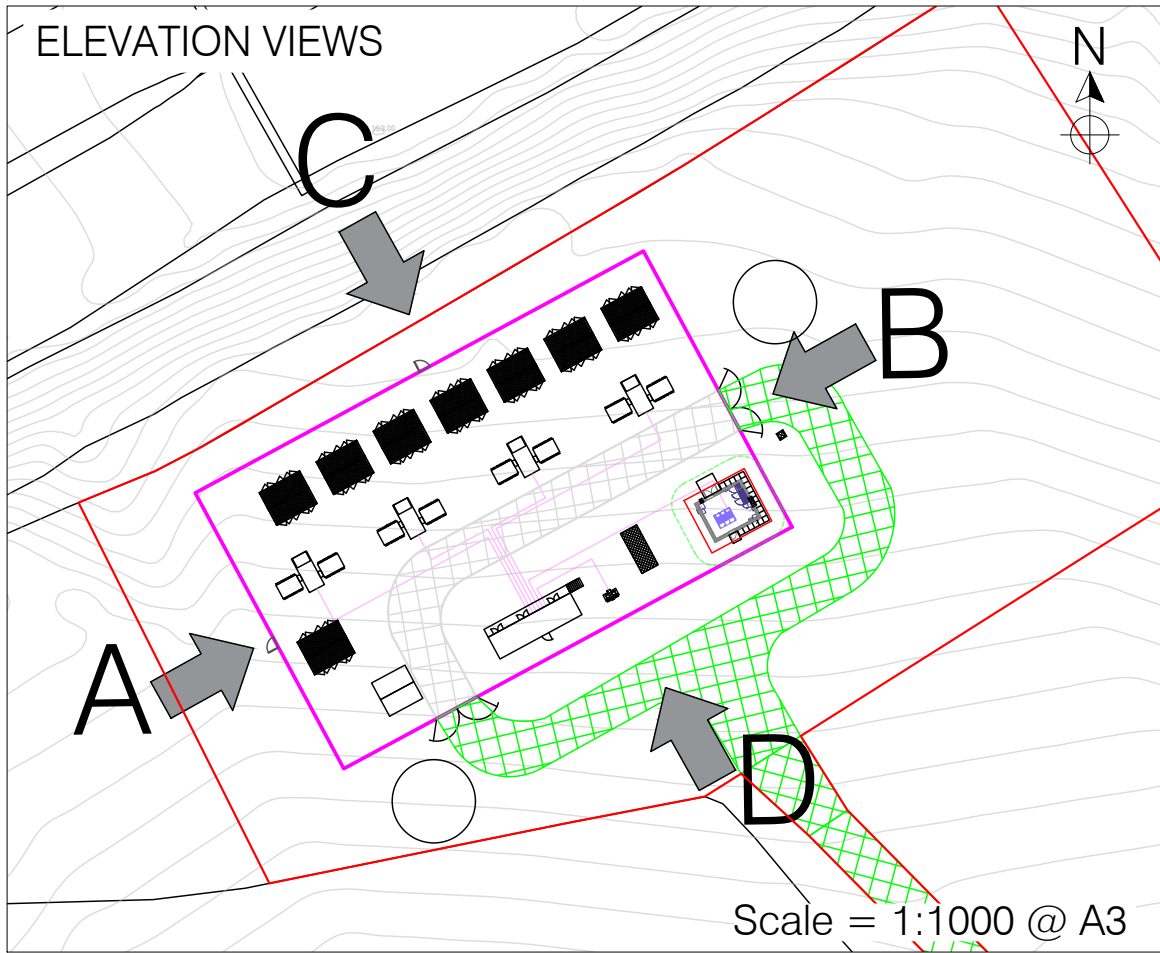

LEGEND

- Planning Boundary (area = 12,180m²)
- Site access from Farm Track off Bentgate Street (length ~244m)
- Compound Boundary (area = 2,790m²)

2	03/10/24	Increased Planning Boundary so it reaches adopted highway.
1	20/09/24	Compound layout changed to accommodate increased battery spacing.

Rev. Suffix	Date	Details
-------------	------	---------

SITE
ELLEN ROAD FARM
BENTGATE ST, NEWHEY
ROCHDALE, OL16 4NU

TITLE
30MW BESS
ELEVATIONS PLAN

DWG. No. ELLEN-BESS-001.6	REV 3
------------------------------	----------

SCALE As Shown	DATE 03/10/24
DRAWN KN	STATUS Planning



Note: V-Mesh and acoustic fence have been printed with 70% transparency.