



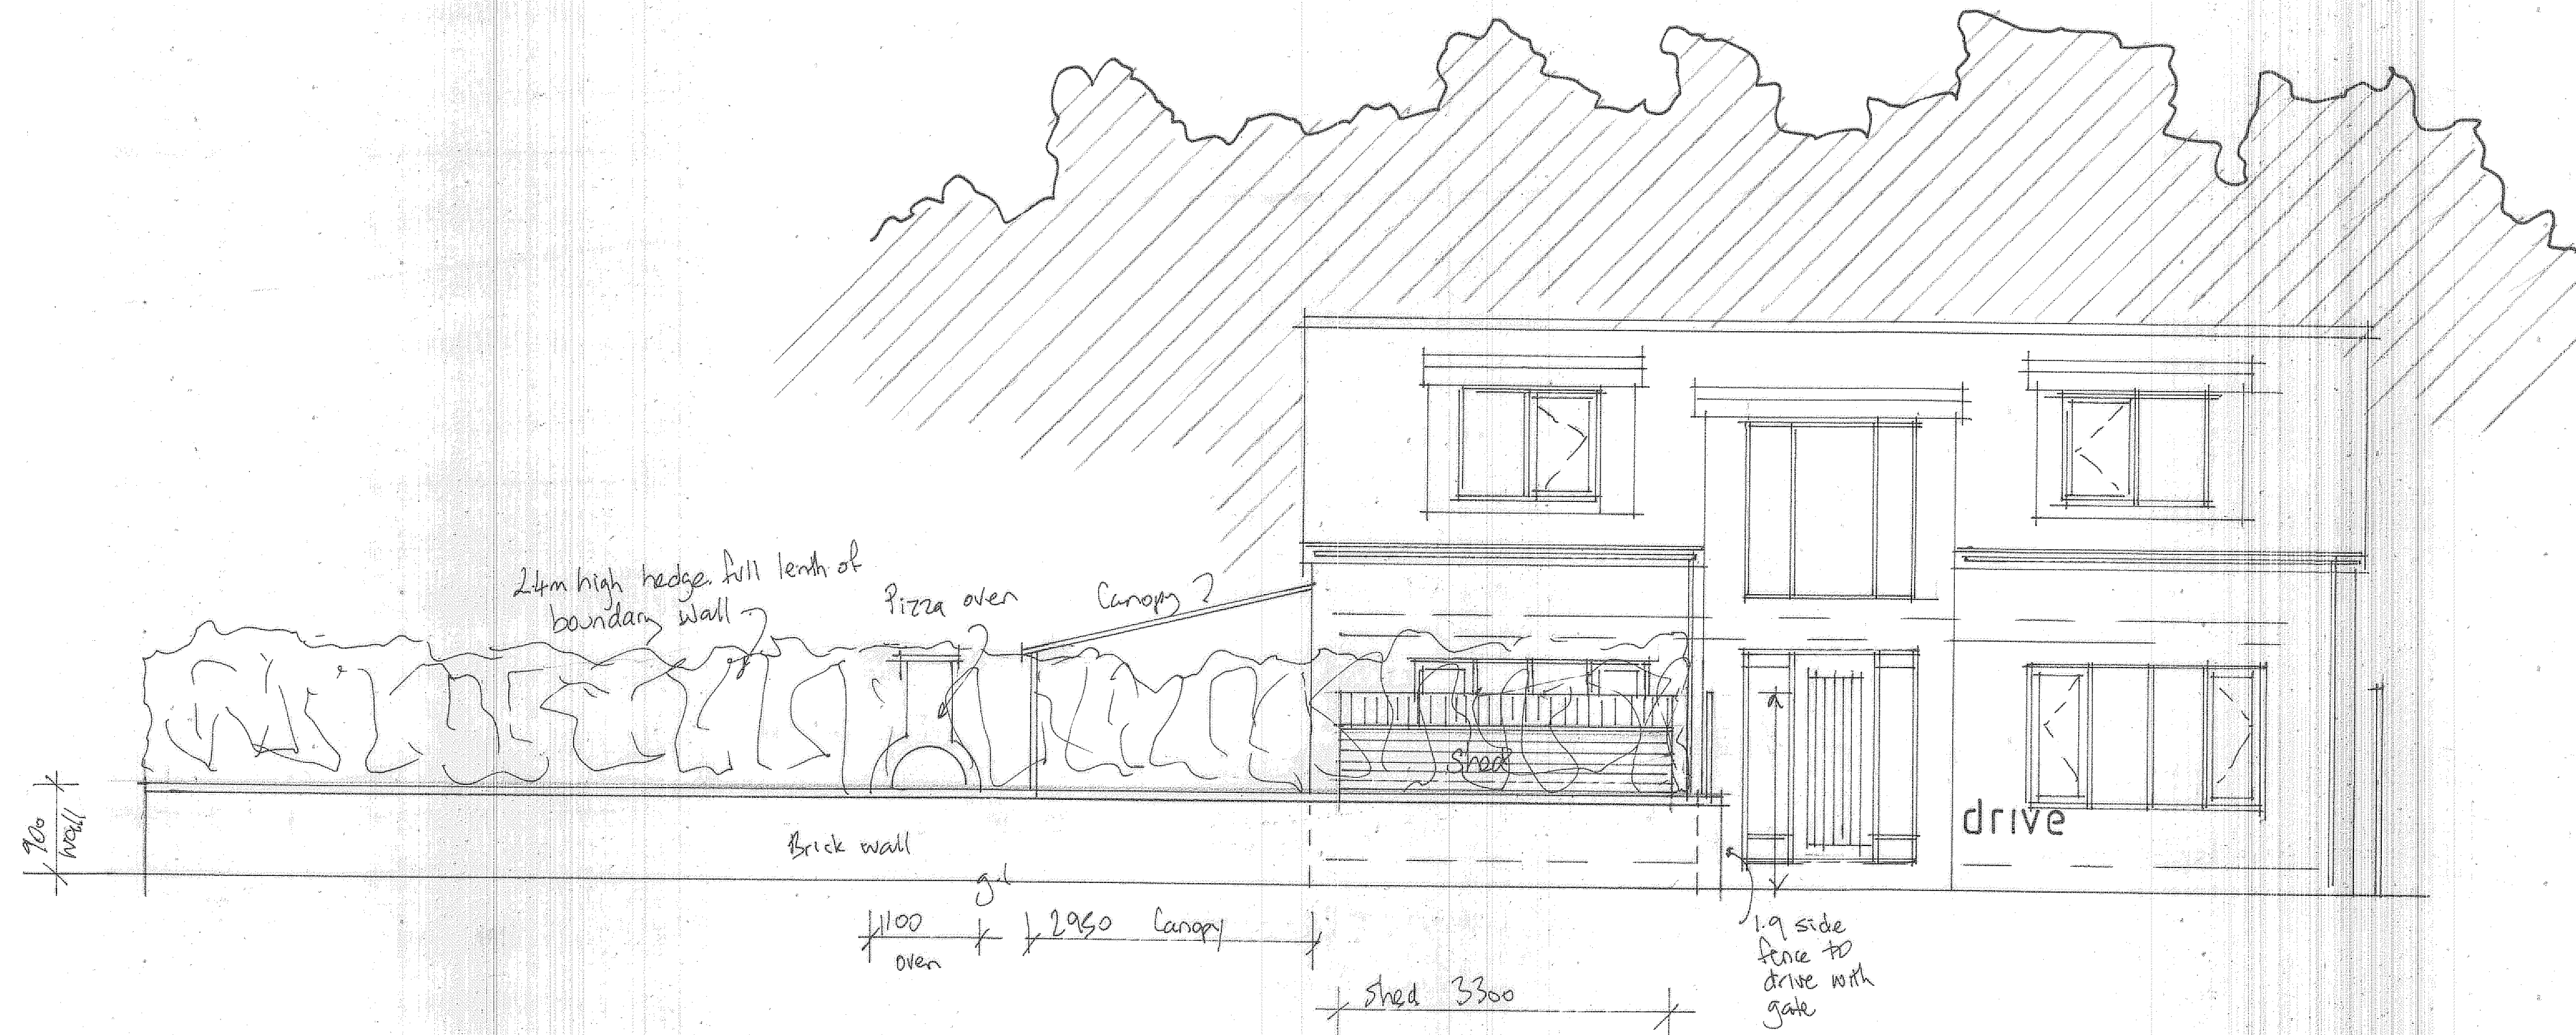

STREET SCENE FROM LINKS VIEW

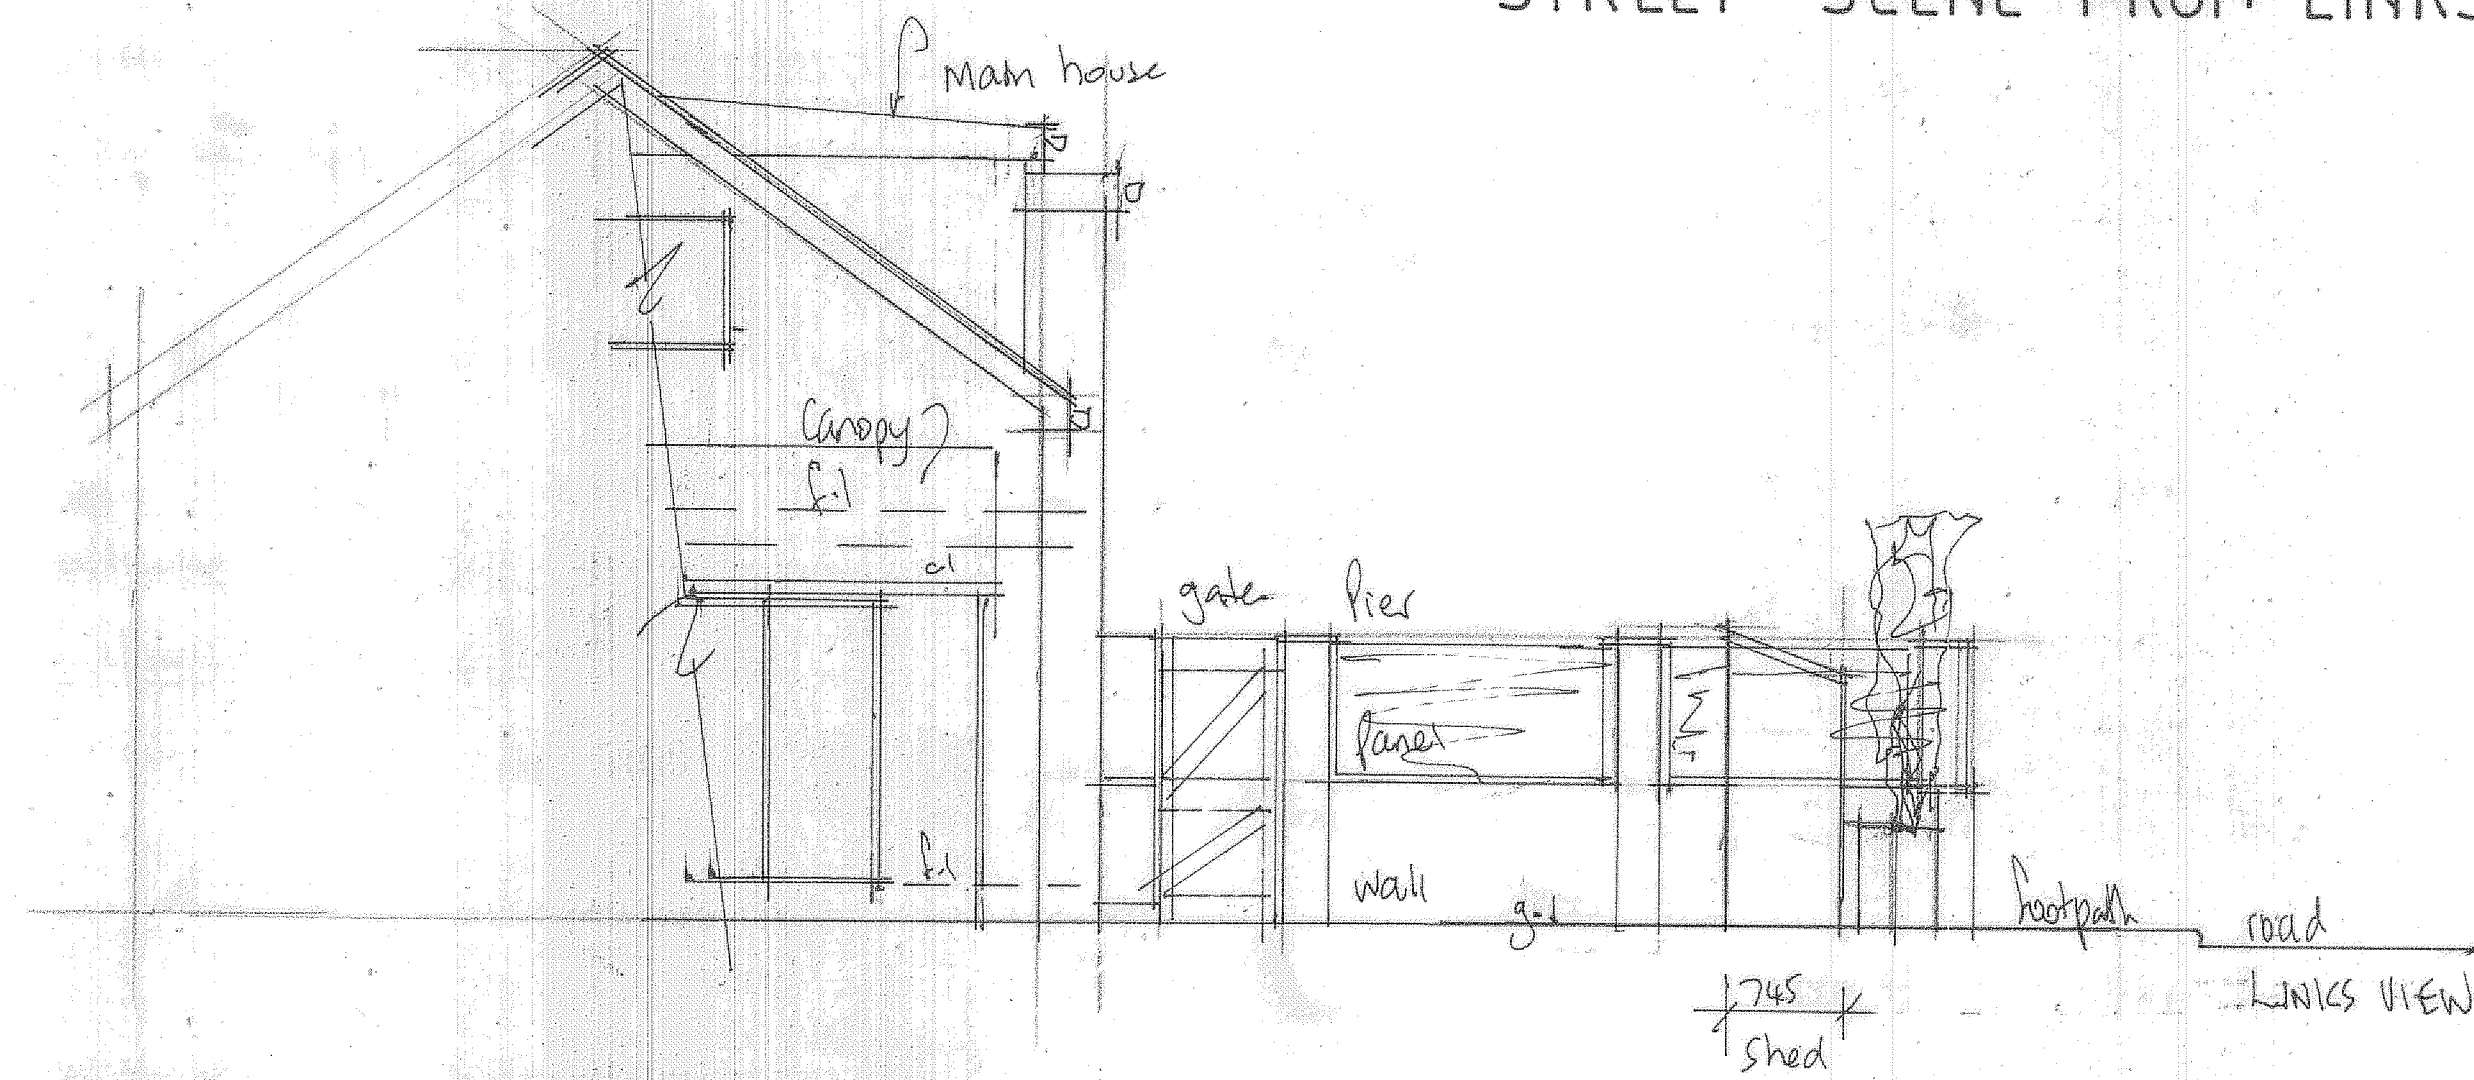

SECTION

GENERAL SCOPE OF WORKS.

Boundary wall to Links View to be 900mm high constructed from matching brick with number 1 Links View, constructed behind with a gap of 300mm a second wall built approx 700mm high forming a space filled with soil to allow a hedge to be planted.

Drive fence 1.9m high overall constructed from 900mm high brickwork with a 1 m high timber panel located on top.

Hedge will obscure any possible sight of proposed canopy, shed or pizza oven from passing pedestrians or traffic.

All Brick boundary wall, construction and heights agreed and approved by planning on a previous enforcement application.

NOTES.

These drawings are for the purpose of obtaining planning permission only. All work thereafter is undertaken solely at the clients/contractors discretion and liability is therefore transferred. All work must be carried out in accordance with the relevant building regulations and codes of practice. Do not scale from drawing. All dimensions to be checked on site and any discrepancies to be notified to the relevant bodies immediately.

PROJECT

PROPOSED PATIO CANOPY,
TIMBER SHED AND FREE
STANDING PIZZA OVEN.

DRAWING TITLE

PROPOSED STREET SCENE.

CLIENT

MR. J. BUTTERWORTH.

ADDRESS

1A, LINKS VIEW,
BAMFORD, ROCHDALE.
OL11 4DD.

SCALE

SCALE 1:50@A1

DATE

SEPT 2024.

DRAWING No

CL 09245627/34.

