


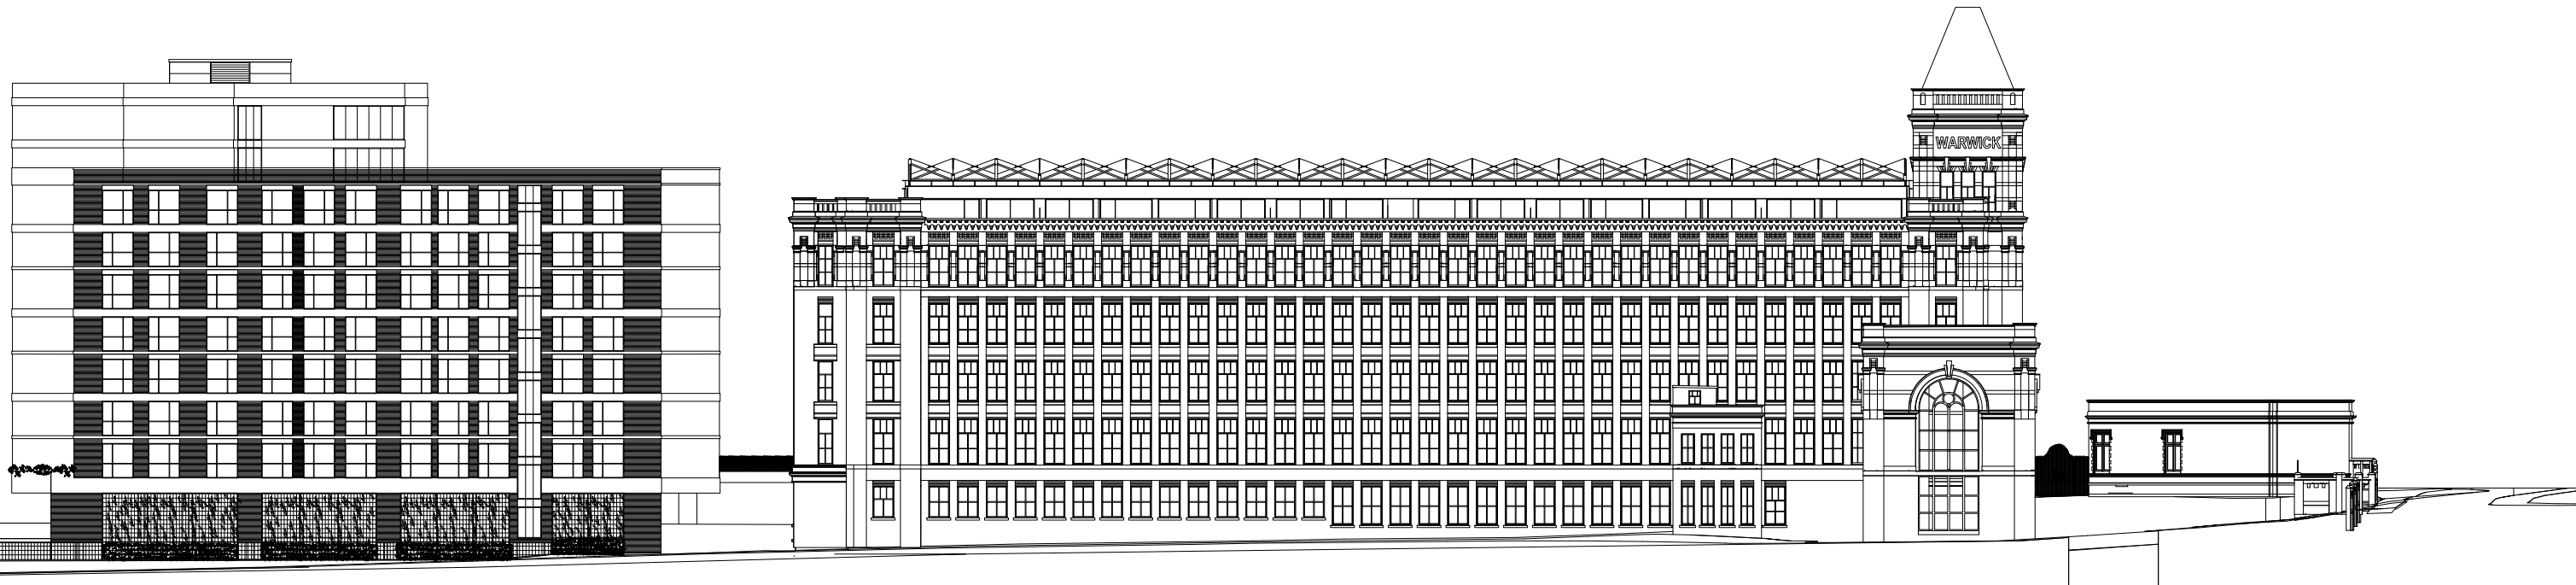

SOUTH (REAR) ELEVATION

P1 UPDATED TO SITE CONDITIONS 05.10.23 <table><tr><th>REV</th><th>DATE</th><th>DRAWN</th><th>DESCRIPTION</th></tr><tr><td> </td><td> </td><td> </td><td> </td></tr></table>	REV	DATE	DRAWN	DESCRIPTION					Notes : ■ Dimensions are to be checked on site before fabrication and construction ■ Any discrepancies are to be immediately notified to the architects ■ Structural measurements are to be taken from the structural engineers drawings ■ Do not scale ■ Copyright reserved by GMA	KEY	GMA ARCHITECTURE Architects and Designers UK House 82 Heath Road Twickenham TW1 4BA Telephone 020 8891 5959 Fax 020 8607 9933 Email enquiries@gmaarchitecture.co.uk www.gmaarchitecture.co.uk	DRAWING ISSUE STATUS PLANNING Project WARWICK MILL MIDDLETON MANCHESTER M24 1AZ	Client KAM LEI FONG LTD Drawing COMBINED WARWICK MILL + THE LOOM SOUTH (REAR) ELEVATION	Scale 1:250@A1 1:100@A3 Type 01	Date OCT 21 Client 277-01	Drawn PA Drawing No WM+TL-202	Checked IL Revision P1
	REV	DATE	DRAWN	DESCRIPTION													

K:\Warwick Mill - Middleton, Manchester\Drawings\2023 September\The Loom\Elevations\Site Elevations\