


GREENVALE, BAMFORD

general notes:
copyright reserved to mck associates ltd, and this drawing may not be used or reproduced without prior written consent.

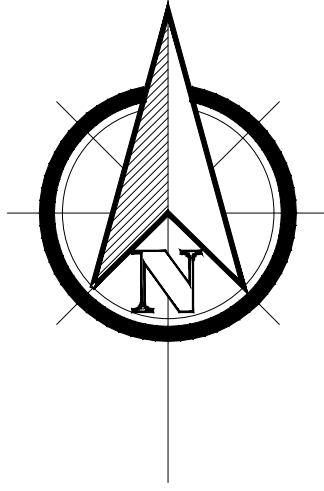

KEY

- Route taken by refuse vehicle
- Refuse collection route
- Route taken by resident
- Refuse storage location
- Refuse collection point
1 point per dwelling



A	01/04/2025	ELC	Existing Tree Groups removed.
Rev	Date	By	Description

Client:

Wain
HOMES


mck associates limited
architecture | building surveying | urban design

burnaby villa ■ 48 watling street road ■ fulwood ■ preston ■ pr2 8bp
tel: 01772 774510 fax: 01772 774511 email mck@mckassociates.co.uk

Project:
GREENVALE
BAMFORD
ROCHDALE

Drawing Title:
REFUSE LAYOUT PLAN

Drawn: ELC	Checked:	Scale: 1:500	Date: 26/03/2025
Job No: 23-025	Drawing No: 410	Rev: A	

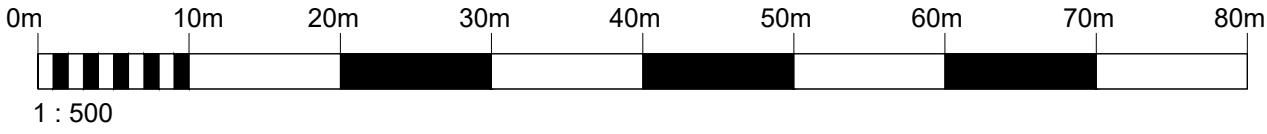

Drawn & Location: 21/03/2025 20:03:25 Wain Homes - Greenvale, Bamford, Rochdale/Planning Pack/23-025-410 Refuse Layout Plan Rev A.dwg

A1

PLANNING