

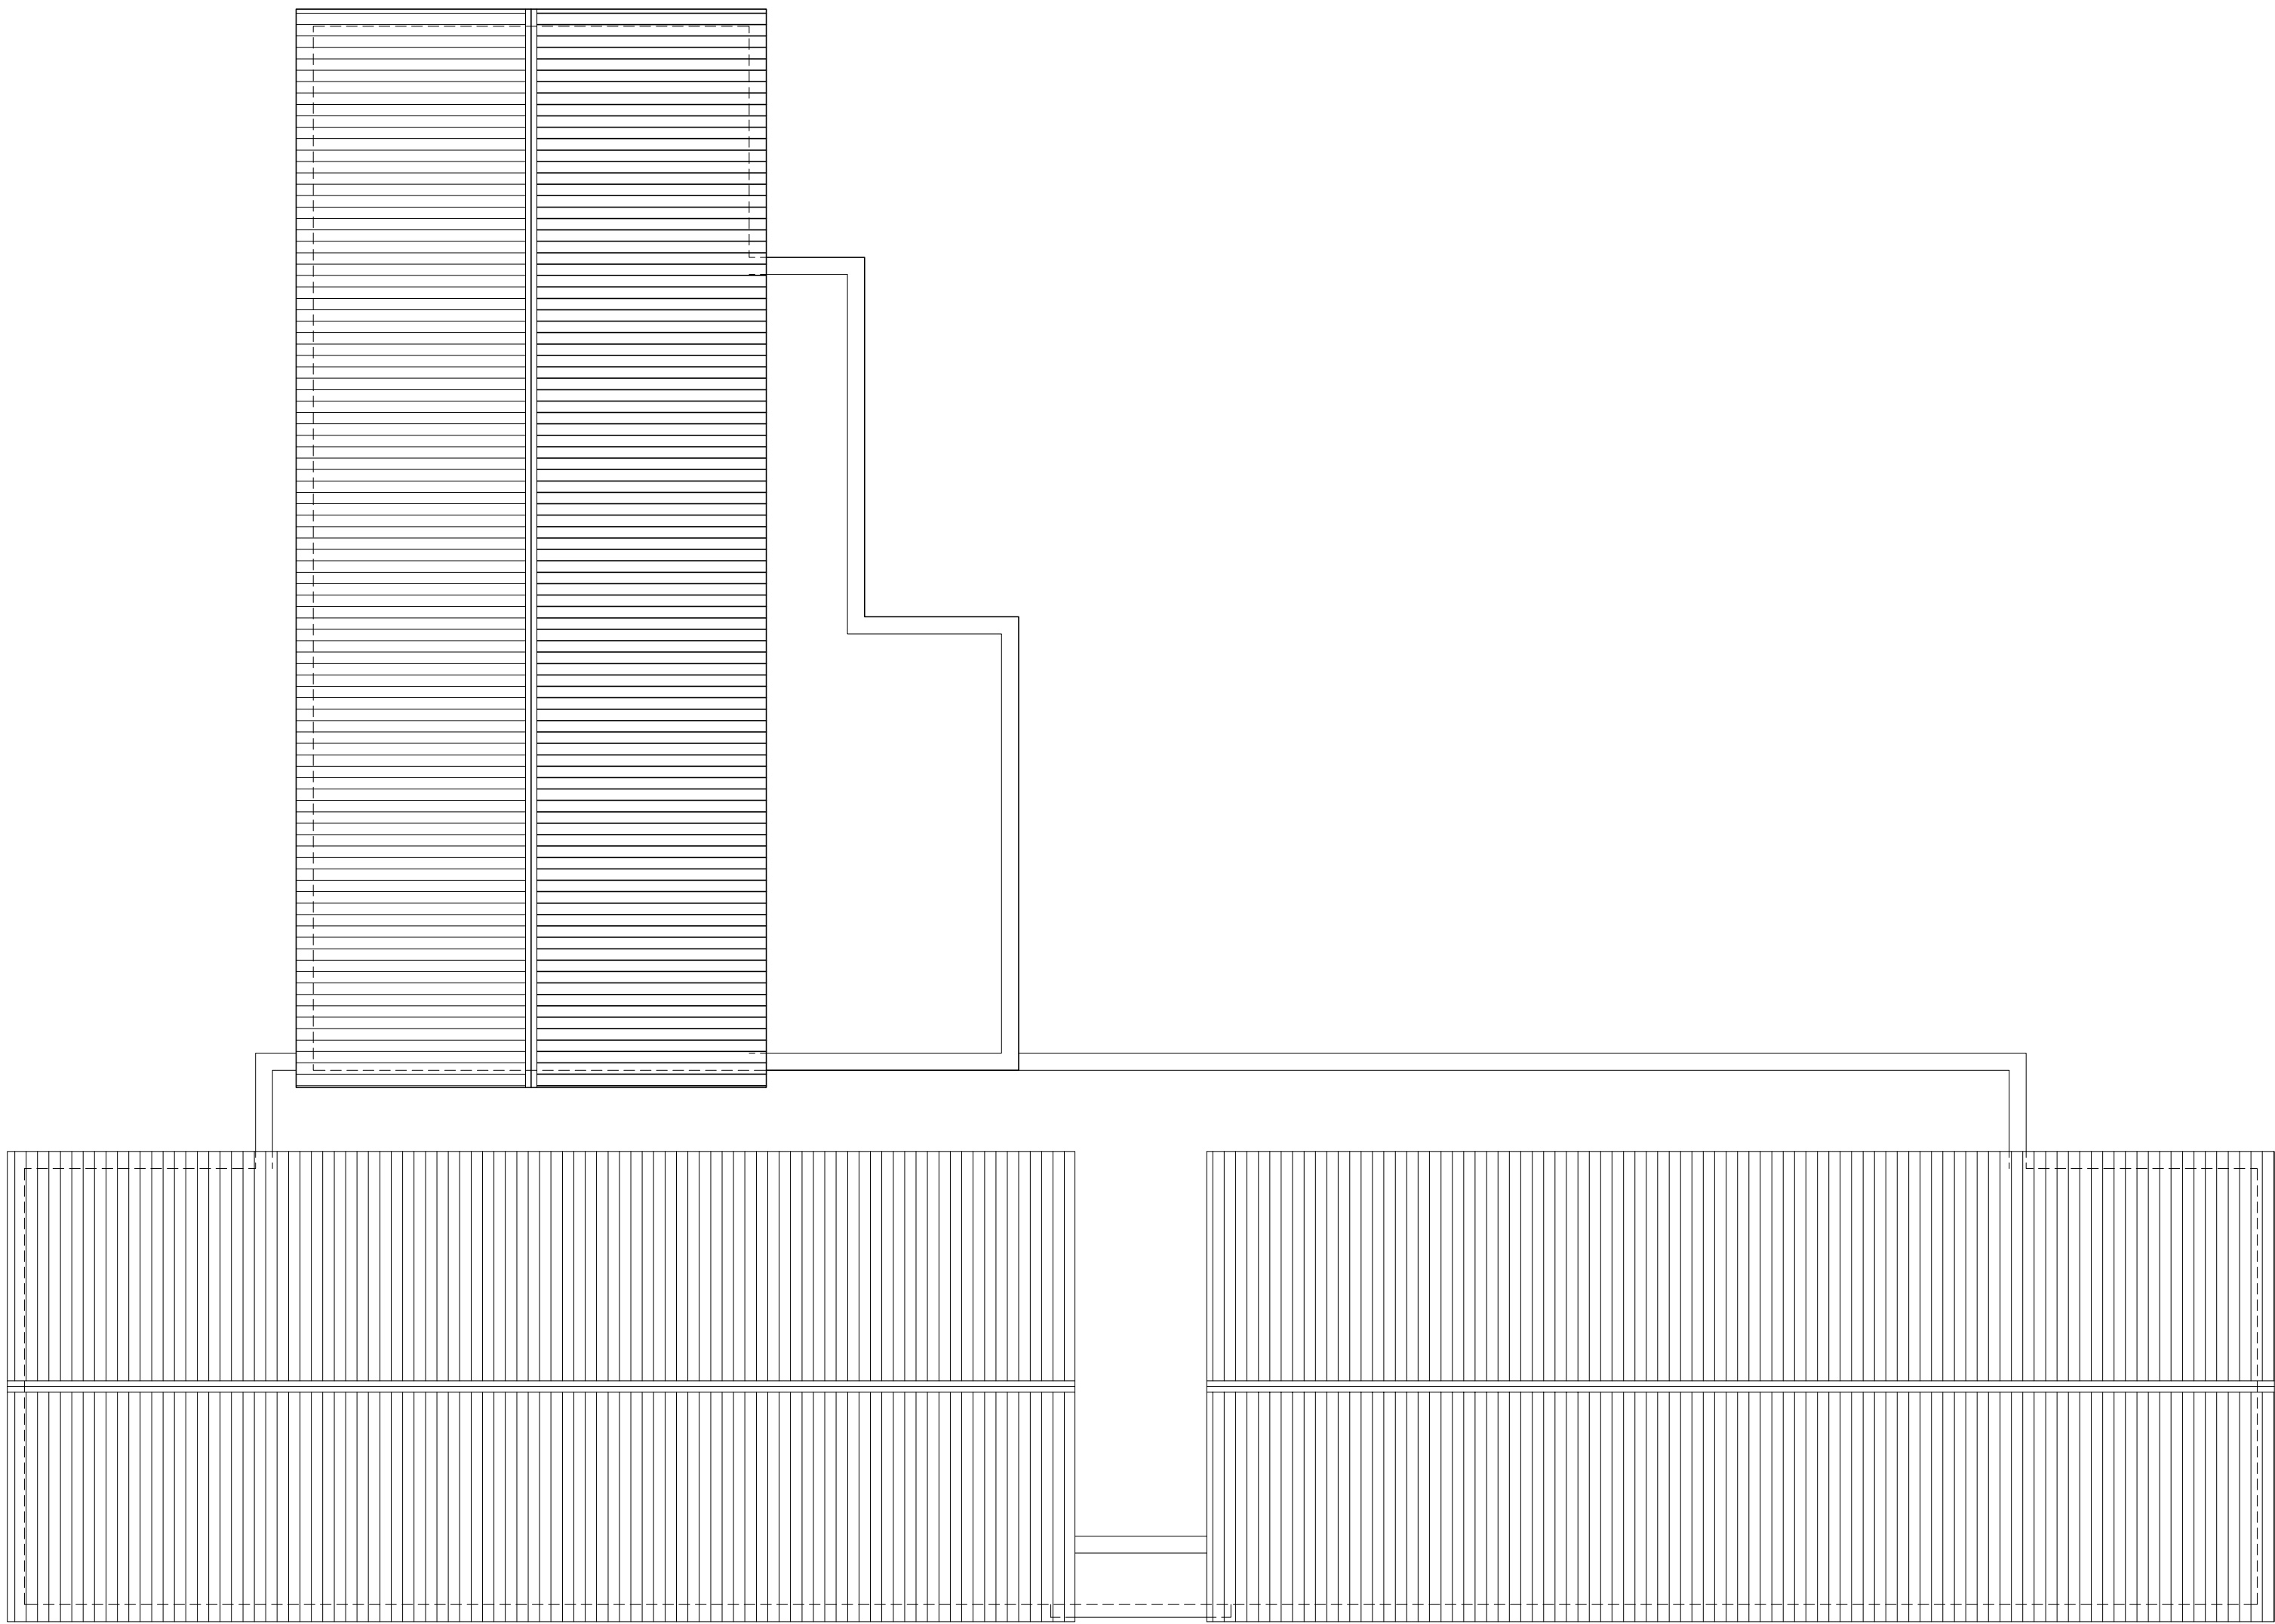


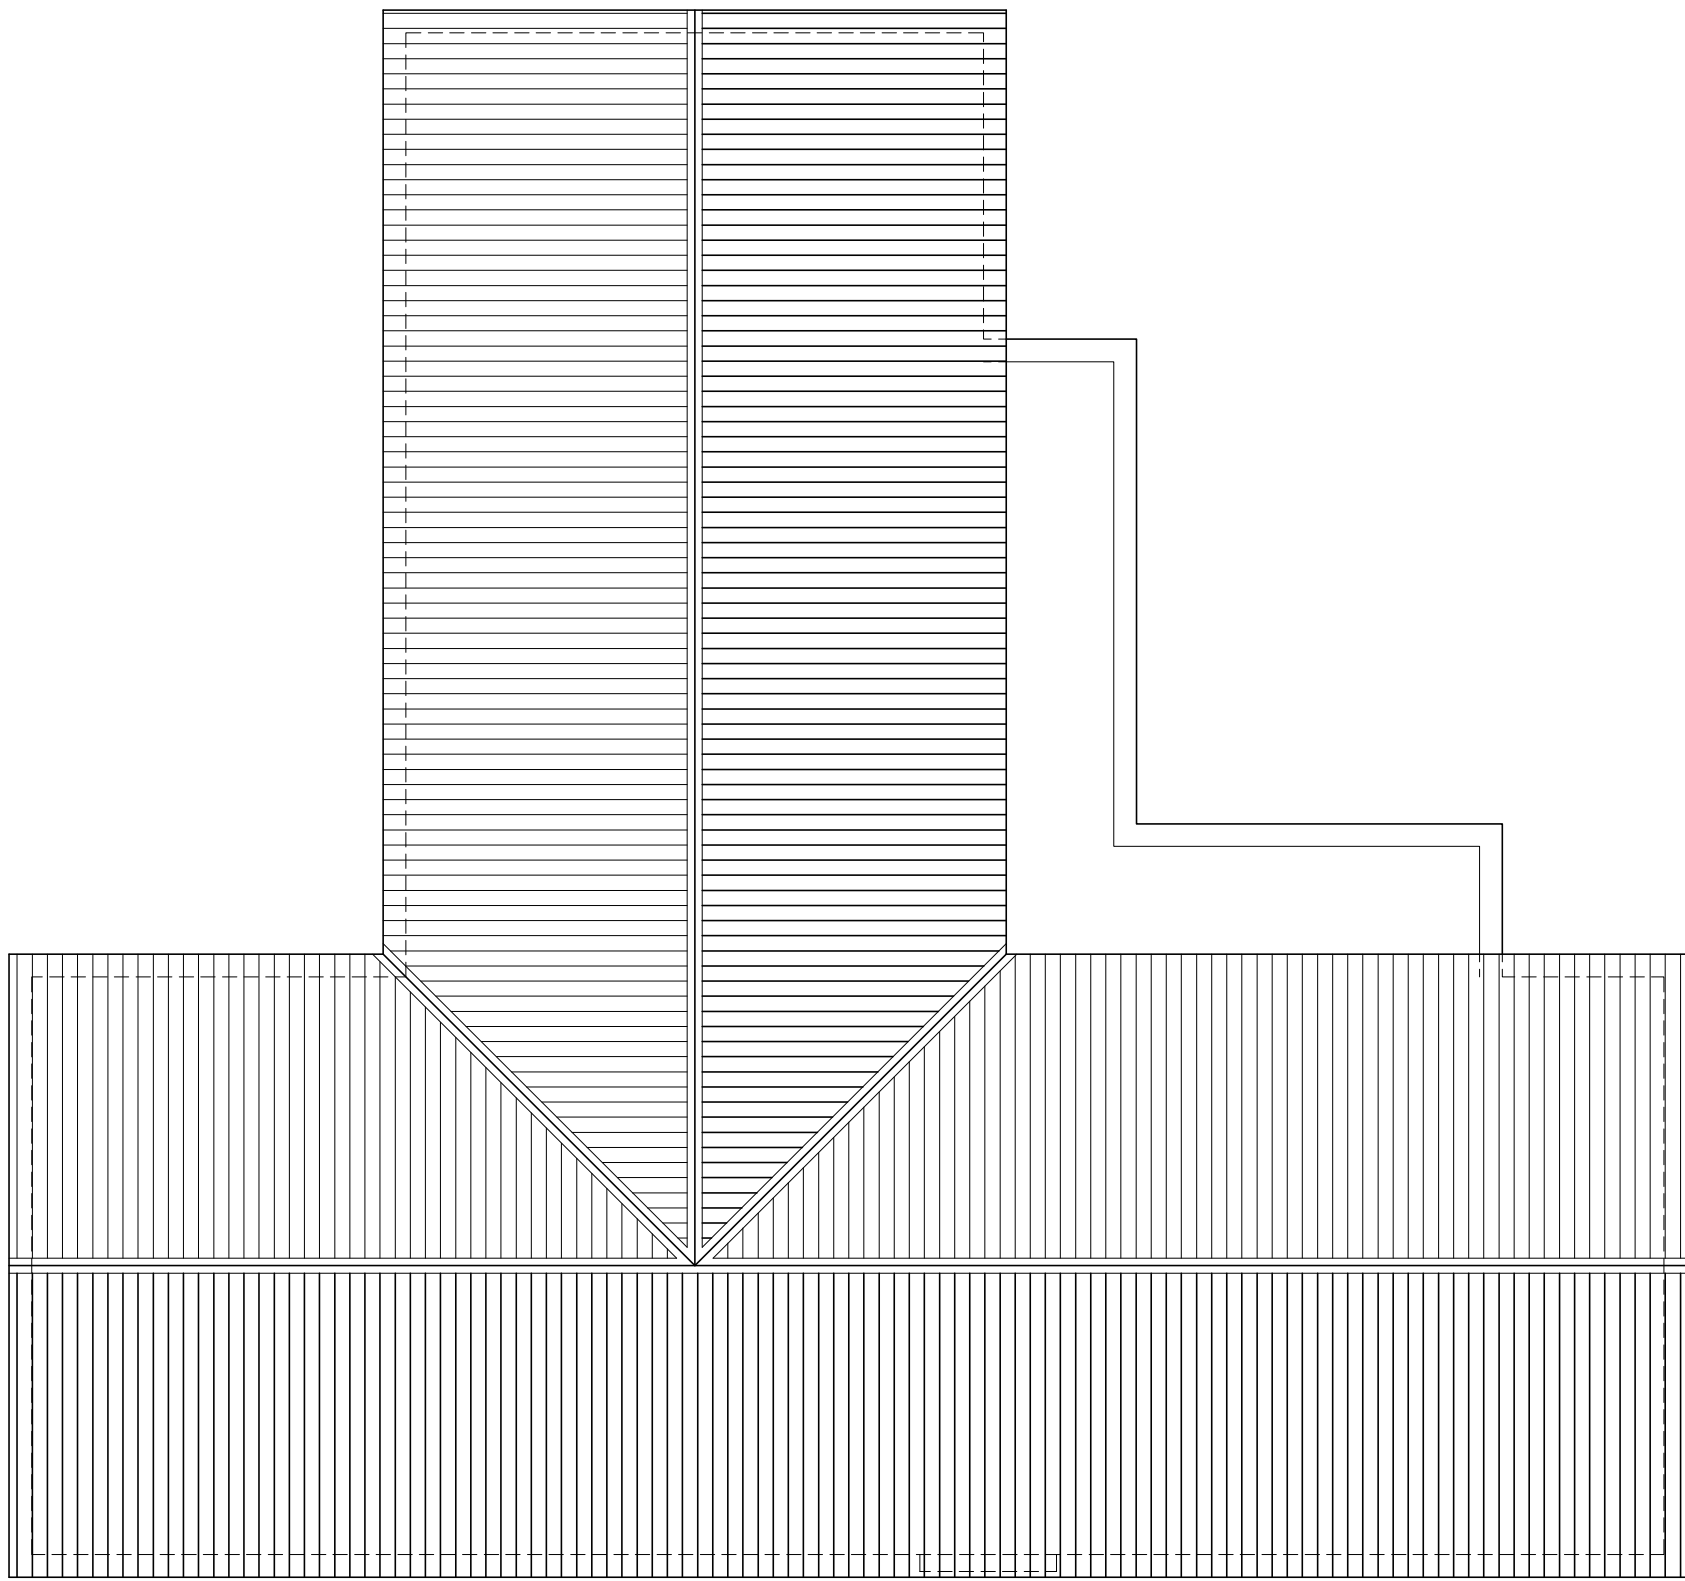

Bentley Street

Block A - Roof Plan 1:100

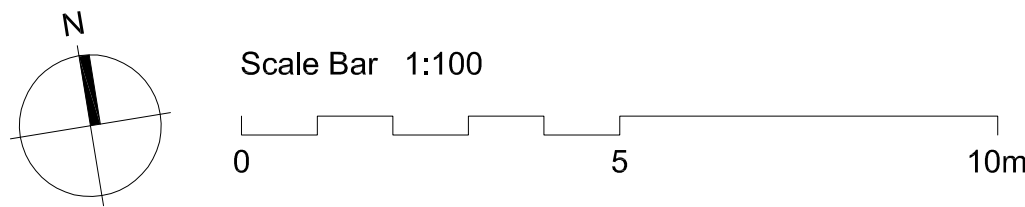

Block B - Roof Plan 1:100