




Existing
Flats 7-12

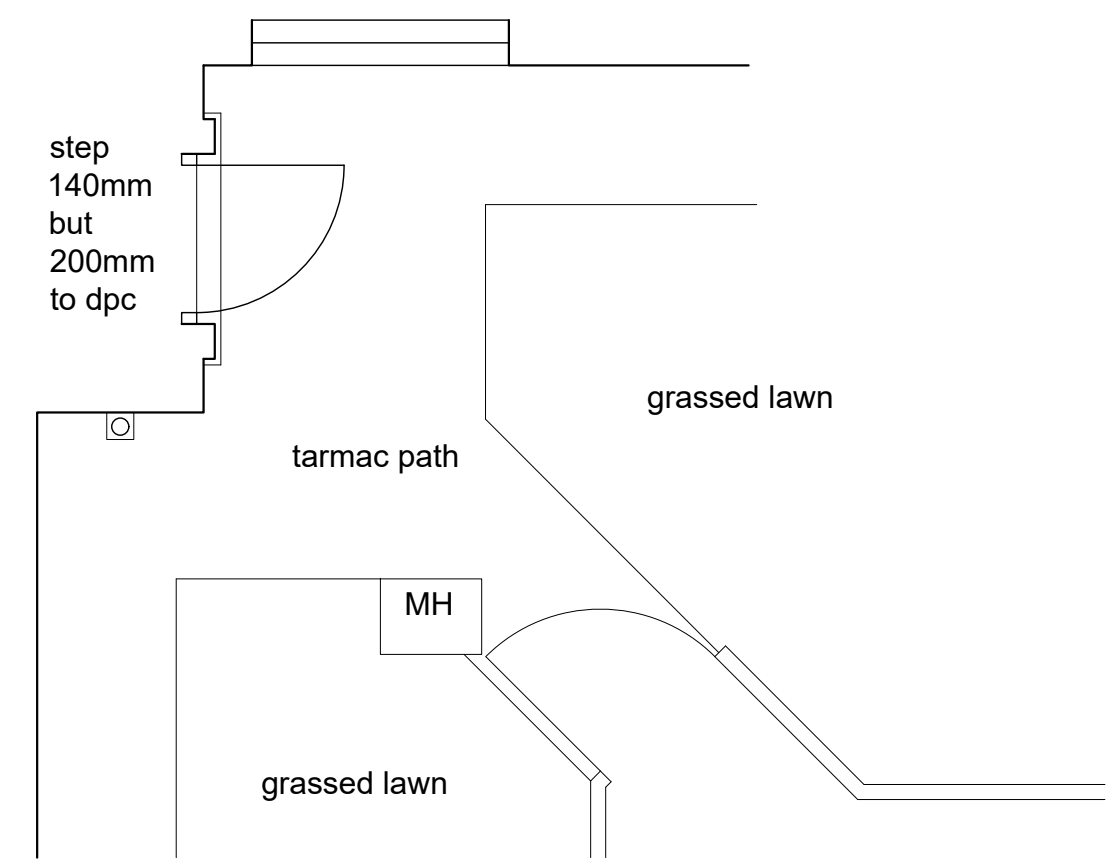


Existing
Flats 13-18

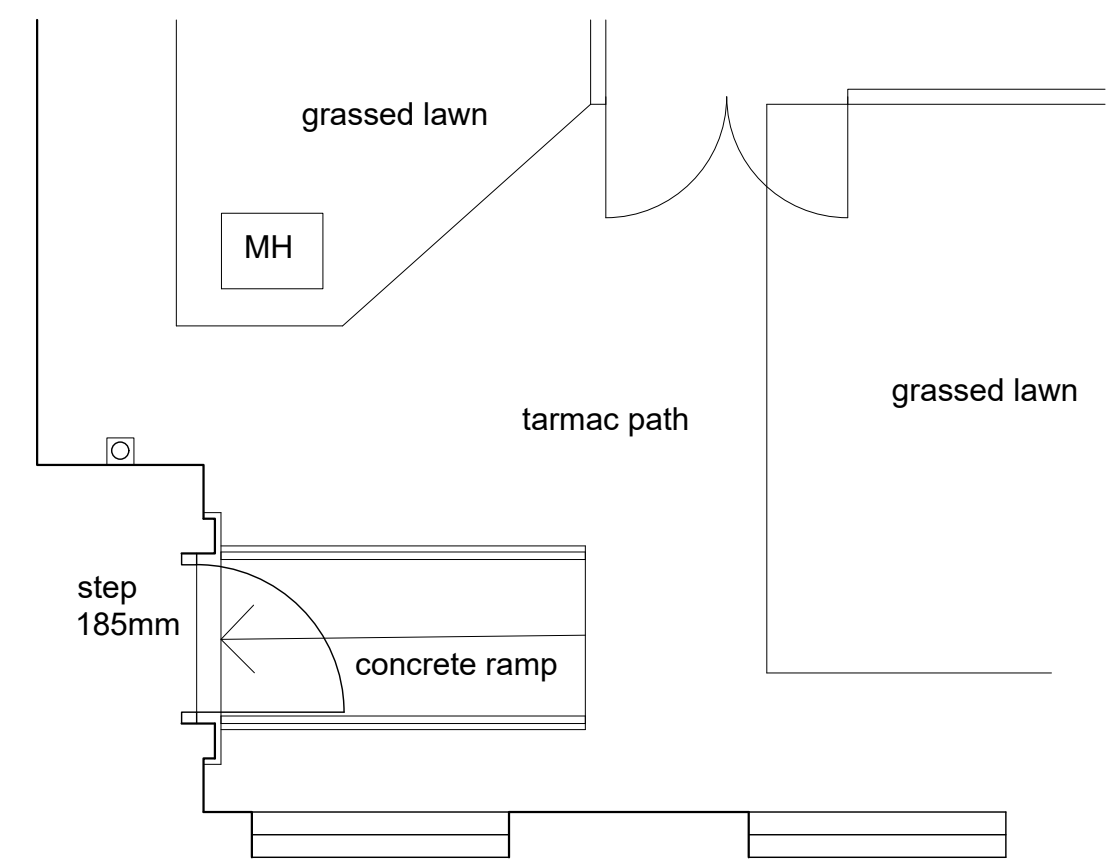


Existing
Flats 19-24

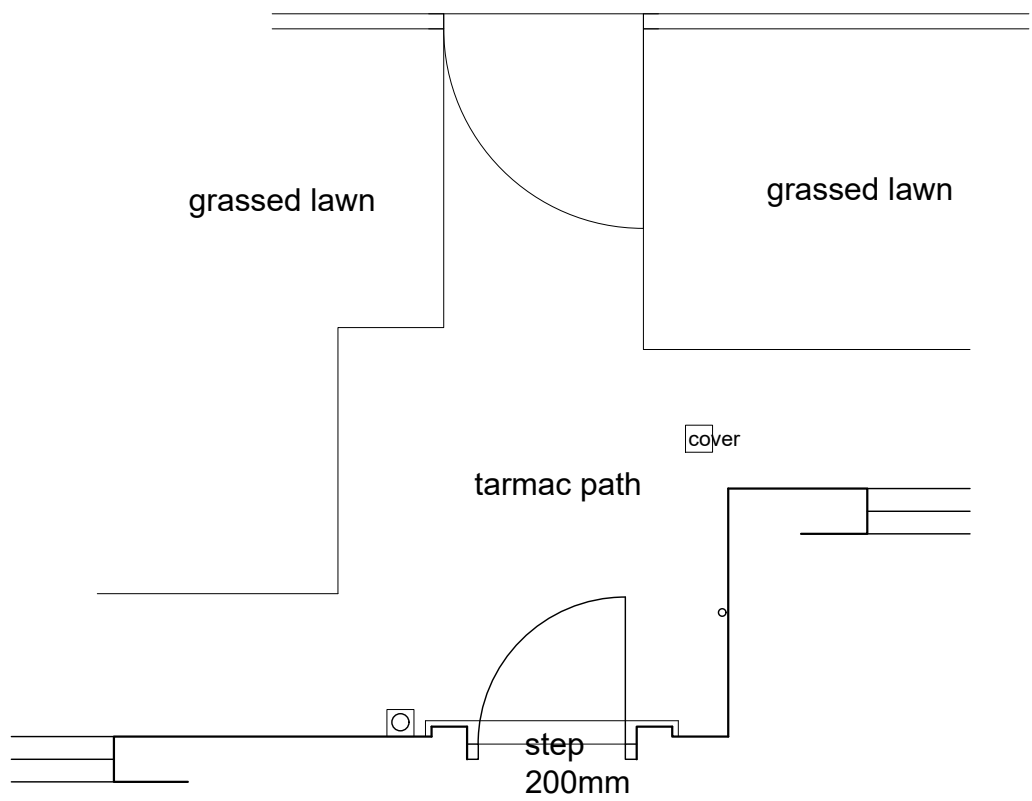




Proposed
Flats 7-12

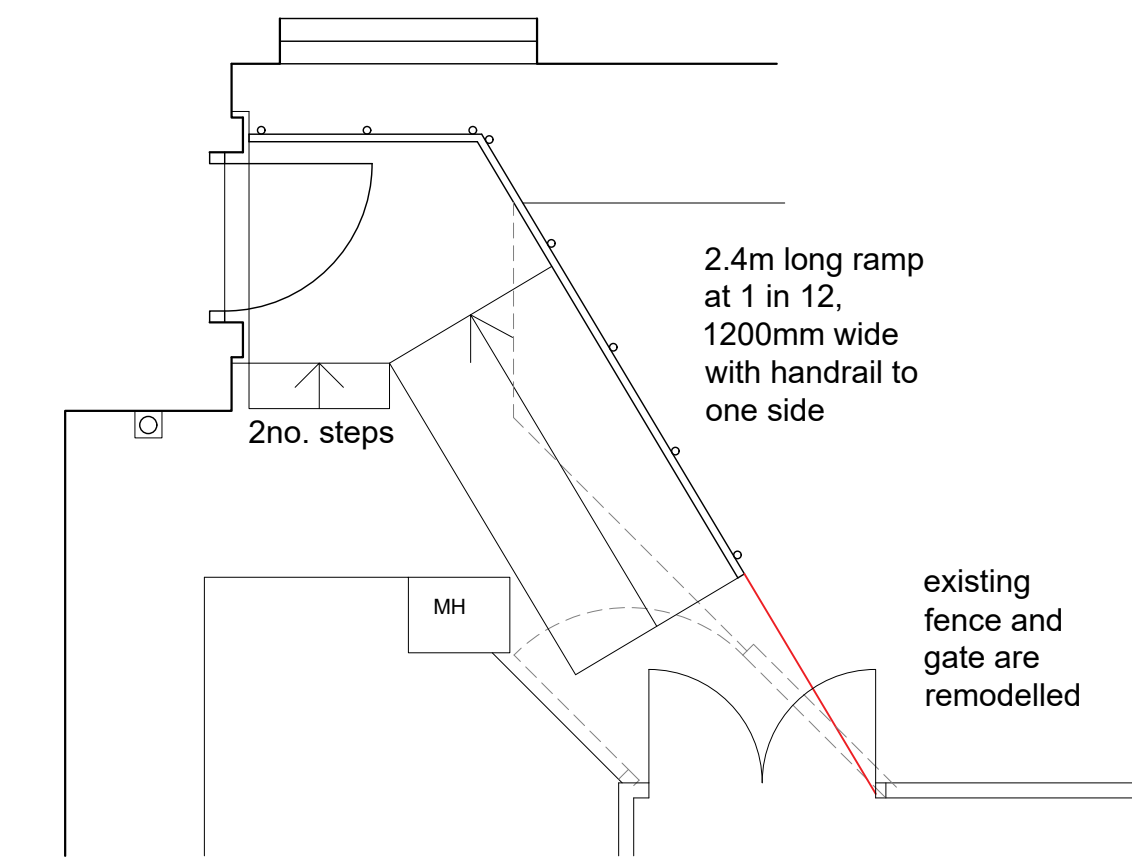

Proposed
Flats 13-18

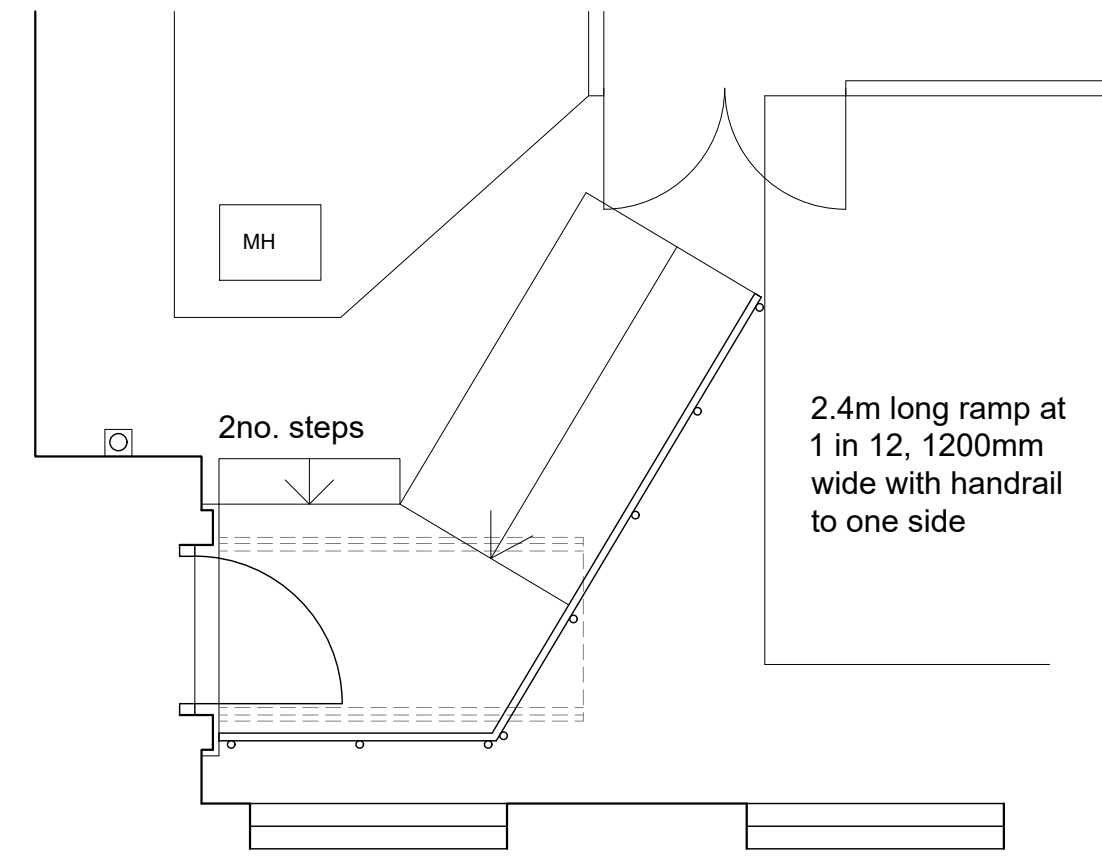

Proposed
Flats 19-24

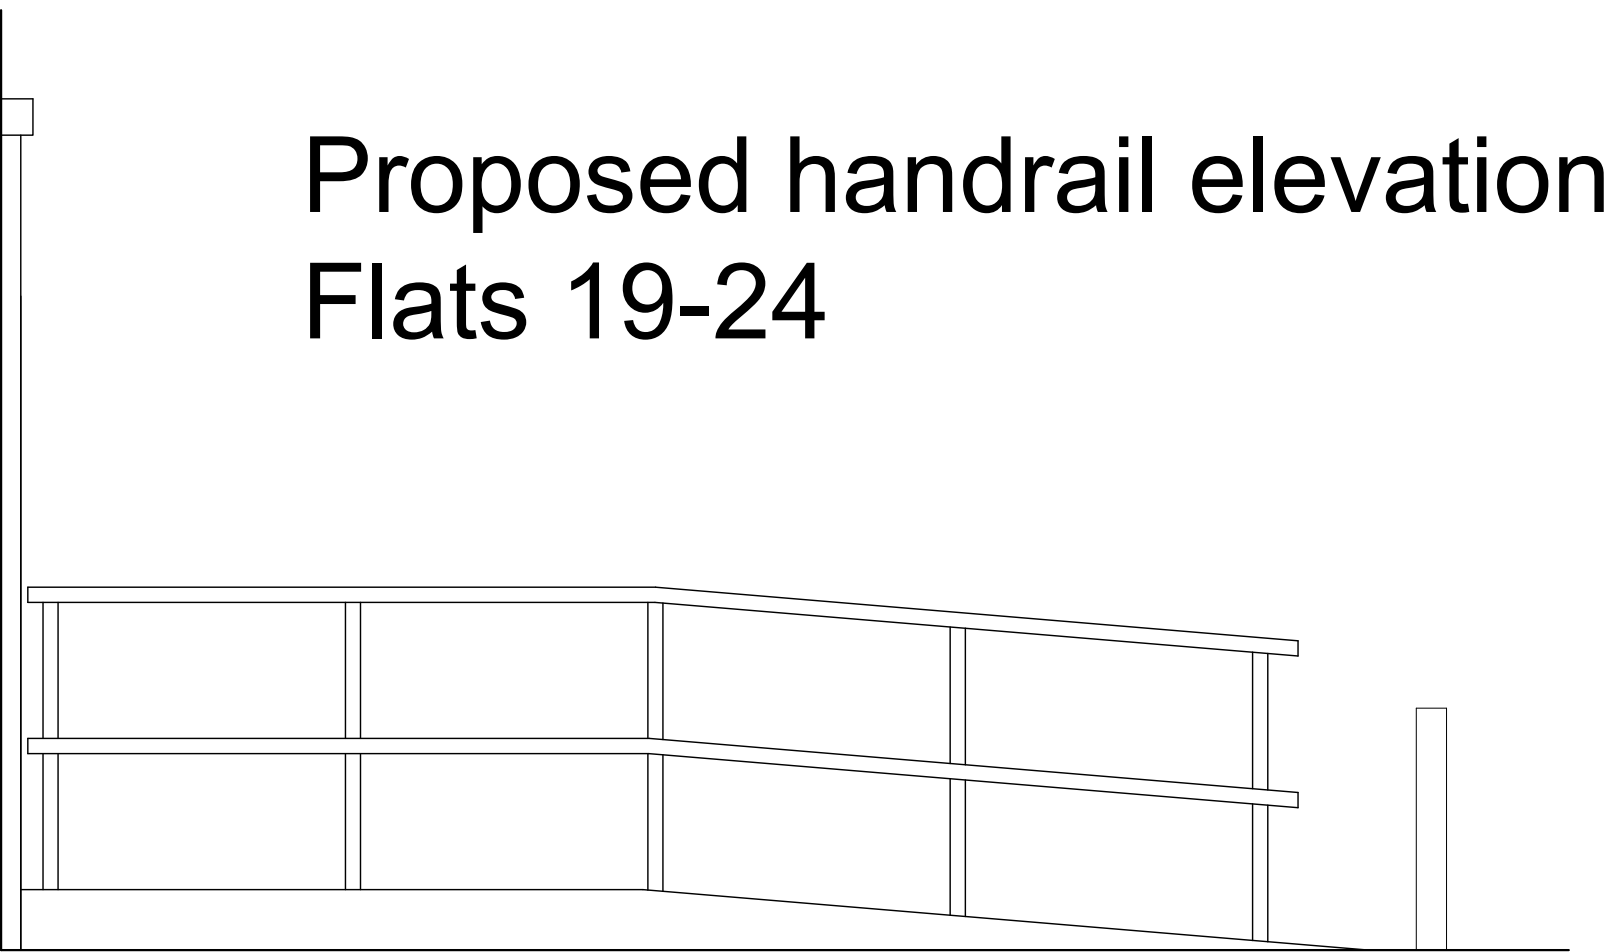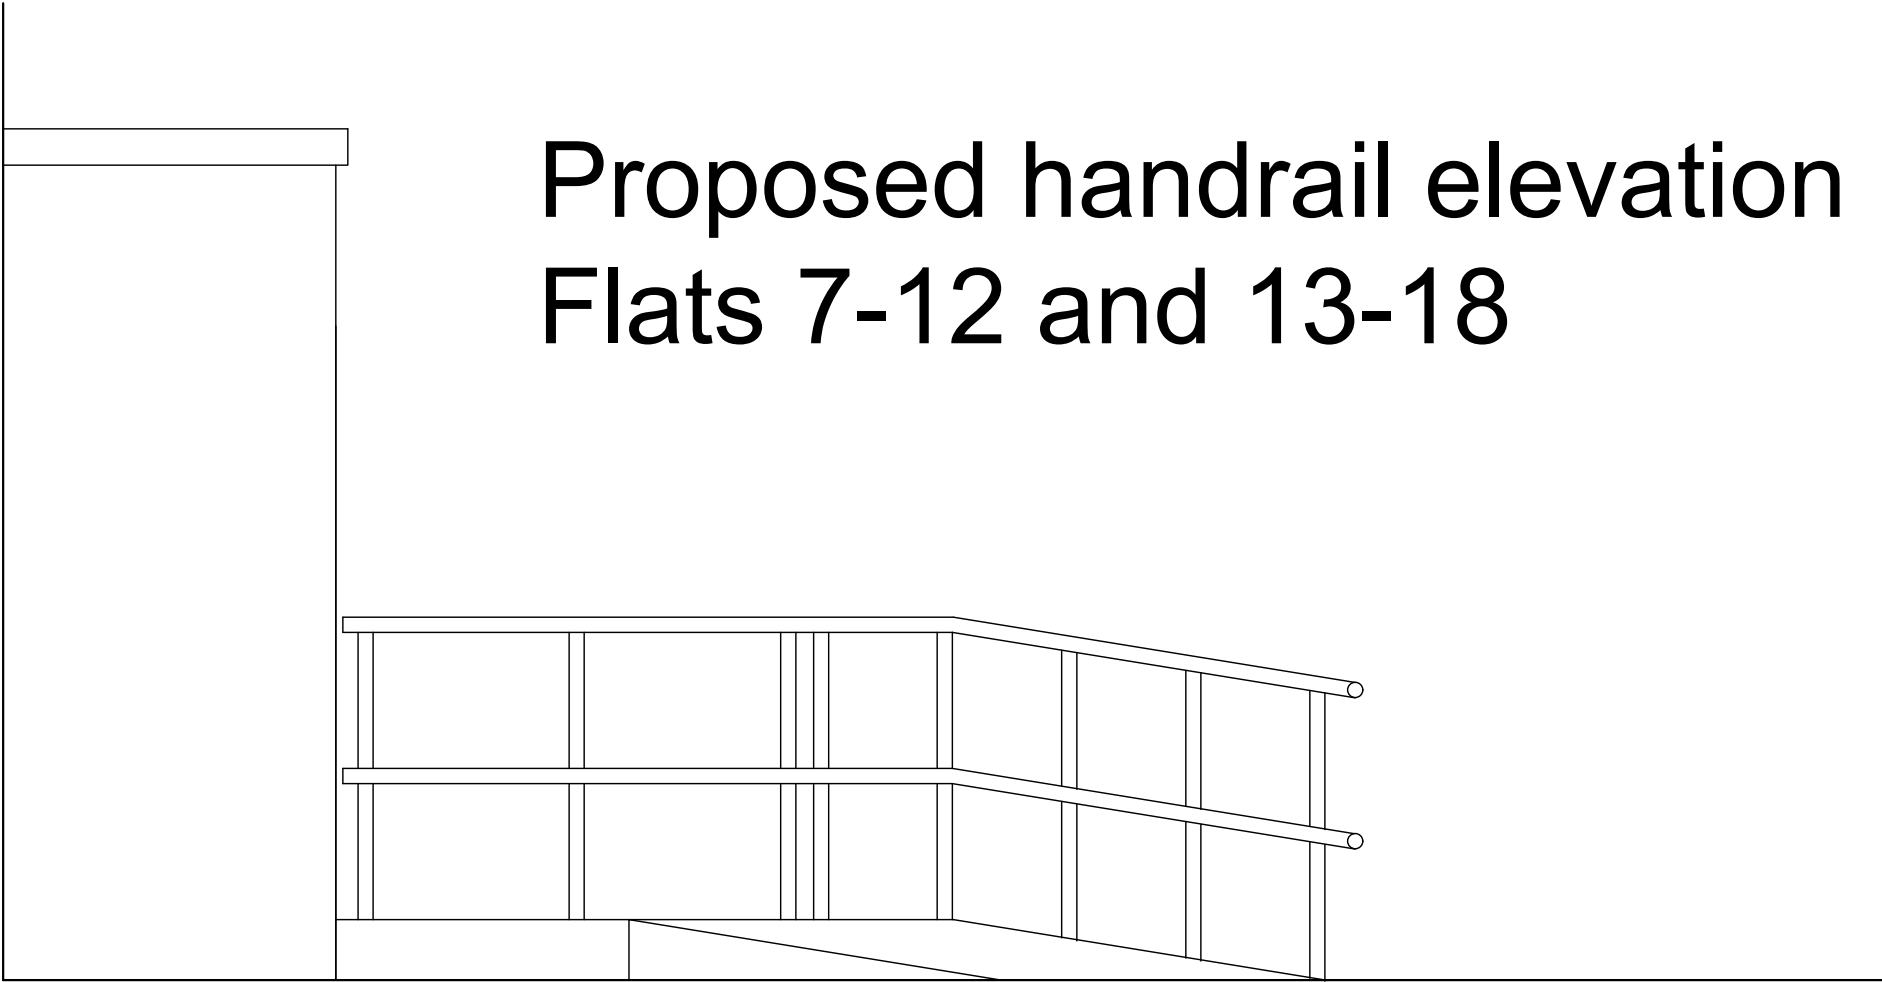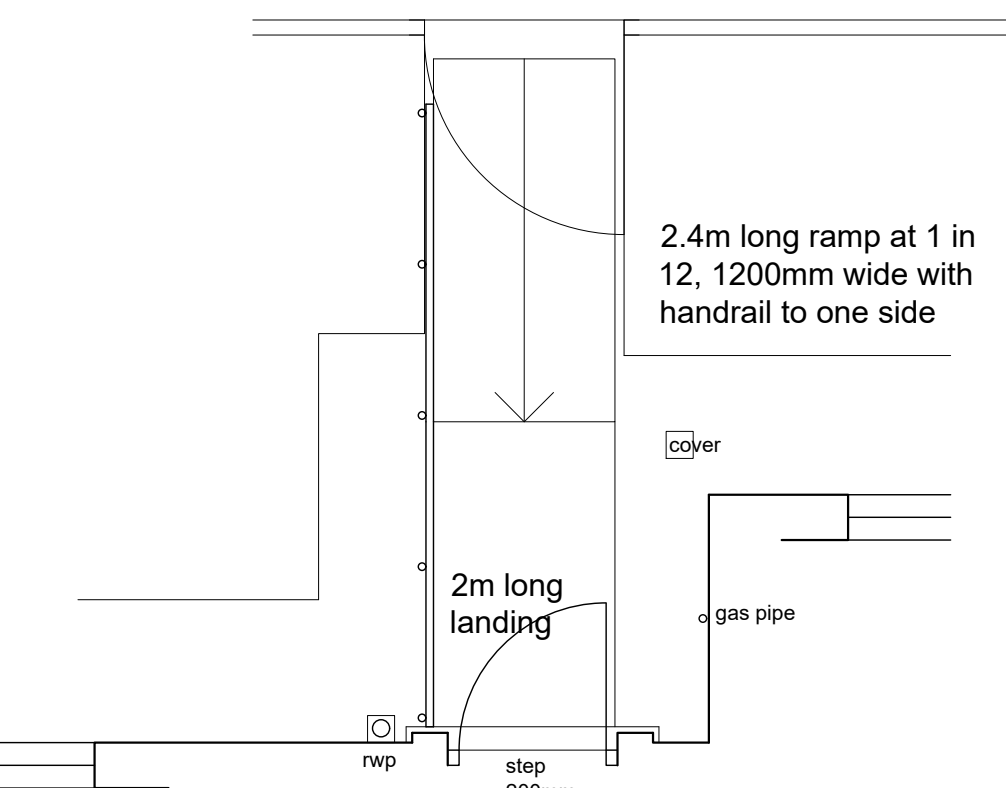

General Notes
01: Dimensions must not be scaled from this drawing. If in doubt, please ask.
02: All dimensions are in millimetres unless noted otherwise.
03: All dimensions should be verified on site before proceeding with the work.
04: TADW Architects shall be notified in writing of any discrepancies.
05: © TADW Limited (UK) 2015

Legend

P2	Existing access details of flats 1-6 omitted. Drawing reconfigured	5.4.24	MH	
P1	Issued for comment	5.3.24	MH	BB
Issue	Description	Date	Drawn	Checked

Drawing Status
P - Planning | T - Tender | C - Construction | R - As Record

For Approval

tadw architects 

Six St, Petersgate Stockport, Cheshire SK1 1HD
Ph 0161 477 6158 Fx 0161 480 8342 mail@tadw.co.uk www.tadw.co.uk

Client Rochdale Boroughwide Housing

Job Ramp Provision
Hornet Close

Title Existing and Proposed Detailed
Plans

Scale 1:50 @ A1

Note - Prints from PDF files may not be to scale, check accuracy against scale



Job Number 231340	Drawing Number 03	Issue P2
----------------------	----------------------	-------------