



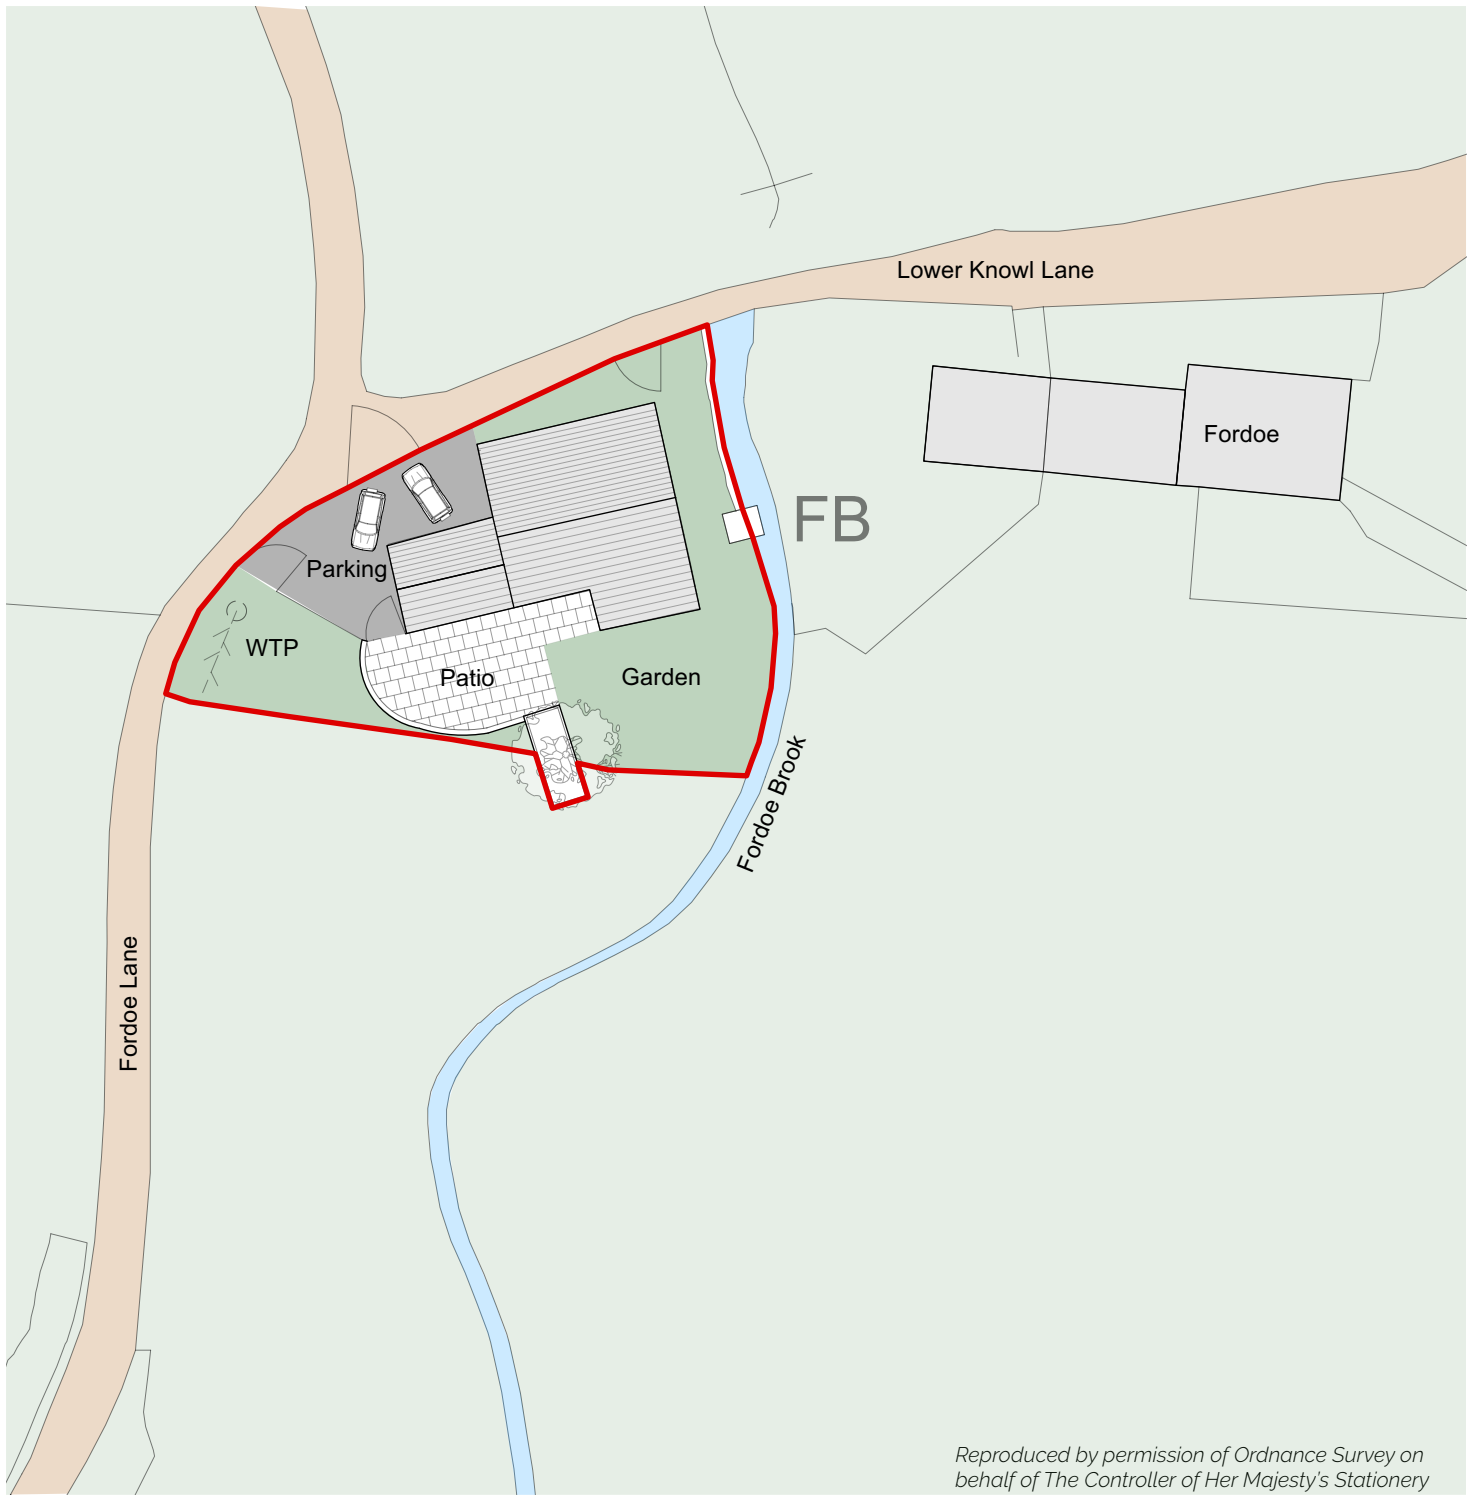

Reproduced by permission of Ordnance Survey on behalf of The Controller of Her Majesty's Stationery Office.
© Crown Copyright. All rights reserved.
Licence number AR 169552

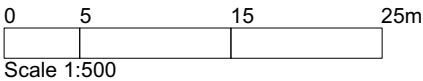

Revision

Project

Barn Conversion- Class Q

Address

**Redwells Barn,
Fordoe Lane,
Rochdale, OL12 7TL**


Client

Mr A. Crossley

Drawing

Location Plan- Proposed

**Survey Drawing
Not for Construction**

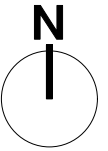

Chartered Architects
RIBA Chartered Practice

www.storah.com mail@storah.com 01706 813214

Scale	Sheet Size	Date	Drawn
1:500	ISO A4	21/09/2023	MB

Drawing Number Revision

22-051 - 301

© Storah Architecture Ltd.