
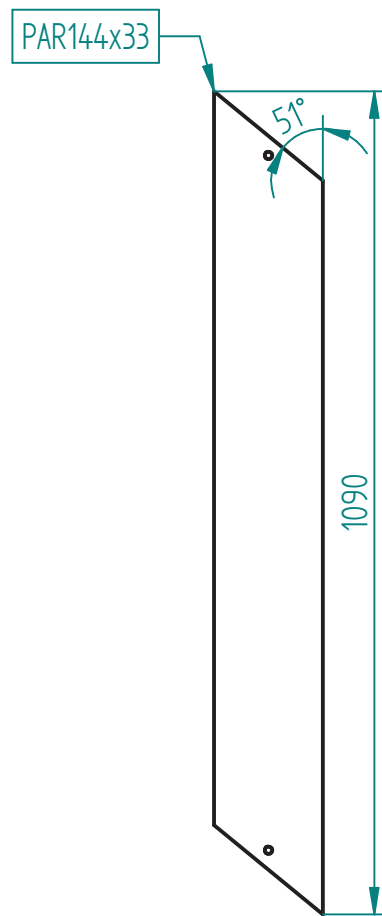
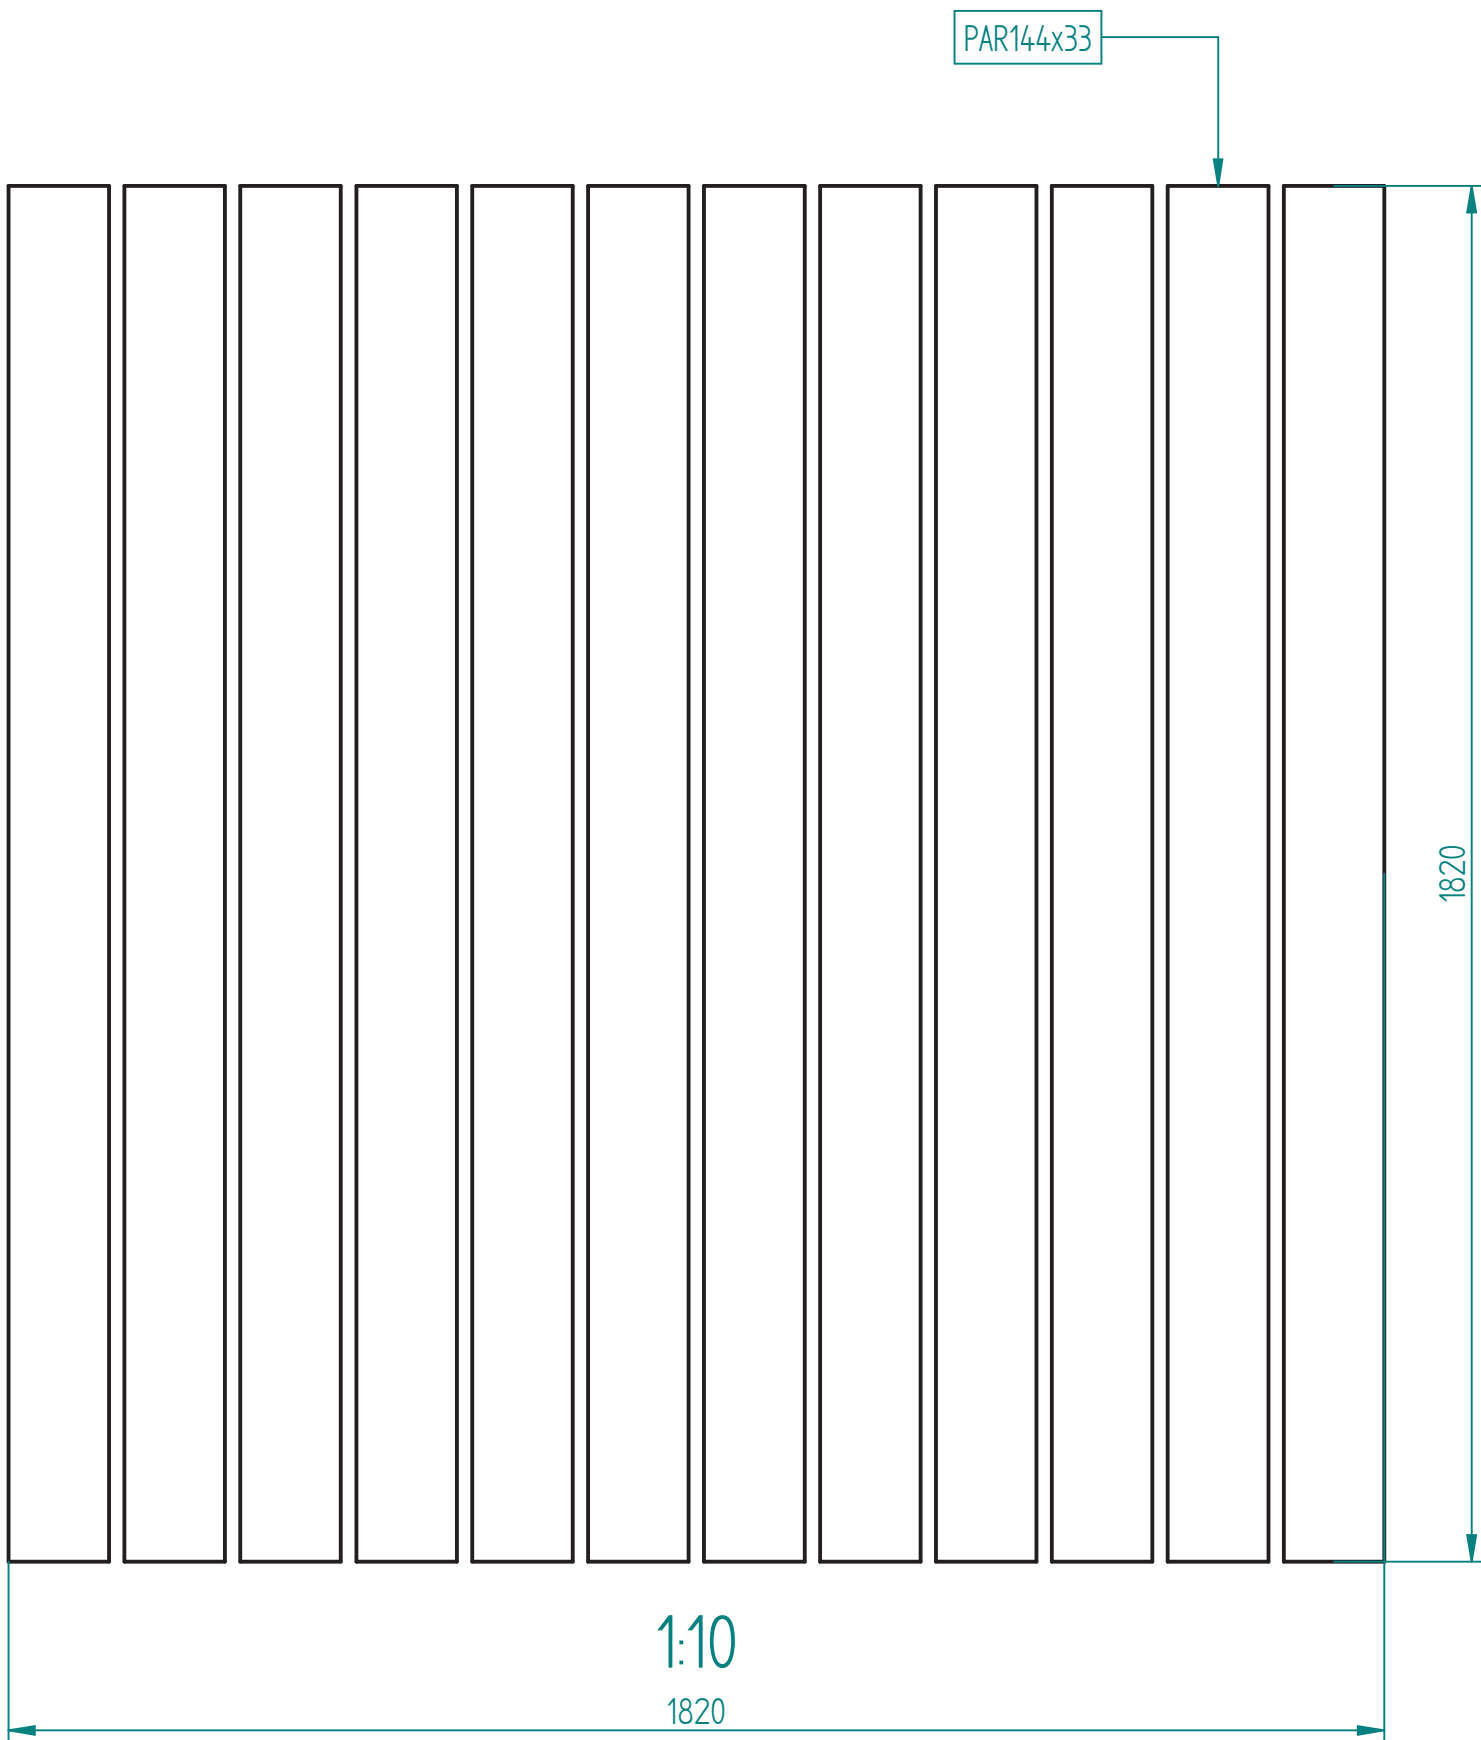
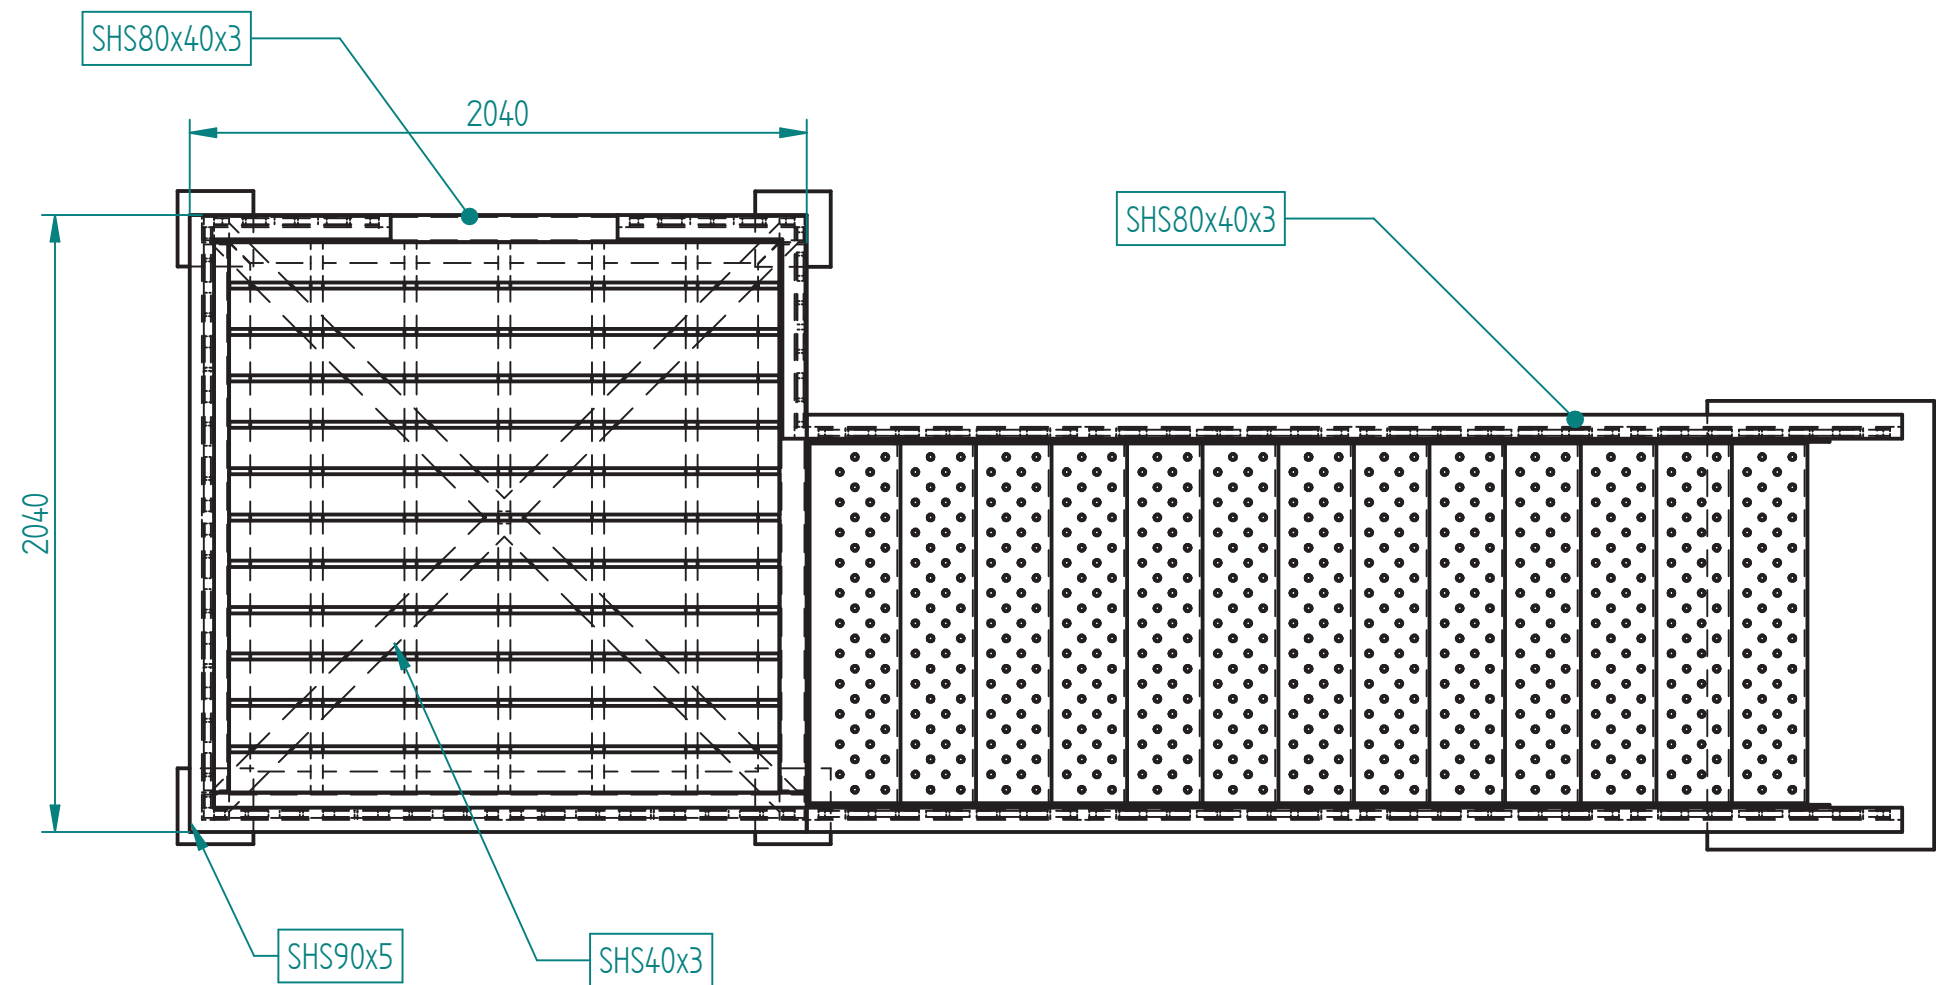
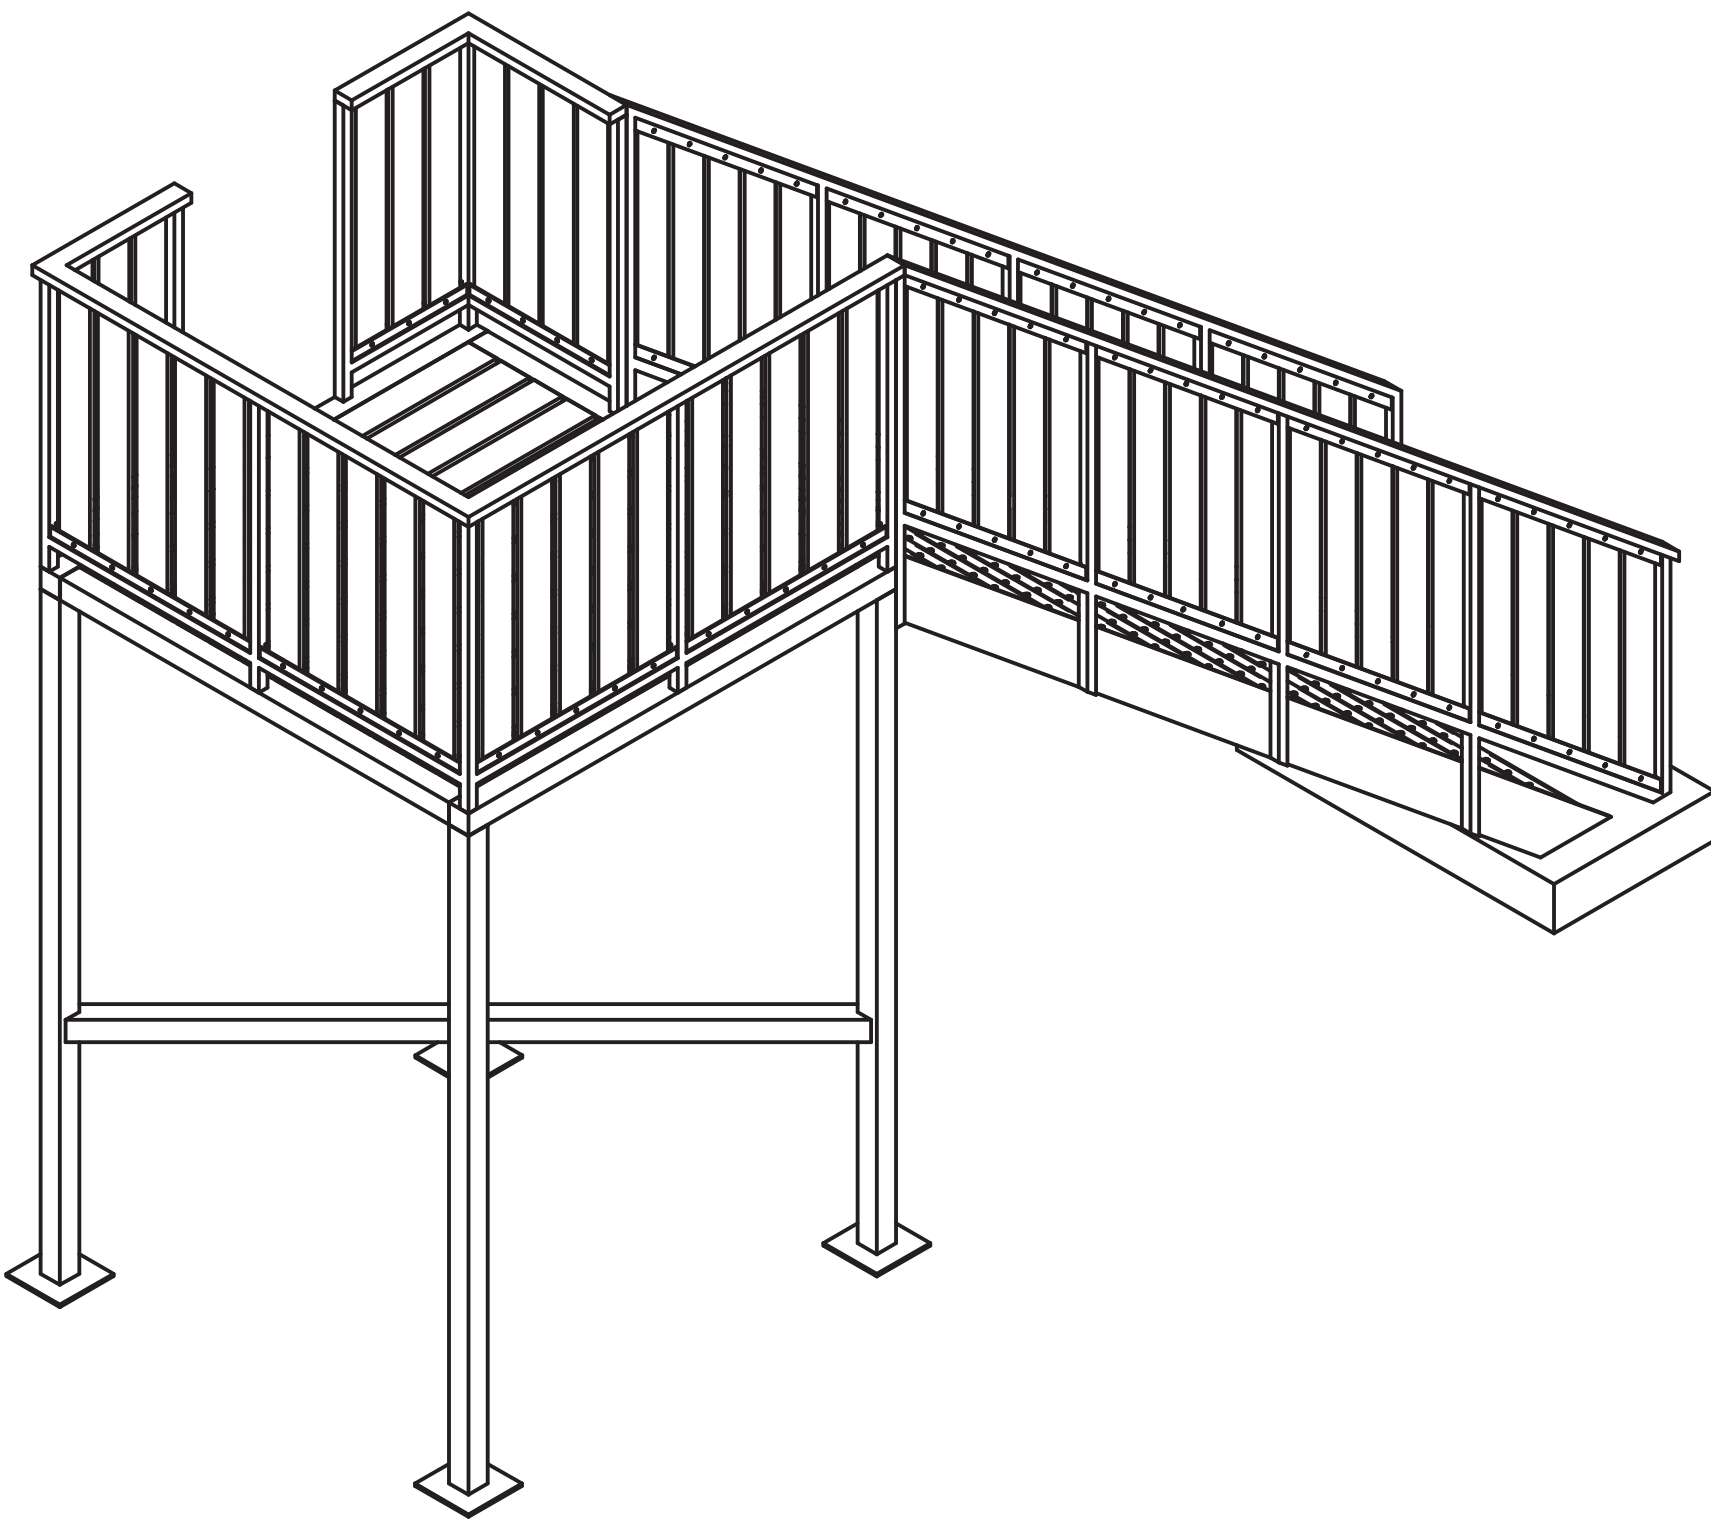
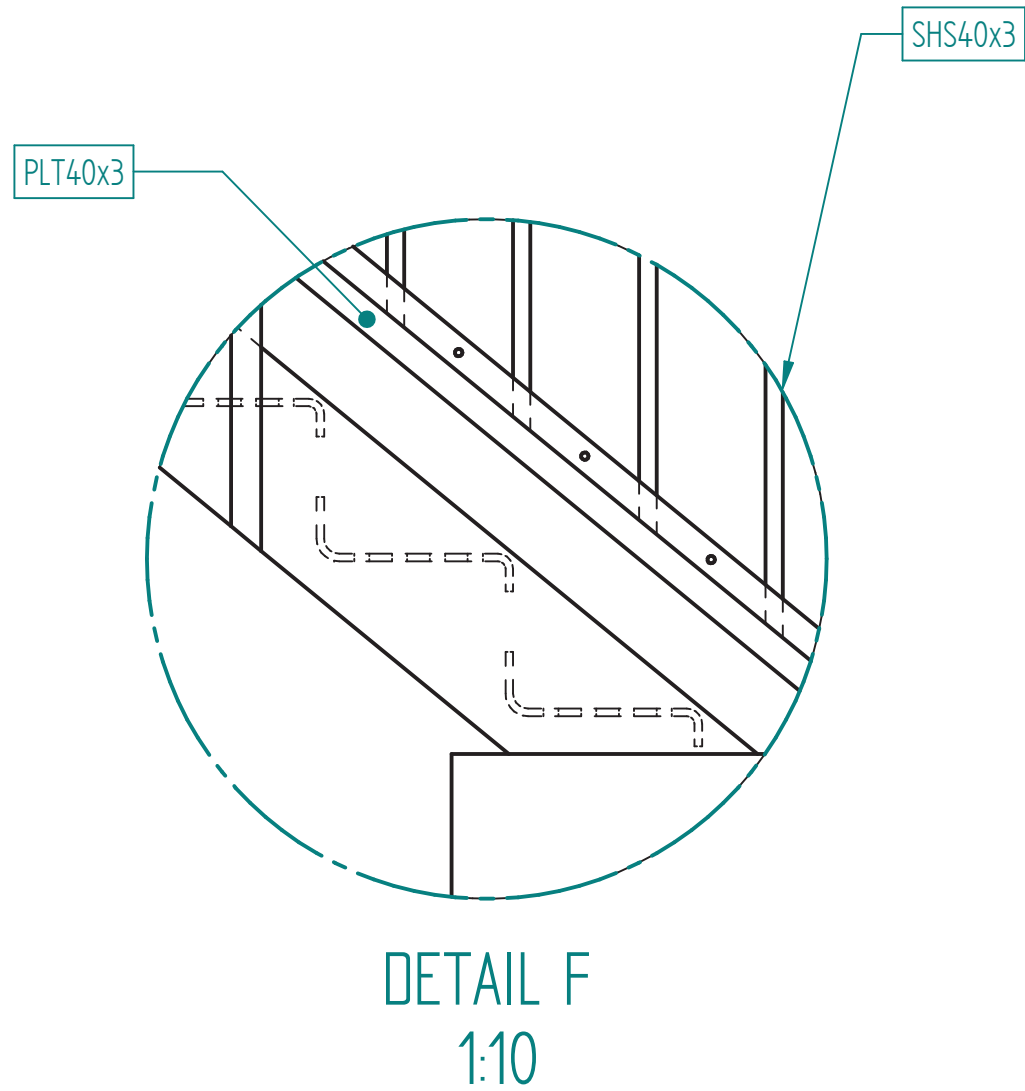
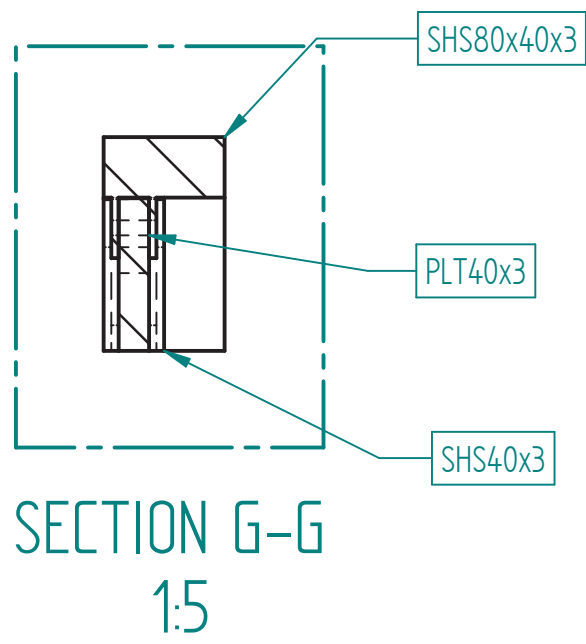



Stairs Overview

Material: Frame – Steel , Steps – Steel Checkertread, Cladding – Timber
Finish: Self
Colour : Steel – Anthrocite , Cladding – Self.

Rev	Modifications	Date	Approved
A	New Drawing	28/10/21	BW
B	Revision as per planning req	15/07/22	BW
C	Redesign to accomodate slope	01/09/23	BW
D	Updated with additional information requested	18/01/24	BW
E	Materials Added	30/01/24	BW

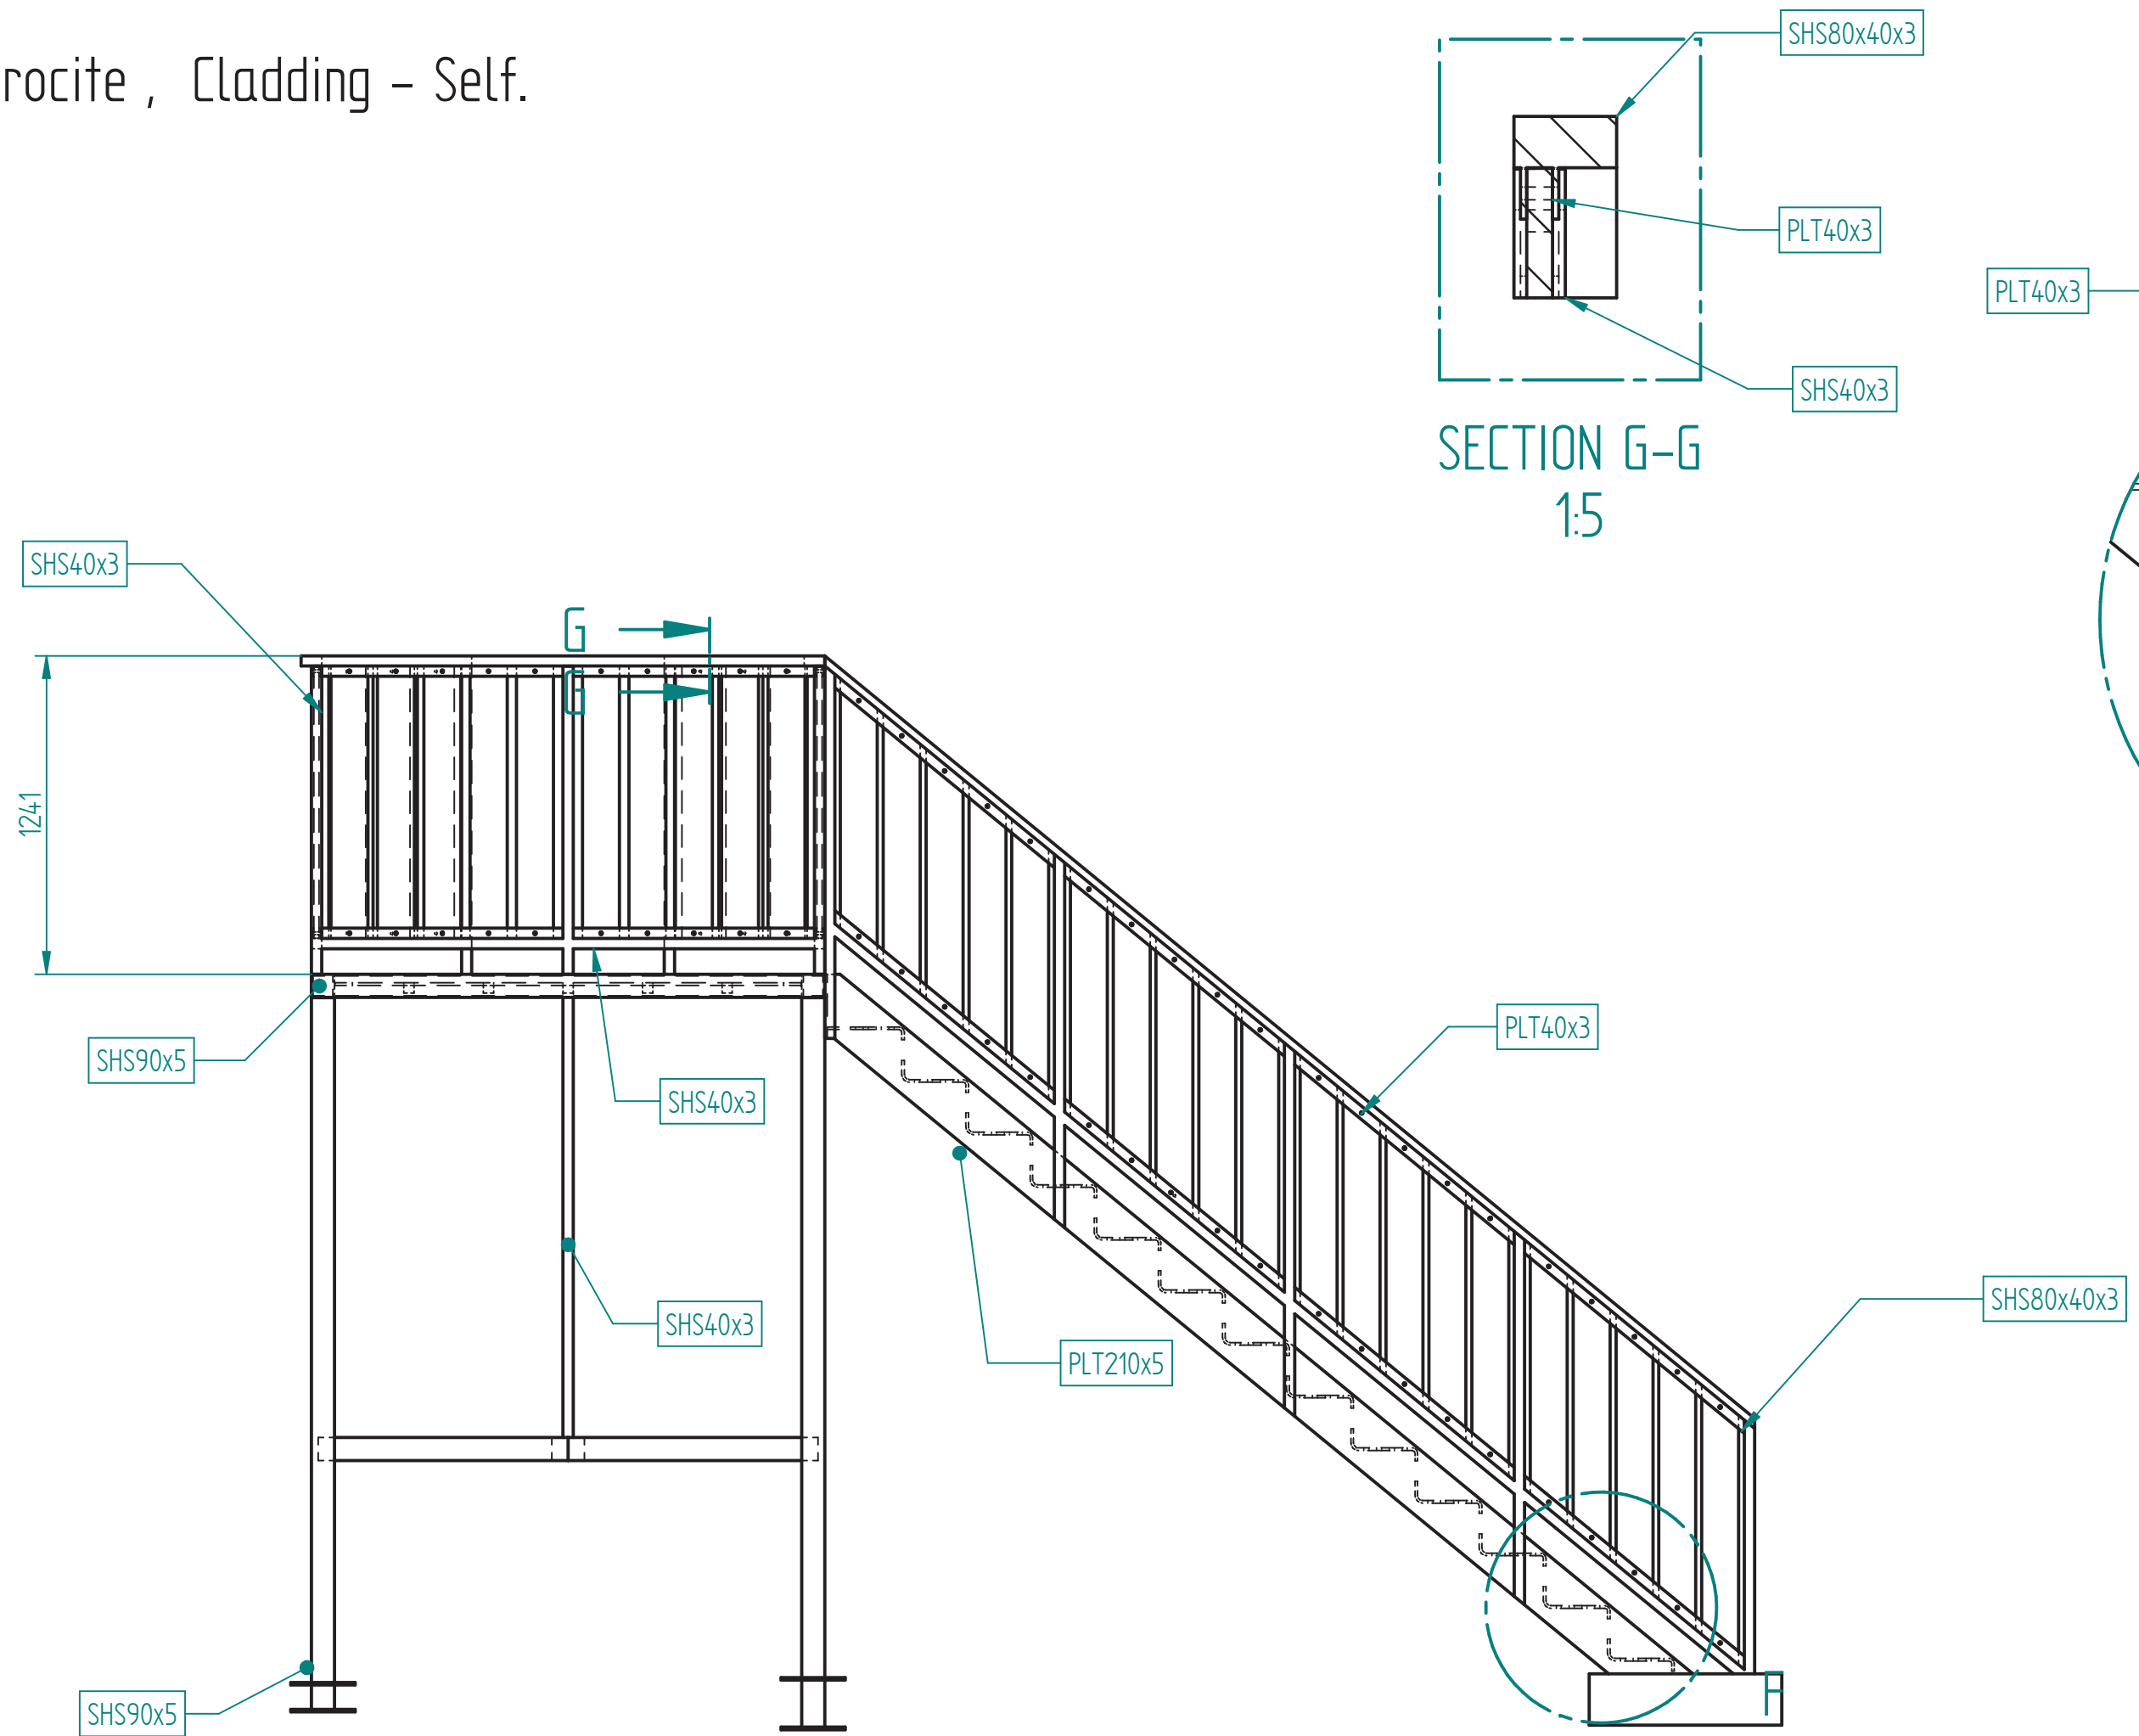

Stair Pale

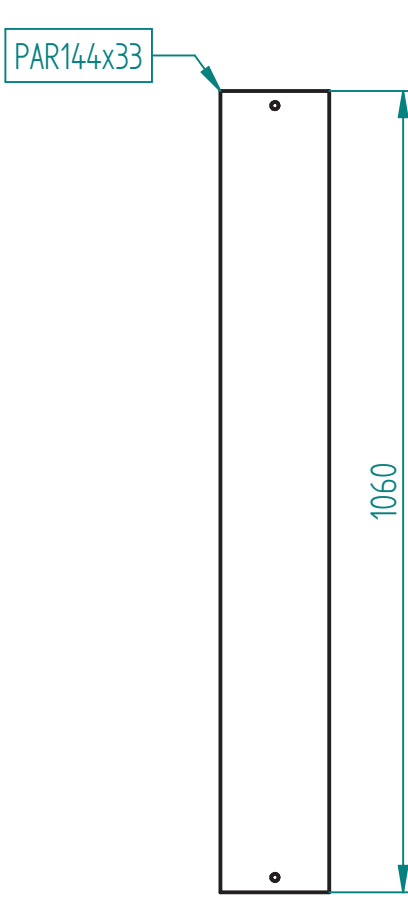

Platform Pale

Redwood Play Ltd
East Barn
Little Witley
Worcester
WR6 6LL
e:ben@redwoodplay.com

REDWOOD PLAY

All Dimensions in mm

Title
Hollingworth Lake Climbing Structure

Part / Dwg No
HCS0001A

Drawn by
BW

Scale
1:25

Sheet Size
A1

Sheet Number
19 of 21