


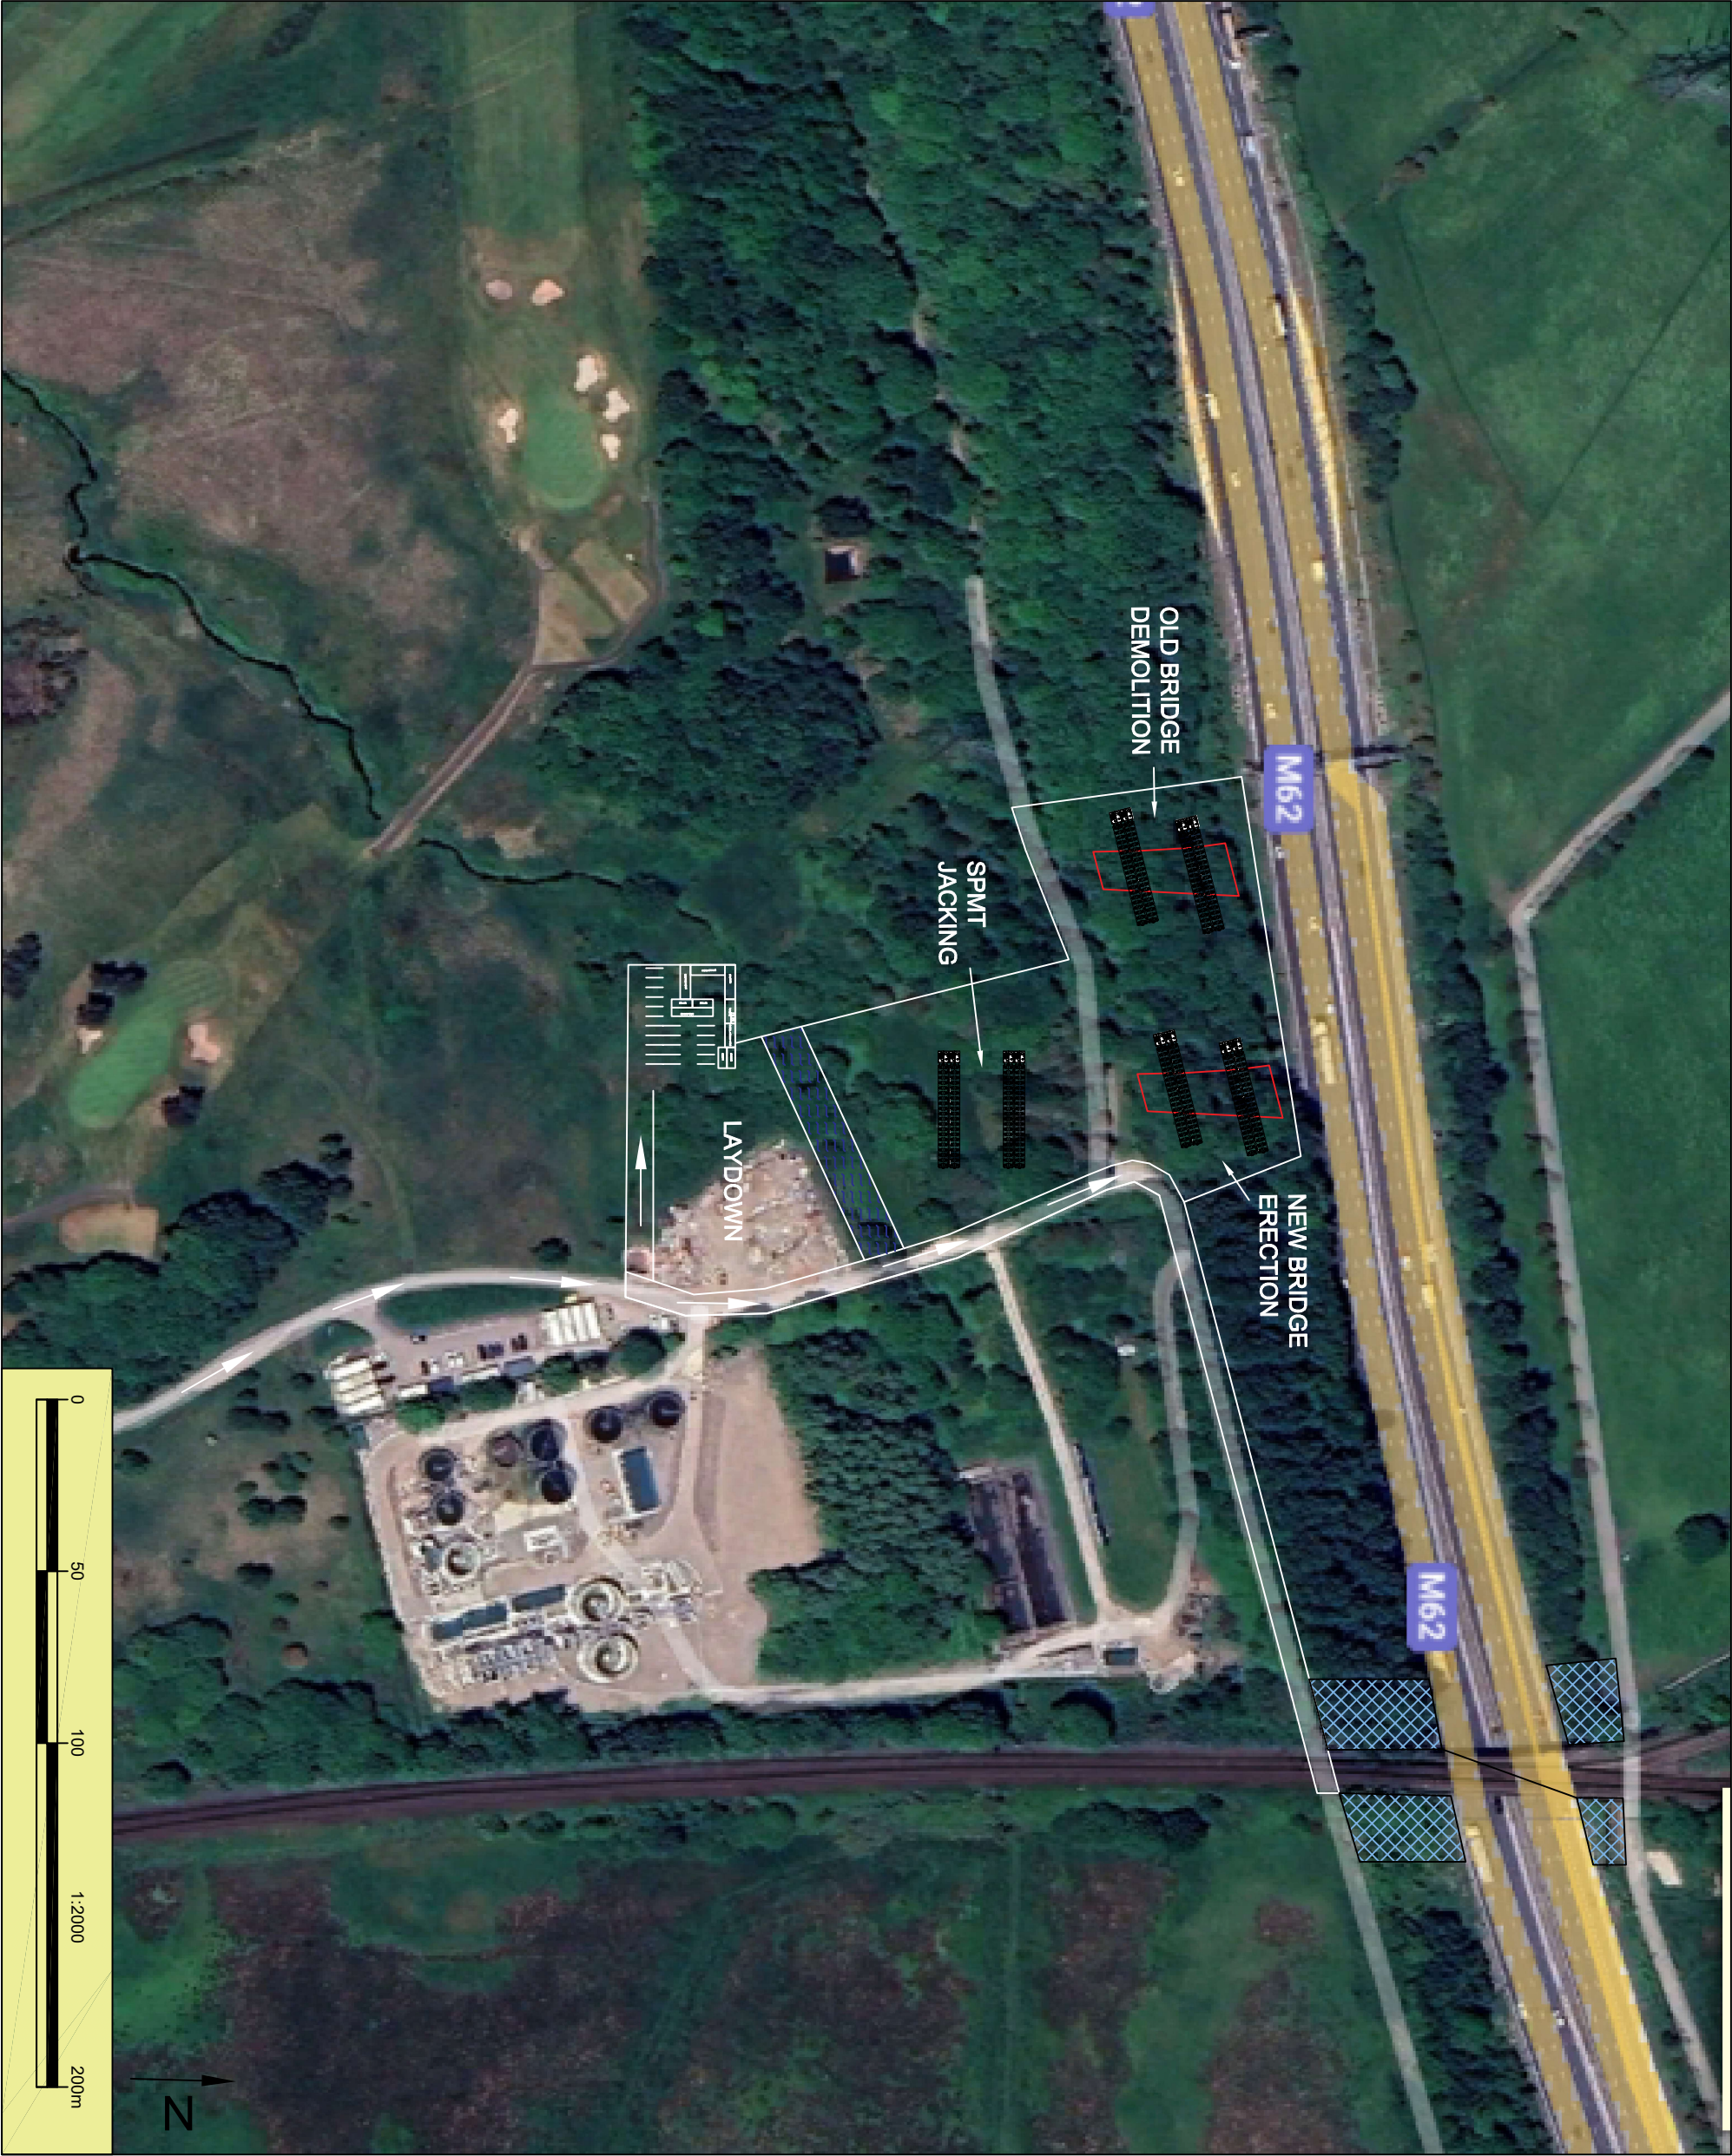

General Notes

KEY:

- DEMOLITION AREA FOR OLD BRIDGE
- NEW BRIDGE BUILD AREA
- JACKING STATION AREA
- TRUB BROOK
- WELFARE / CAR PARK / LAYDOWN
- APPROXIMATE TREE POSITION
- EXISTING FOOTPATH / ROAD
- WWTW LAYDOWN
- ACCESS REQUIRED FOR INSTALLATION

No.	Revision/Issue	Date

Form Name and Address

Project Name and Address
MVN2 48A M62

Project MVN2 48A M62	Sheet
Date 03.11.2023	
Scale 1:2000 @A3	