
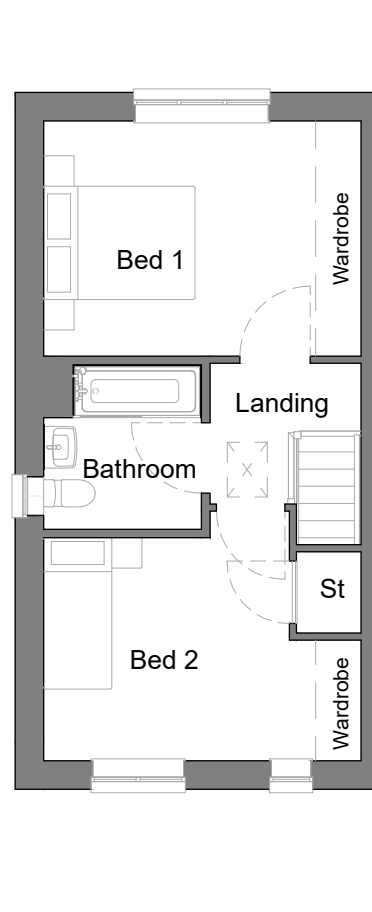
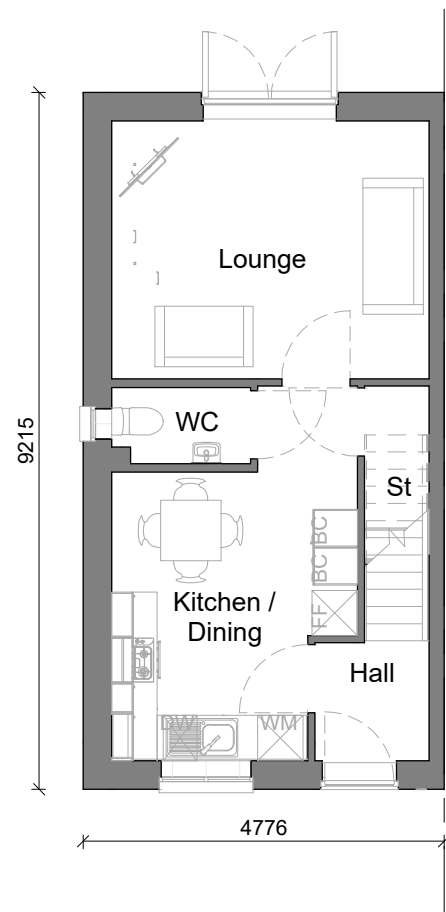


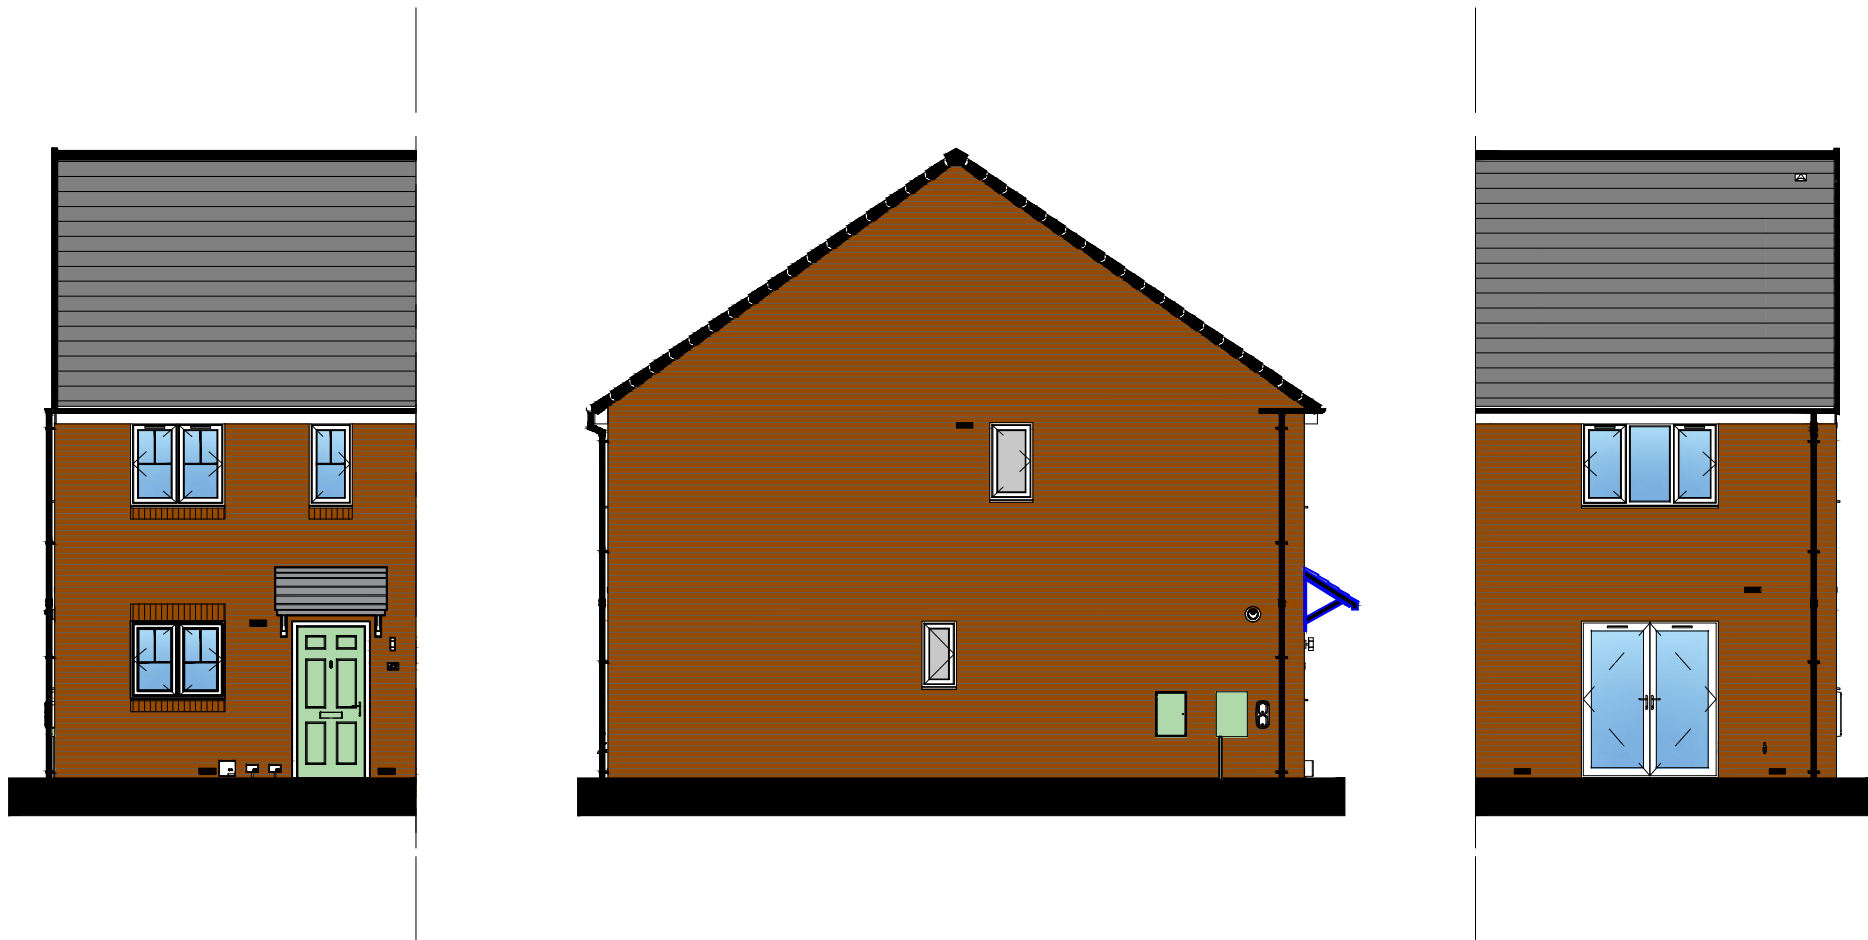

Padbury Green Fringe - Plots 8-9 13-14

			ARCH CHECK	ENG CHECK
THE PADBURY - PLANNING DRAWING GREEN FRINGE				
		M.C.I. Developments Ltd. 15 Beecham Court, Smithy Brook Road, Wigan, WN3 6PR tel: 08448871467 fax: 08448871468 web: www.mcidevelopments.com email: admin@mcidevelopments.com		
A KEEPMOAT HOMES COMPANY				
TRUB FARM, ROCHDALE				
IG	1:100	000	DRAWING NUMBER	REV
20.05.24	@ A3		MCI-000-DR-A-PAD-201	-