




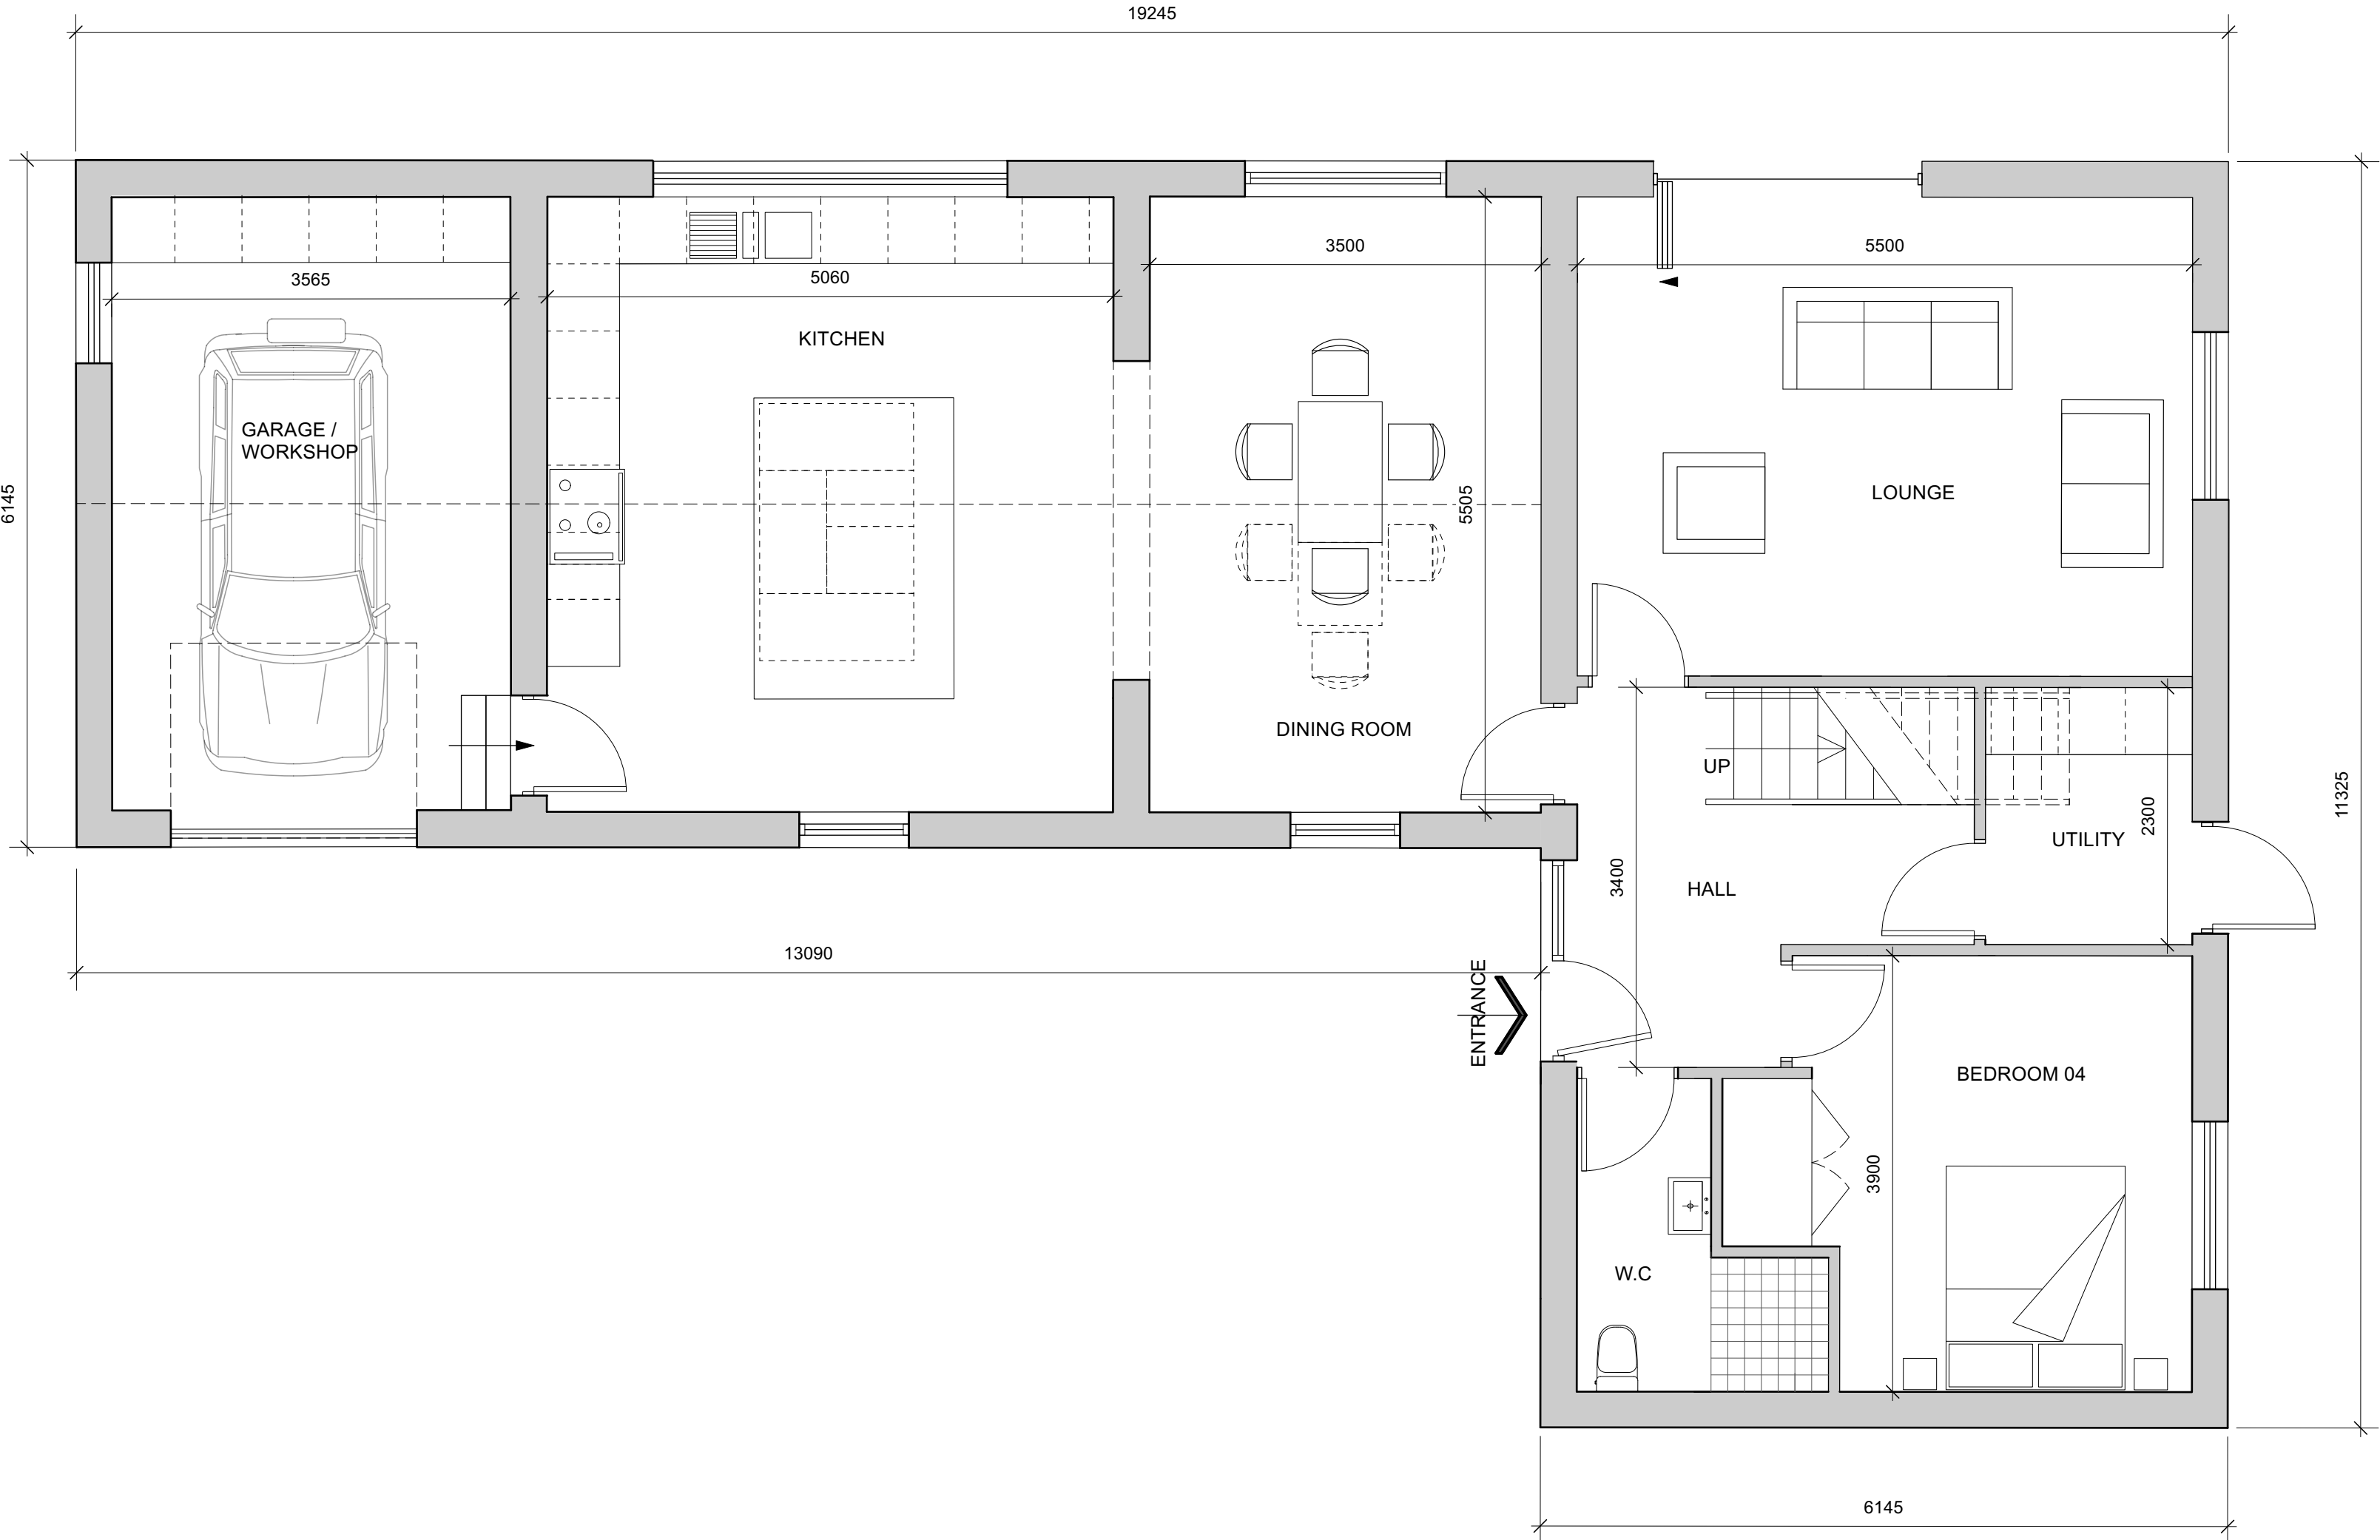

PROPOSED NEW DWELLING- GROUND FLOOR
1:50 SCALE
0 500 1,500 2,500mm
Scale 1:50

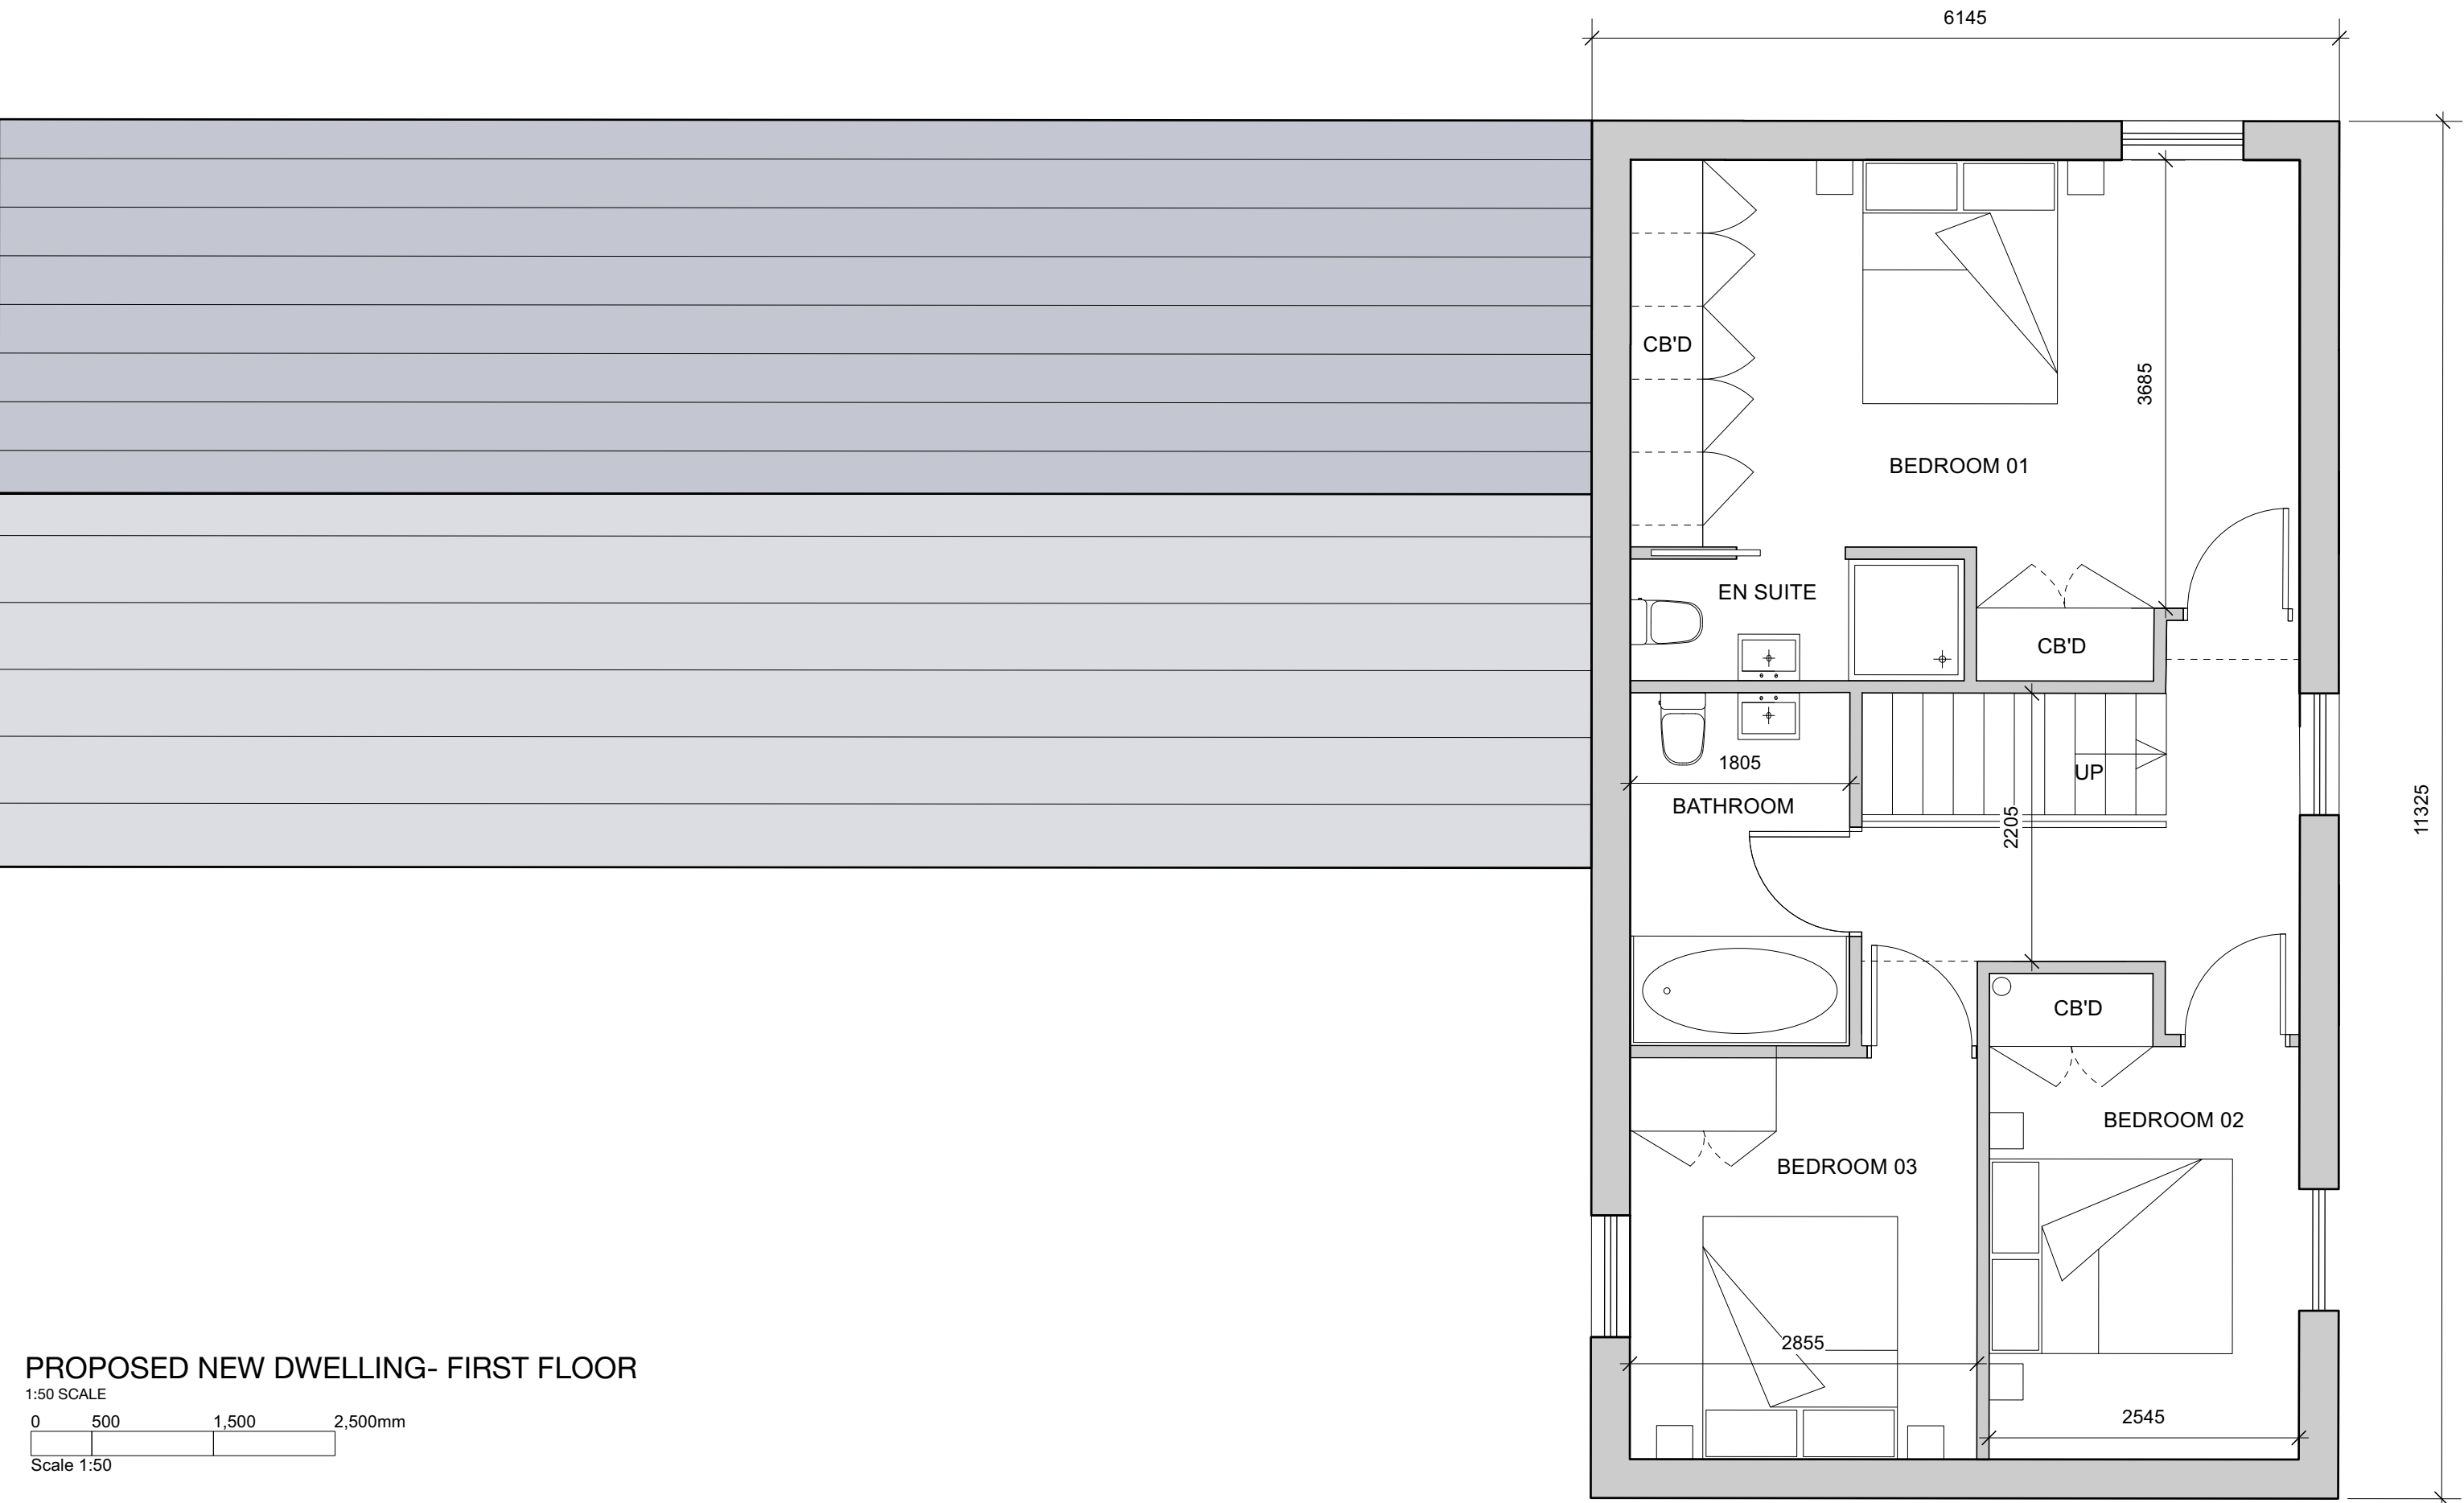

PROPOSED NEW DWELLING- FIRST FLOOR
1:50 SCALE
0 500 1,500 2,500mm
Scale 1:50

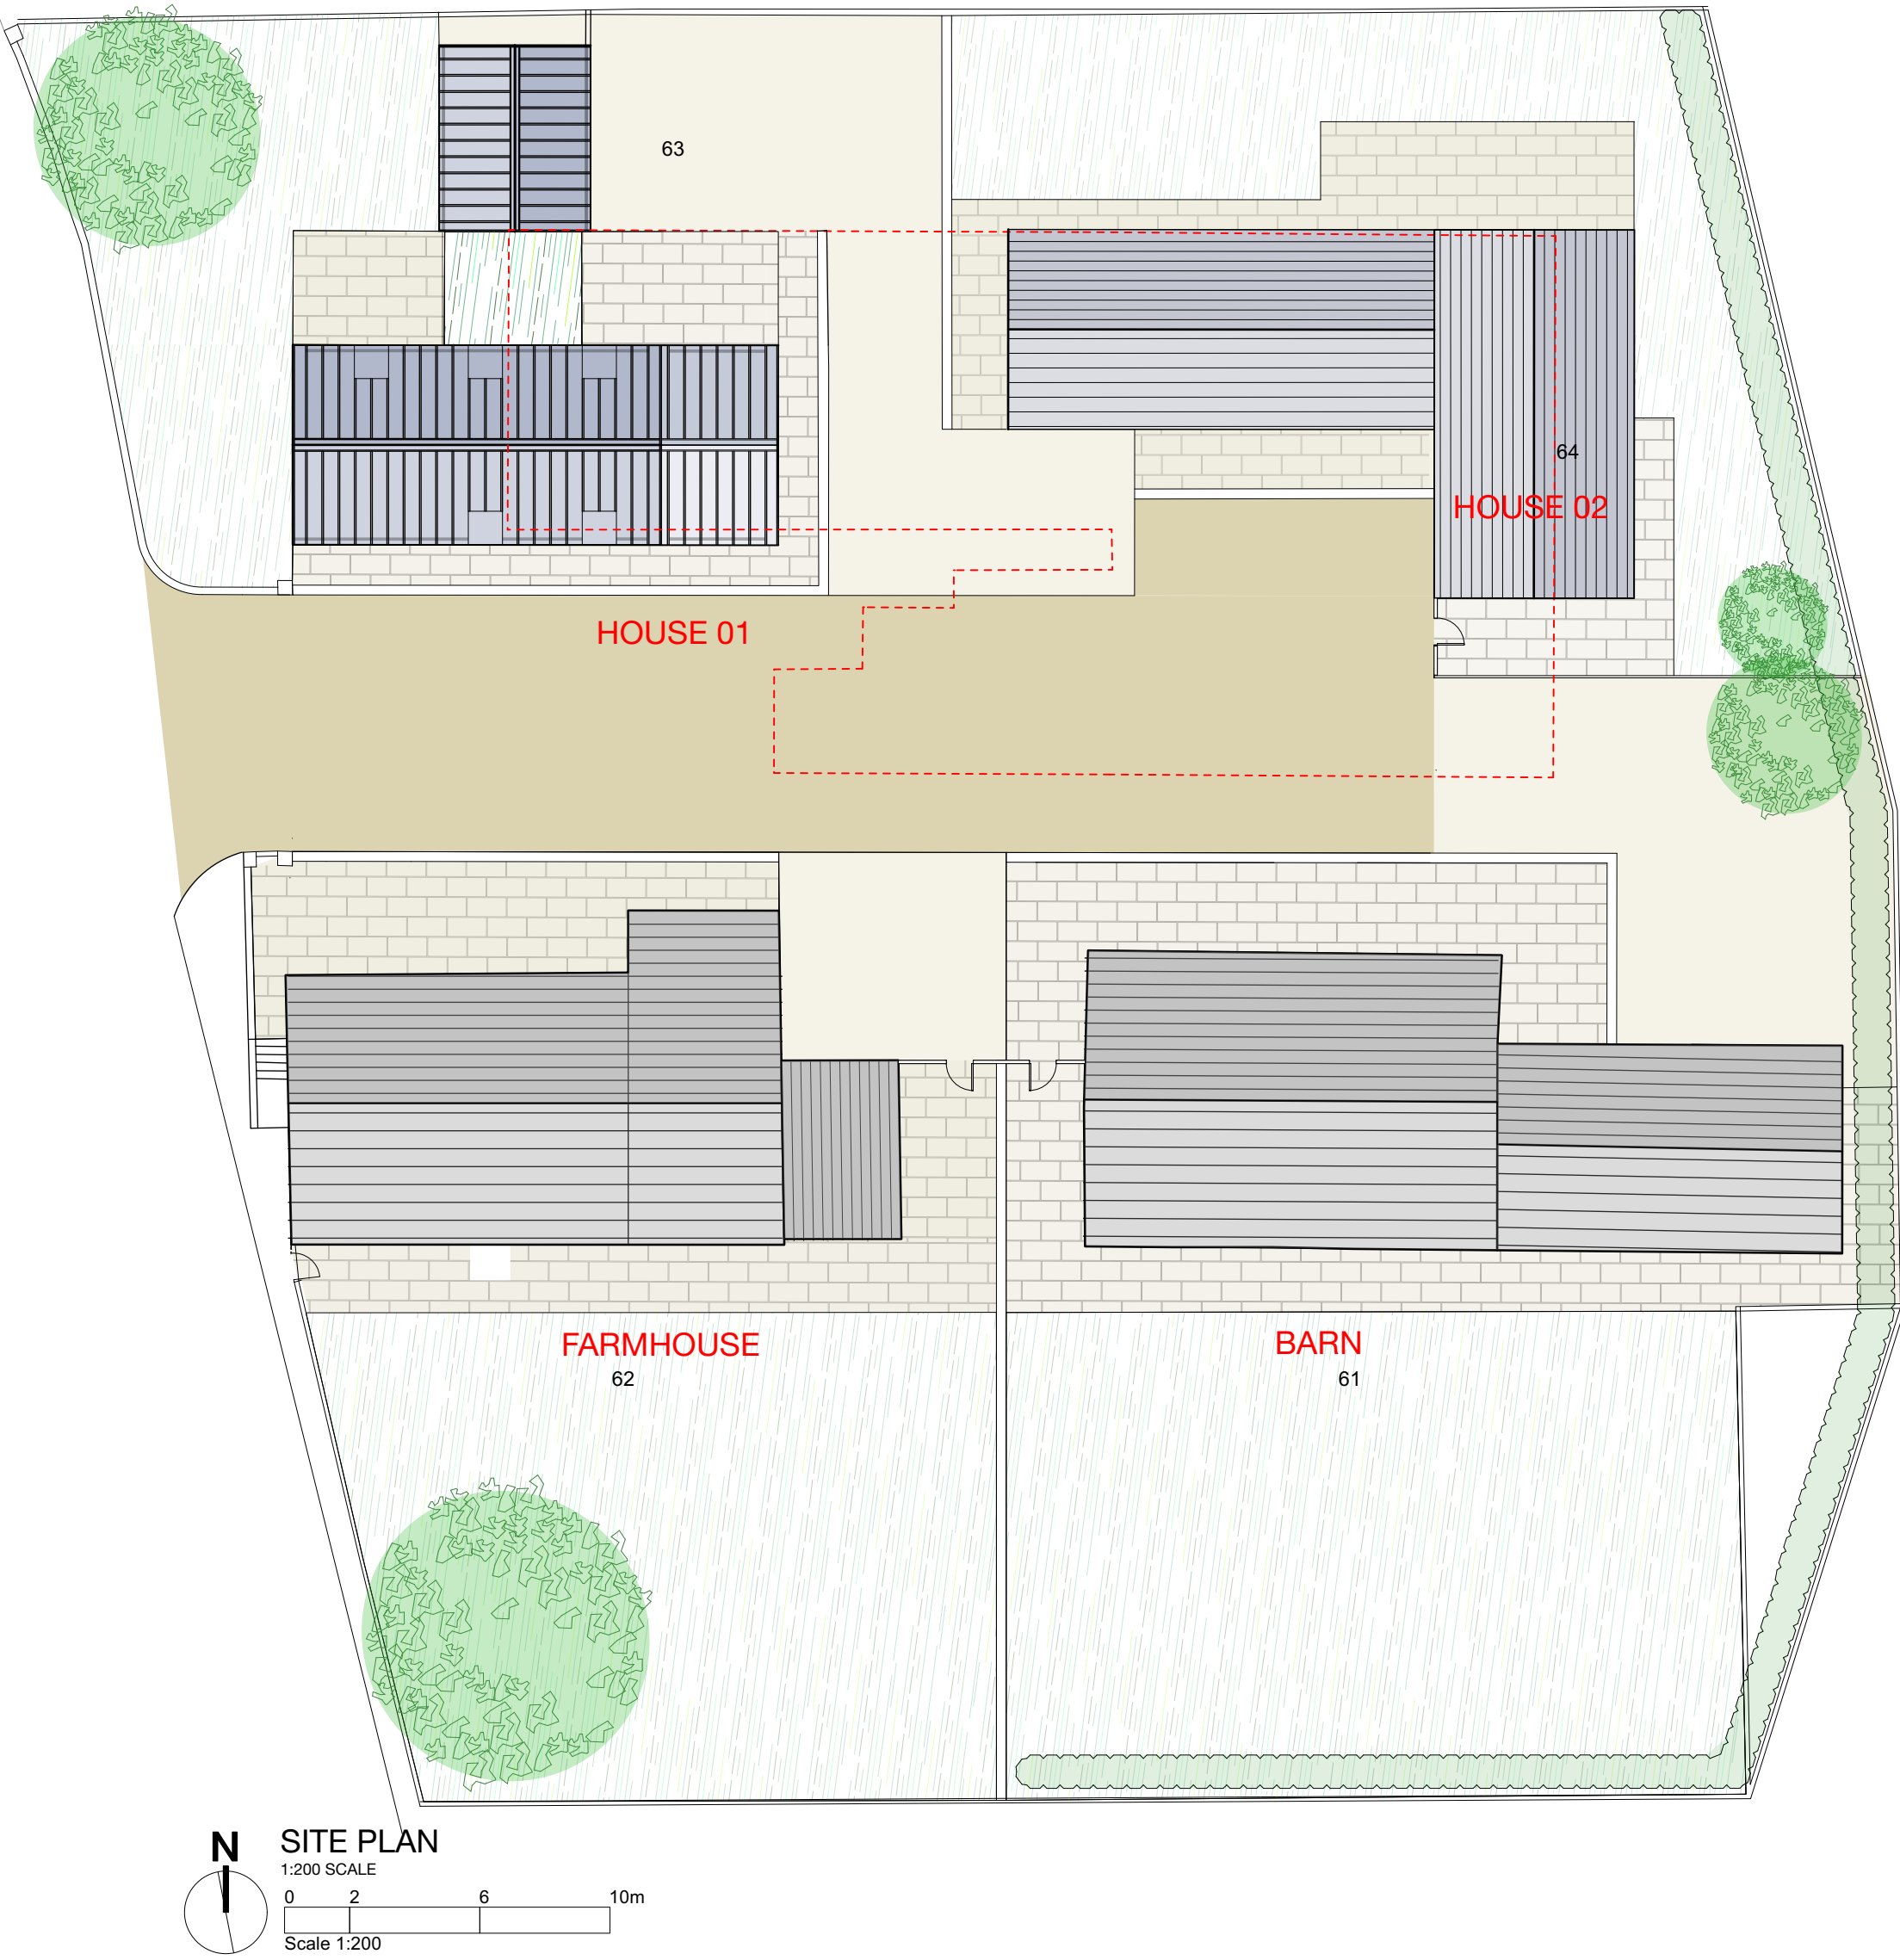

NEW HOUSE 02	
Accommodation:	Total:
Double Bedrooms	4
Single Bedrooms	0
Habitable area	168Msq
Garage	20Msq