

COPYRIGHT RESERVED.
This drawing is the property of A.J.Cocker Associates Ltd. and must not be copied or used in whole or in part without their consent.


CDM:
Clients and contractors must fulfil their duties under the CDM regulations 2015.The client is required to notify the HSE of any projects lasting more than 30 days or involving more than 500 person days.

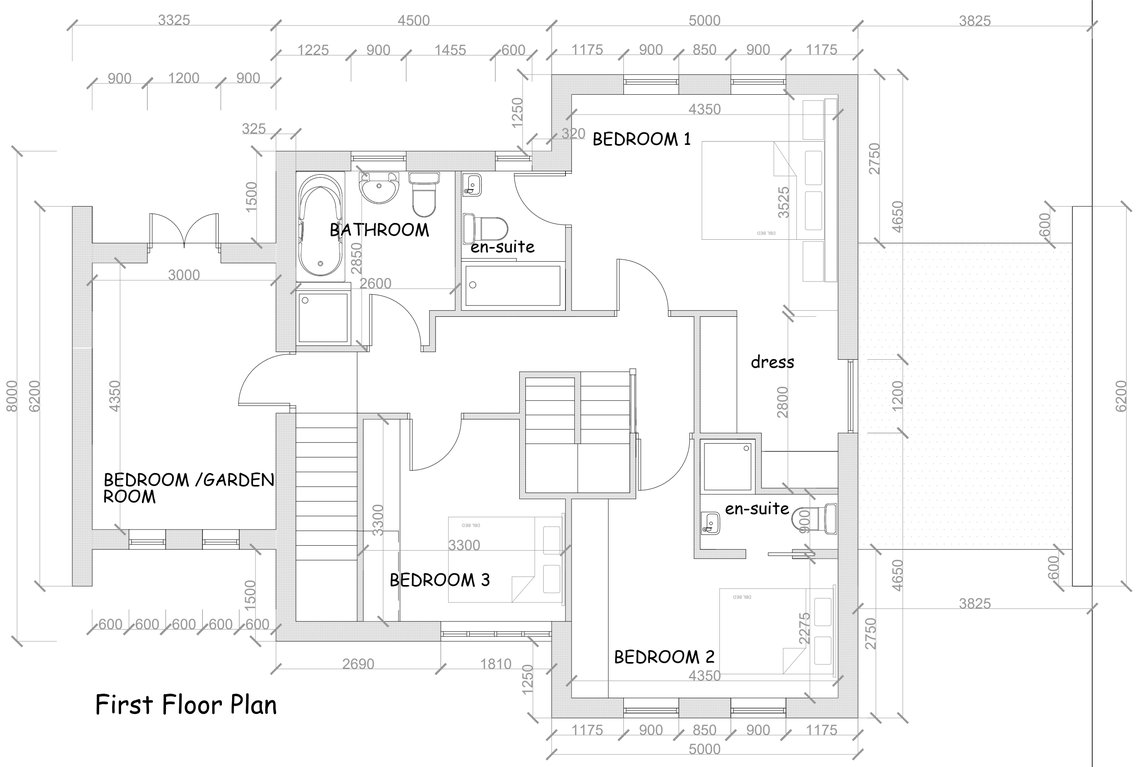


First Floor Plan

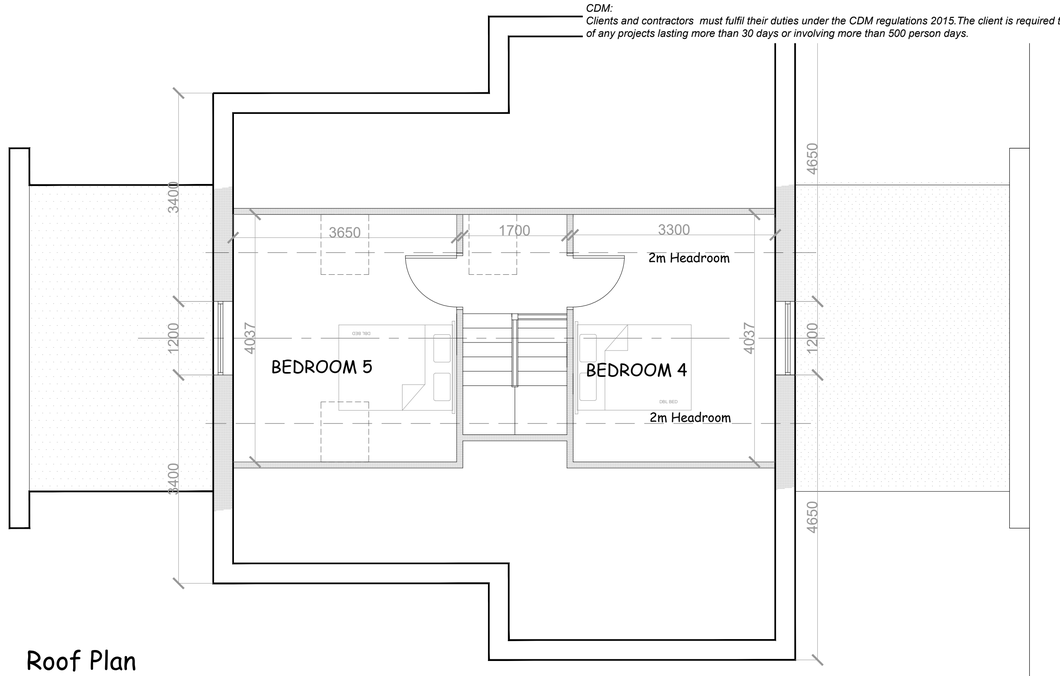

Roof Plan

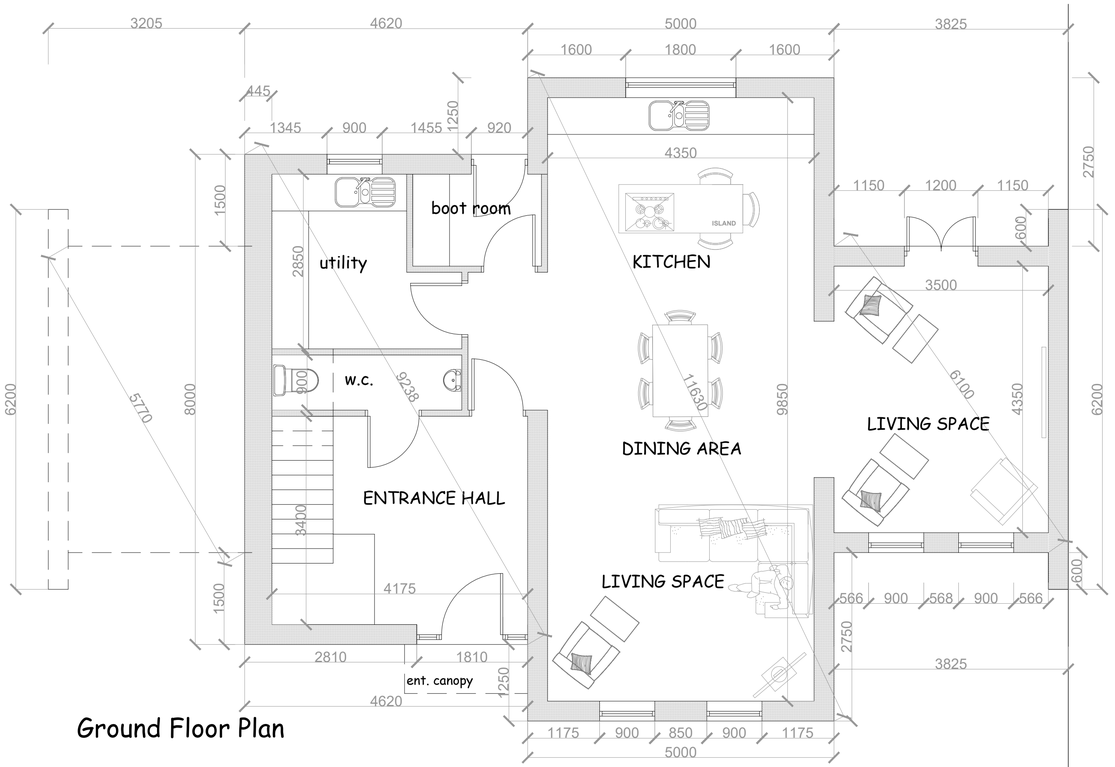

Ground Floor Plan

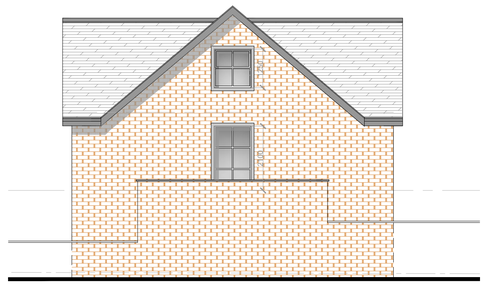


Side Elevation



Rear Elevation



Front Elevation

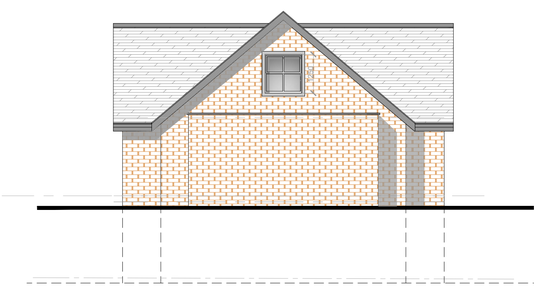

Side Elevation

General Notes;

- Natural Stone to outer walls to L.A. approval.
- Natural slate roofing material to L.A. approval
- Smooth Natural Stone surrounds and details to openings where shown.
- Aluminum framed double glazed windows.
- Insulated composite doors with double glazed panels.
- Timber fascia's soffits and barge boards with paint finish.
- Aluminum gutters and downpipes.

rev:	date:	description

AJ COCKER ASSOCIATES
CHARTERED BUILDING SURVEYORS
New Century House
176 Drake Street
Rochdale
OL16 1UP
Tel: 01706 764880
Fax: 01706 764881
www.ajcockerassociates.co.uk
mail@ajcockerassociates.co.uk

RICS the mark of property professionalism worldwide

Project:
Honresfeld, Halifax Road, Littleborough
Proposals - Plot 6

scale: 1:100/1:50
date: Dec 2022
drawn: NL

Client: Hoyle Developments

Dwg. Nr. H464-06