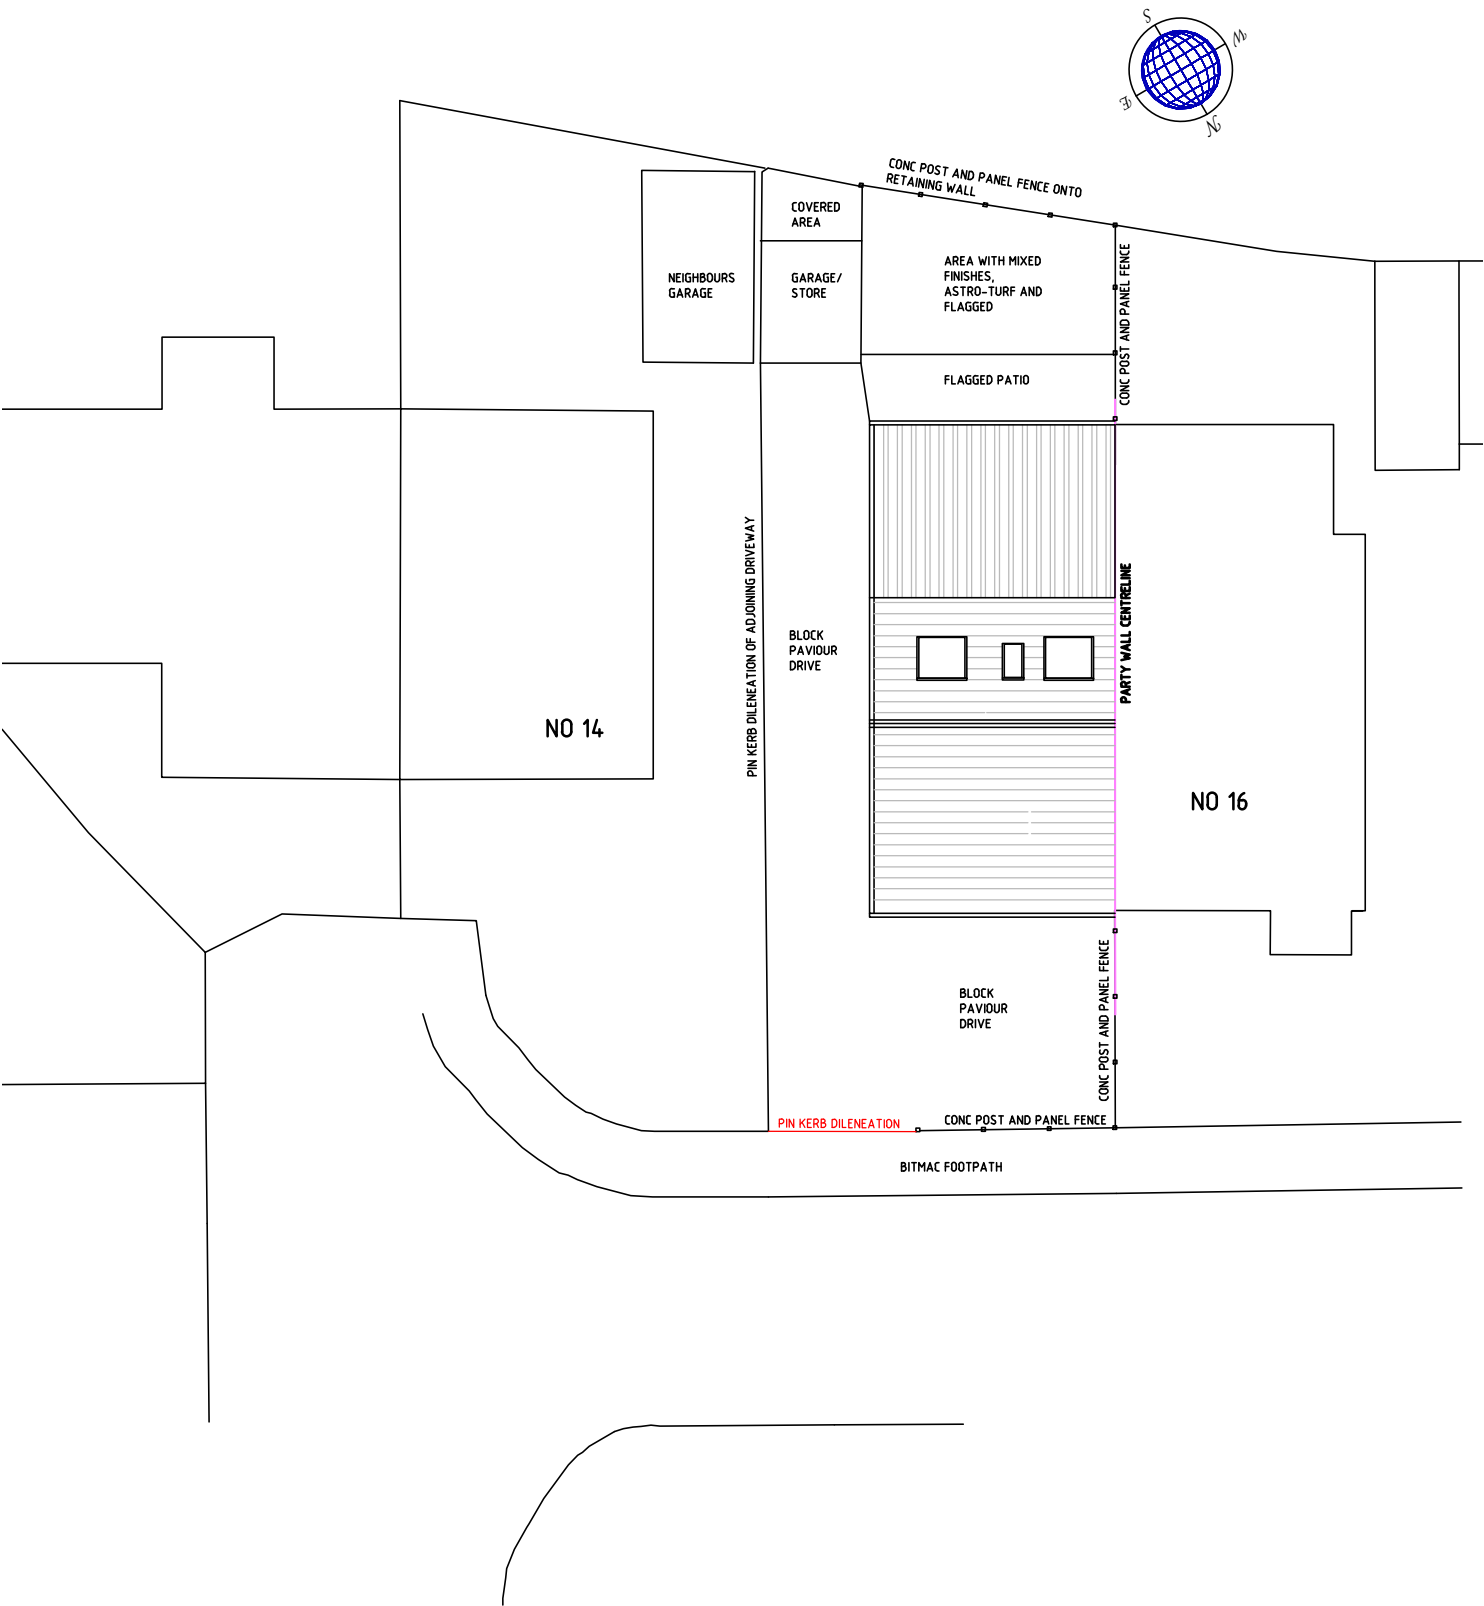


SCALE BAR 1:200

Rev.	Amendments	Date
------	------------	------


ISSUED FOR : PLANNING

CLIENT
MILLS FAMILY
-

PROJECT-SCHEME
15 PIETHORNE CLOSE
NEWHEY
-

TITLE
BLOCK PLAN (1:200)
-
-

PROJECT No.	DRG. No. BP001	SCALE 1:200
	DATE FEB. '25	REVISION -

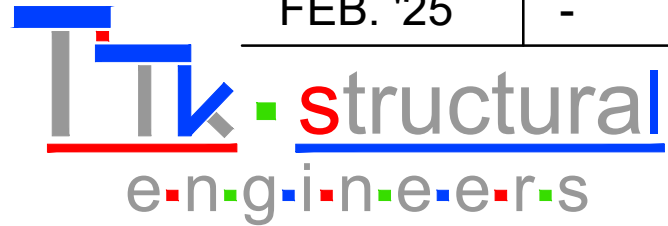

99 Manor Road. Shaw. Oldham. OL2 7JG (m: 07971 037112)

THIS IS AN ISO A3 SIZED DRAWING