


TATE
STEVENSON
ARCHITECTS LTD
STAZ
TEO
VENO




McLaughlin & Harvey

Natwest Aspen Programme 2025

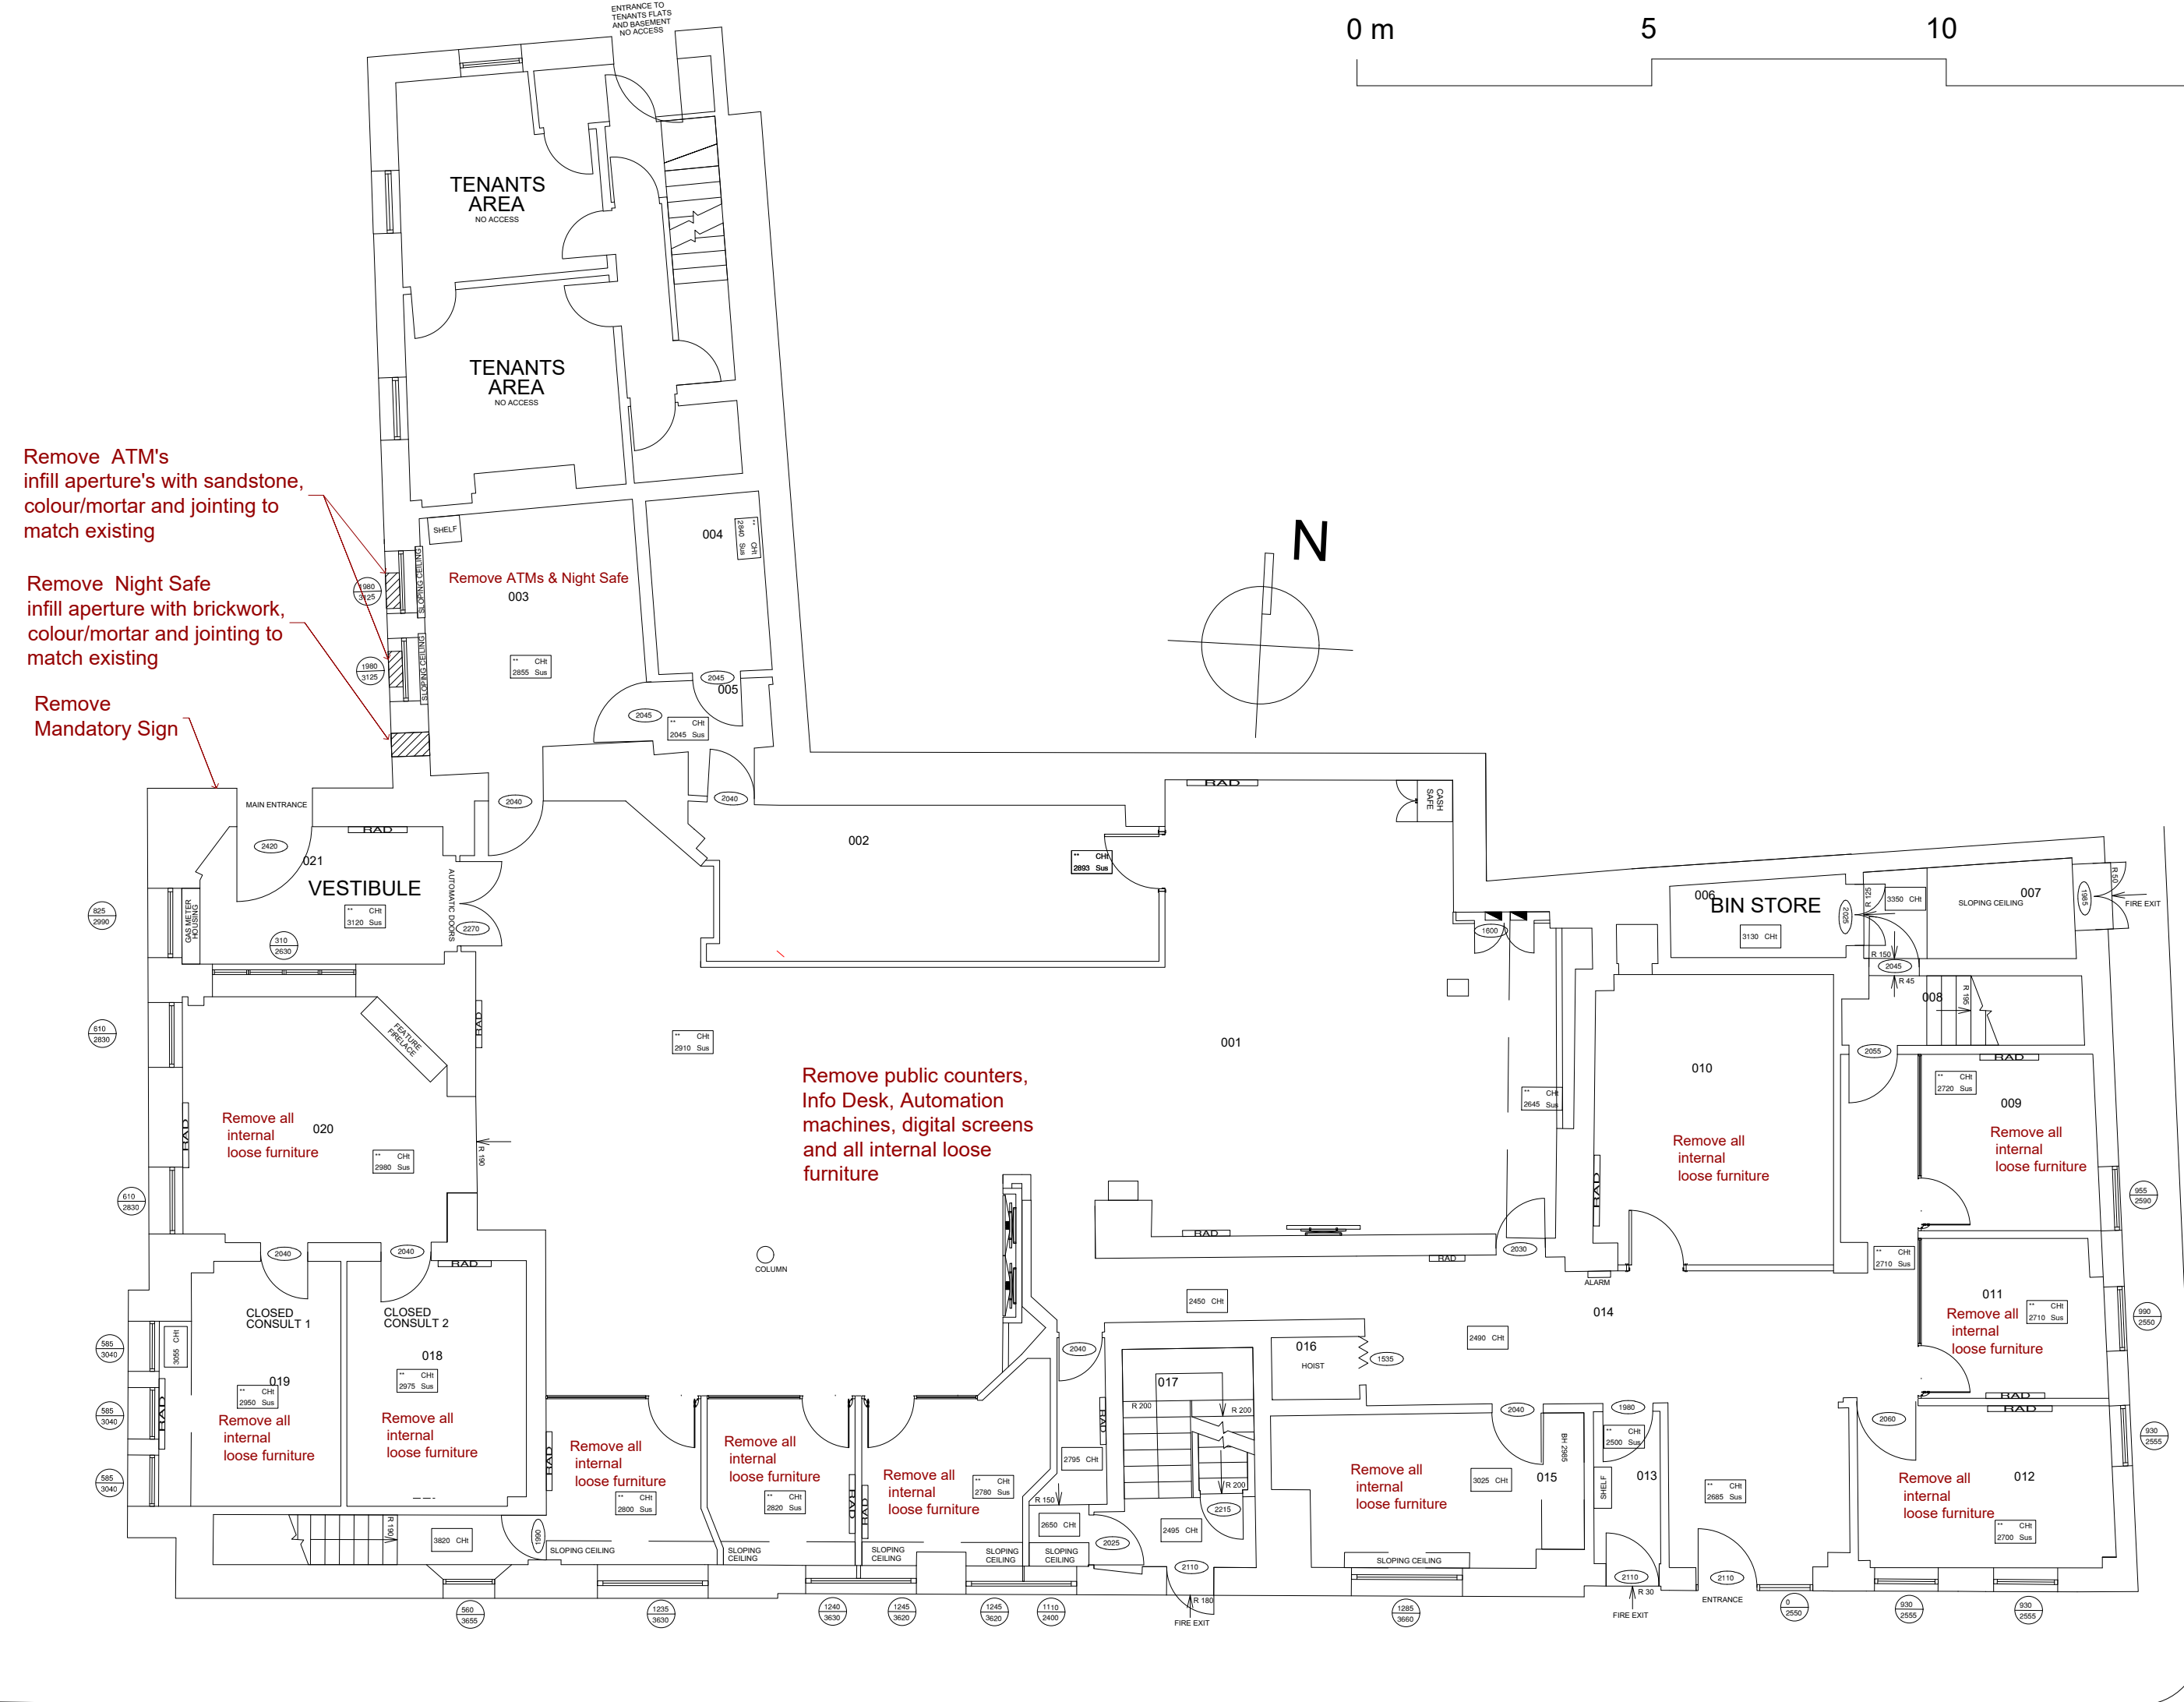

FLEECE STREET

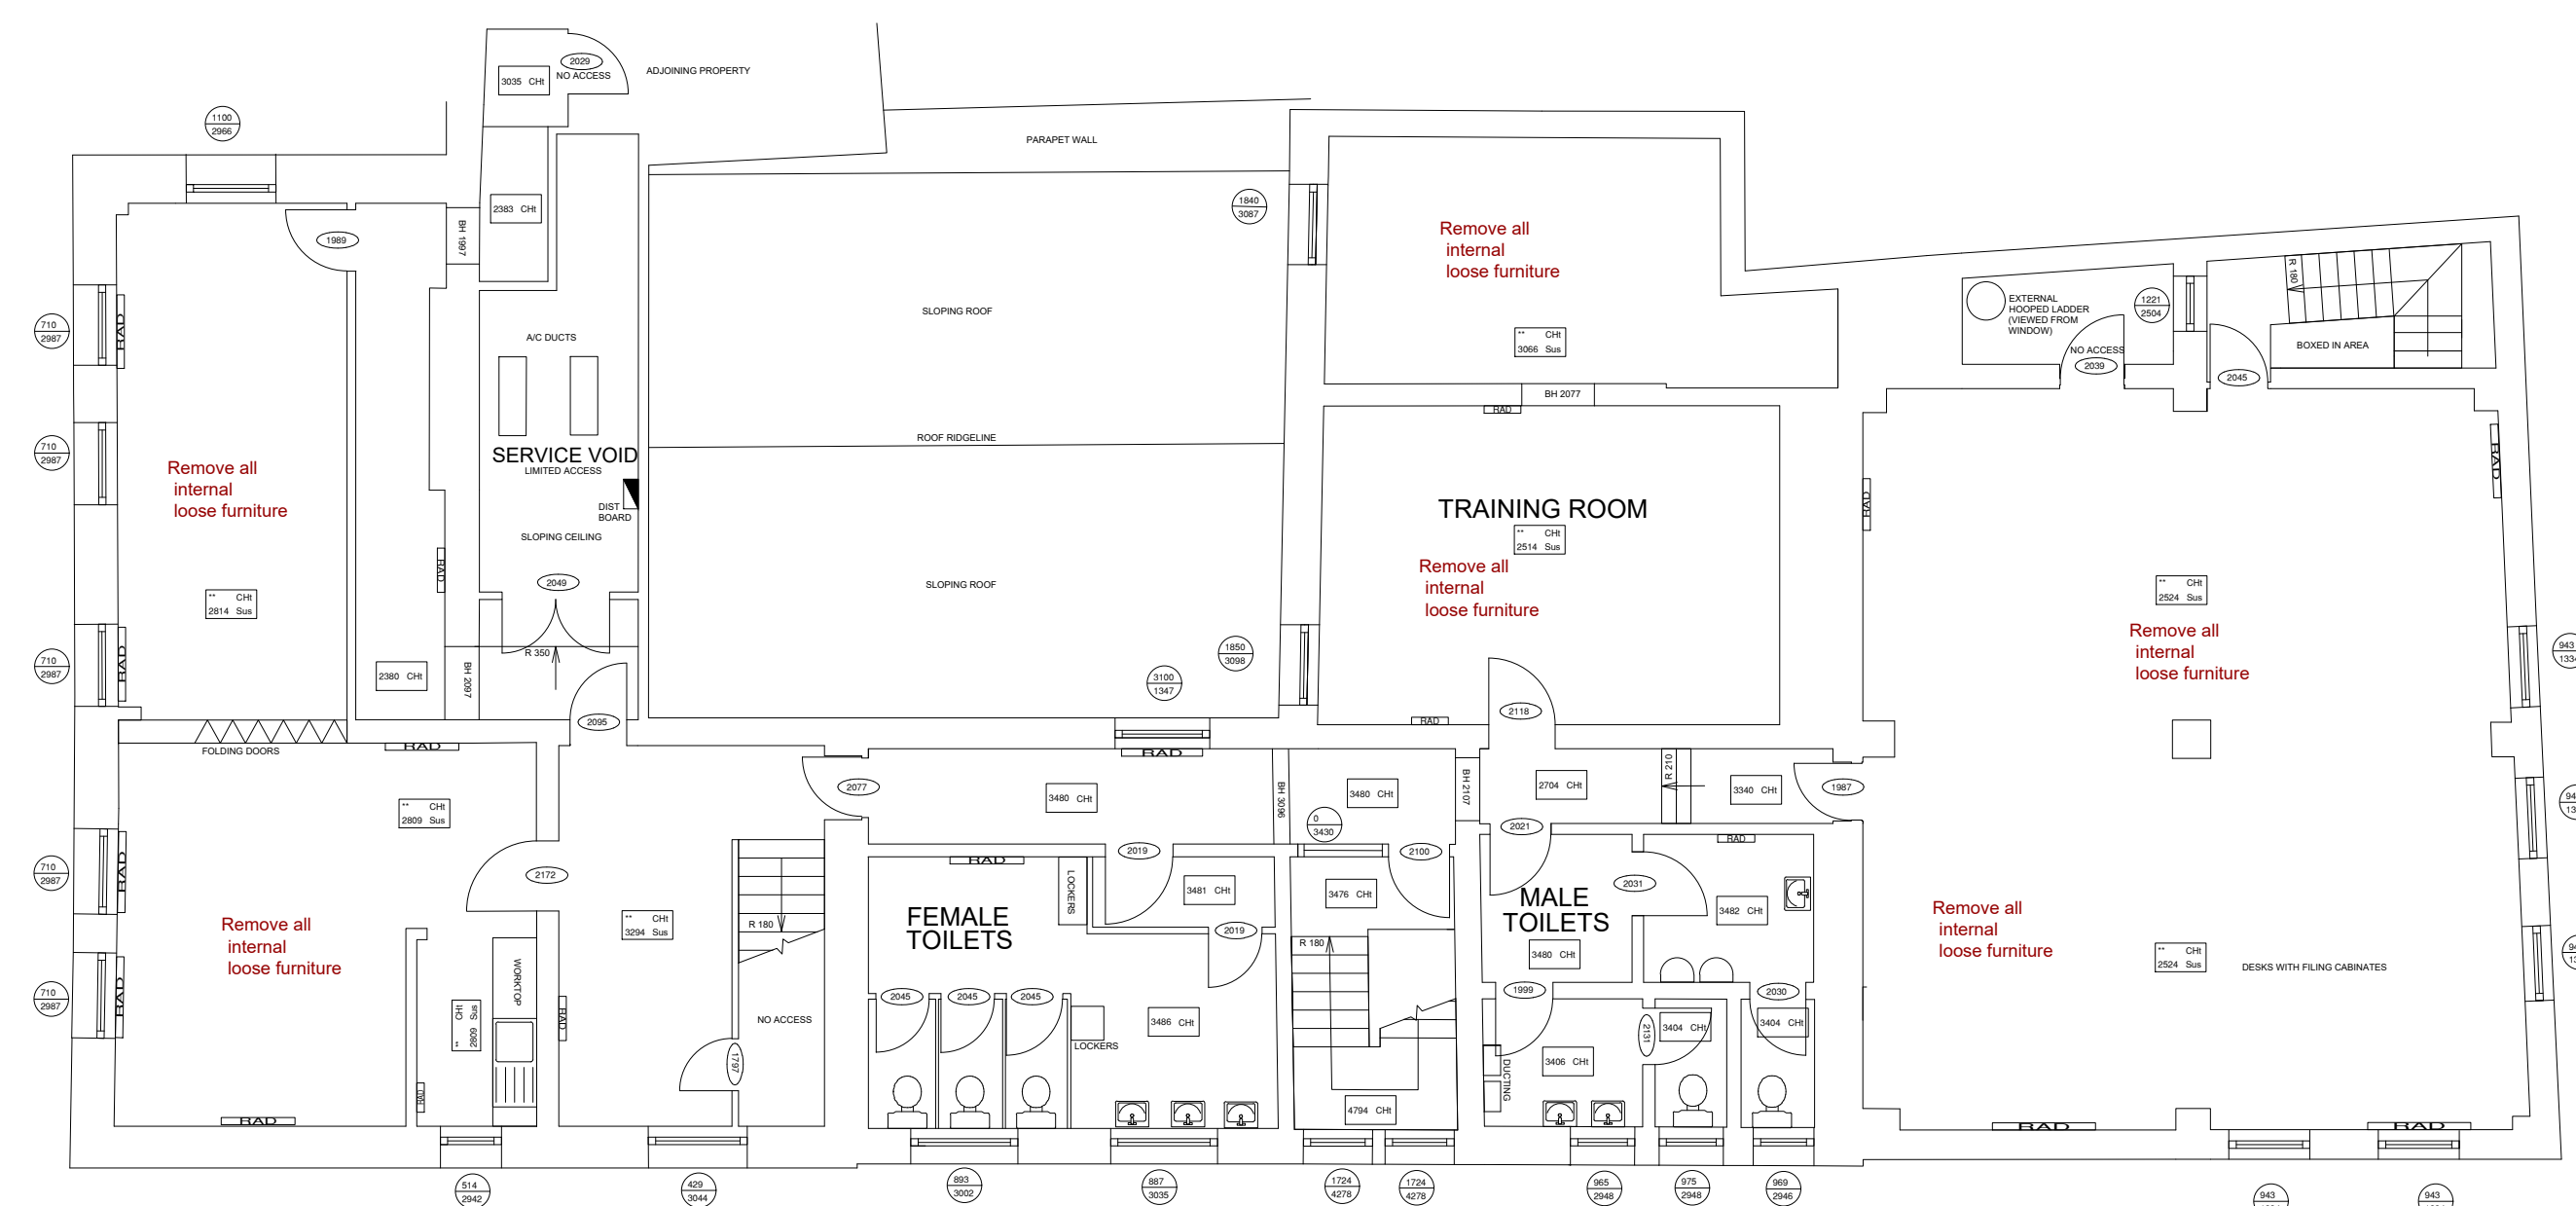[illegible]

-	-	-	-	-
-	-	-	-	-
-	-	-	-	-
-	-	-	-	-
rev	date	description	drawn	checked



address

NatWest Rochdale
Town Hall Square,
Rochdale
OL16 1LL

ref no.	sortcode
-	-

description
Natwest Aspen Programme
-
Plans as Proposed

status

PLANNING

IPMS1	sqm
-------	-----

IPMS2	sqm
-------	-----

IPMS3	sqm
-------	-----

scale 1:100 paper size A1 brand 

drawing number	rev.
----------------	------

1206-18 19 D-04