



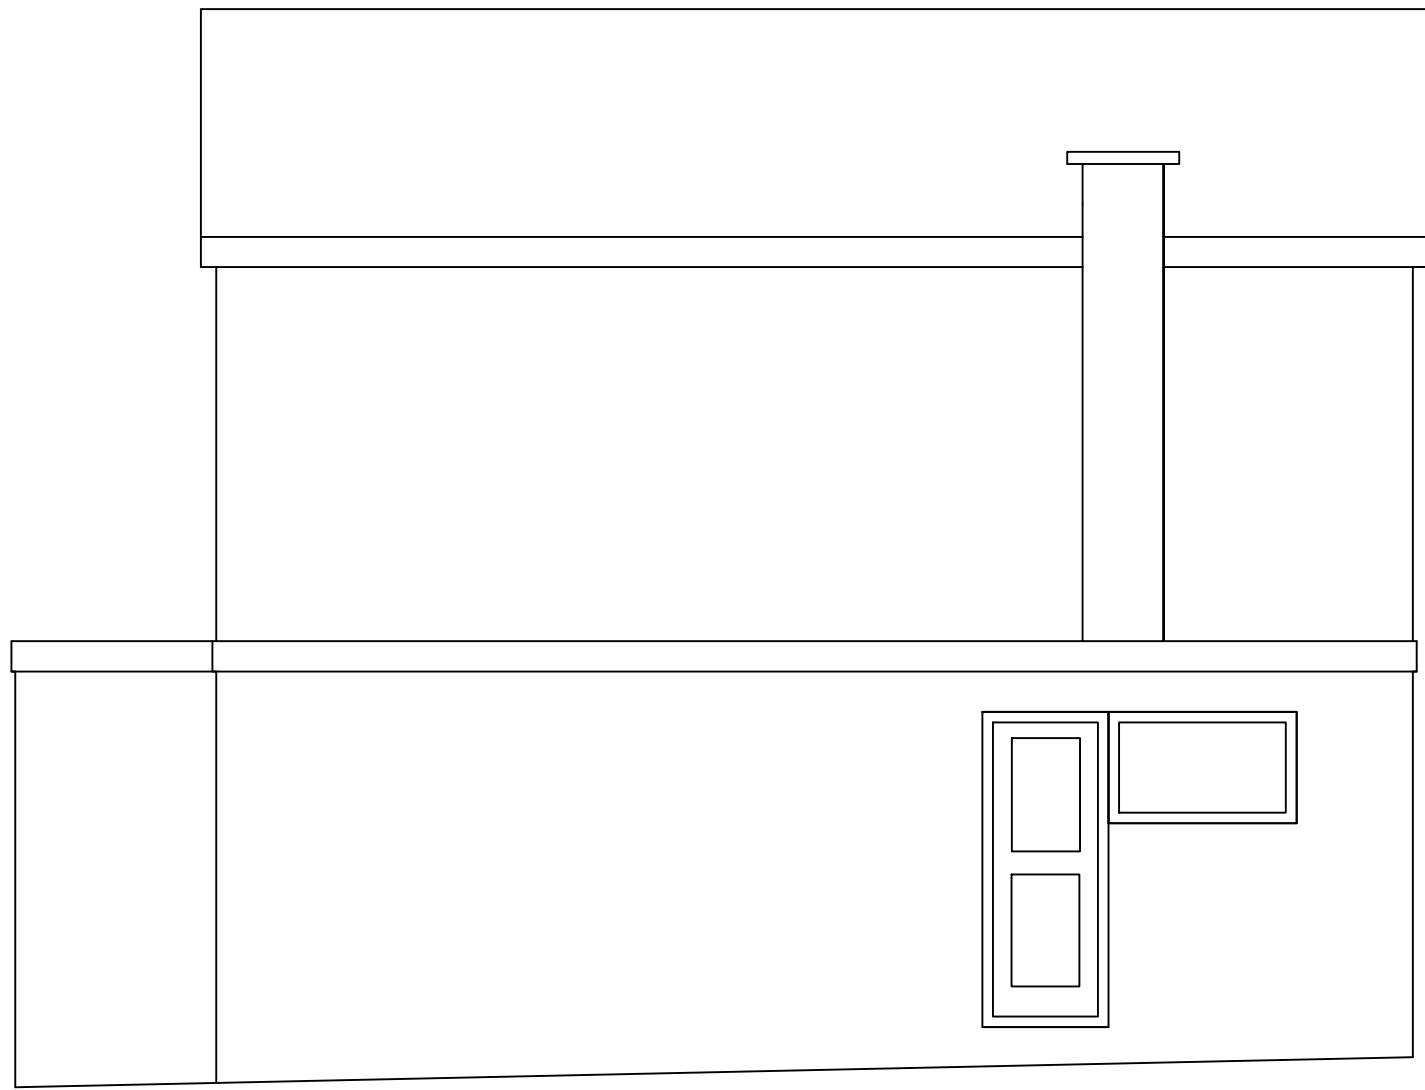


EXISTING SIDE ELEVATION 1:50

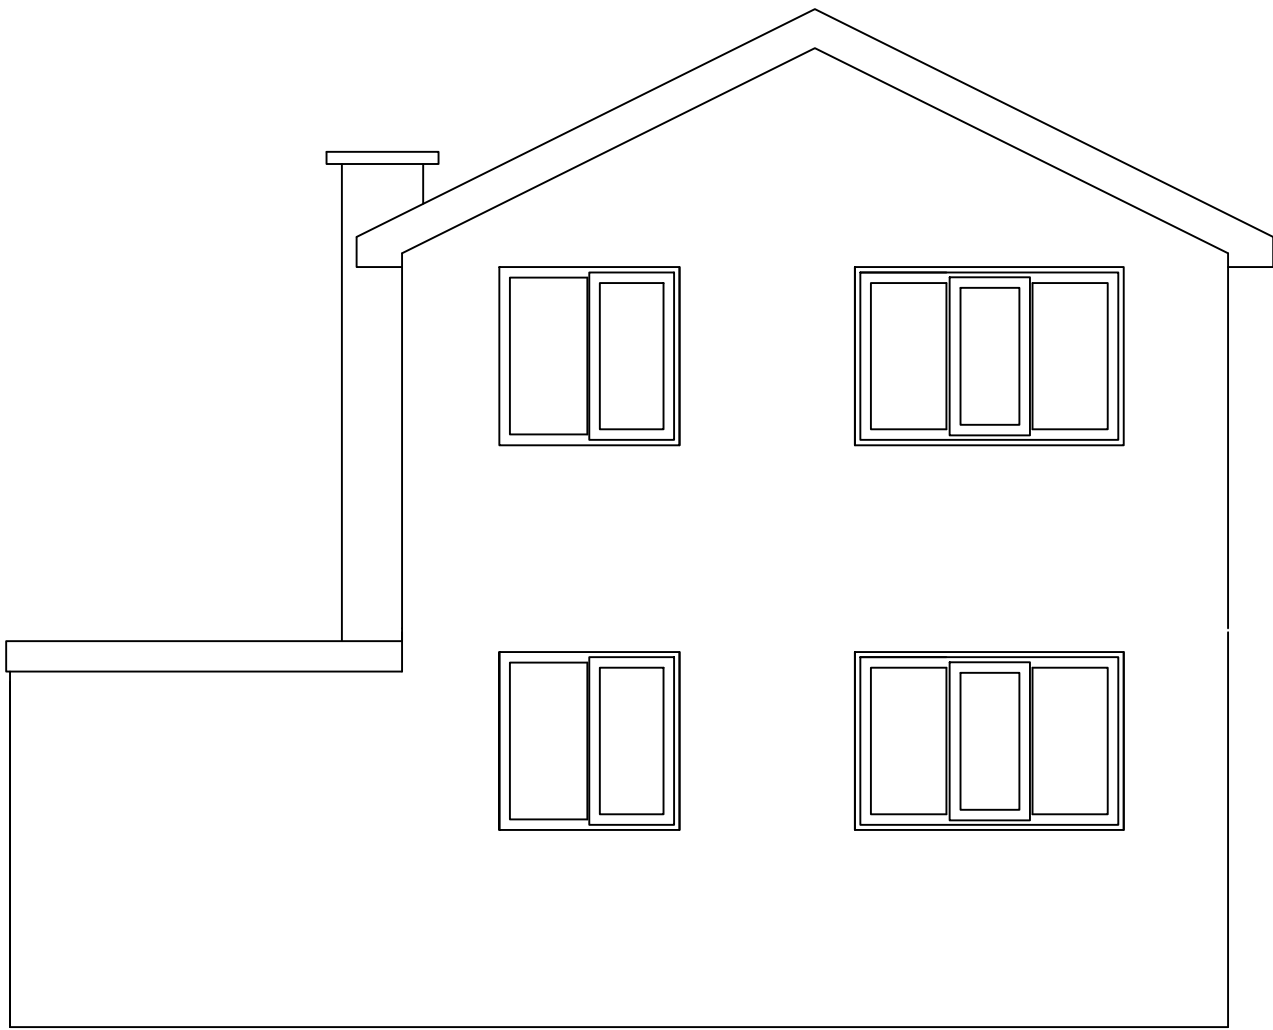

EXISTING FRONT ELEVATION 1:50



EXISTING REAR ELEVATION 1:50

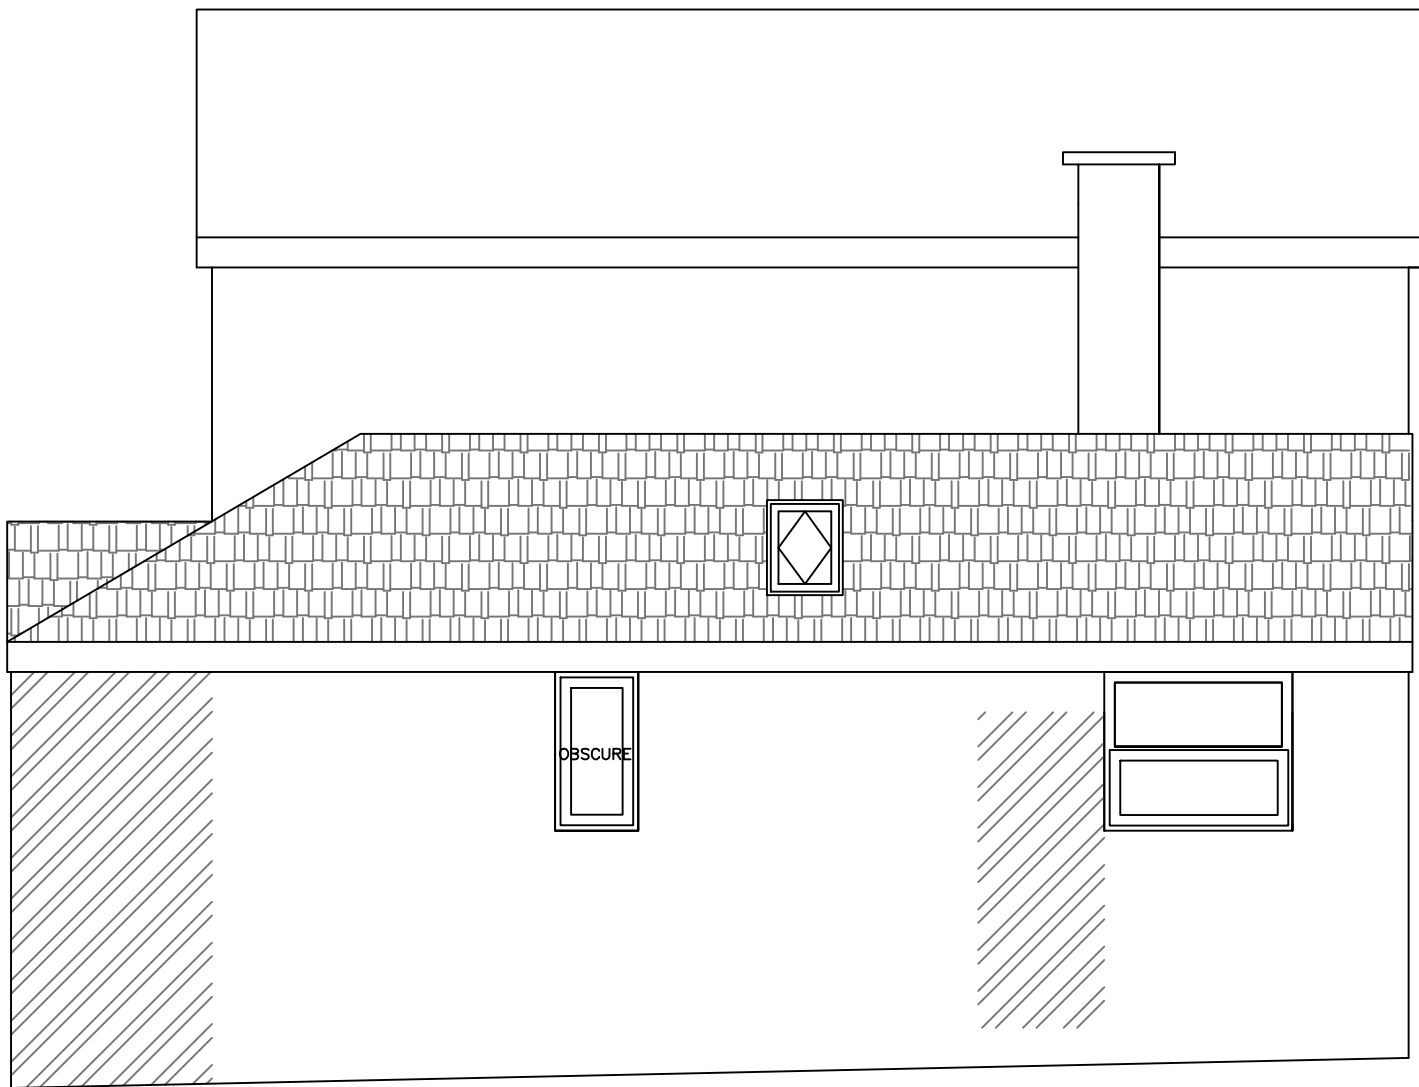


PROPOSED SIDE ELEVATION 1:50




PROPOSED FRONT ELEVATION 1:50




PROPOSED REAR ELEVATION 1:50

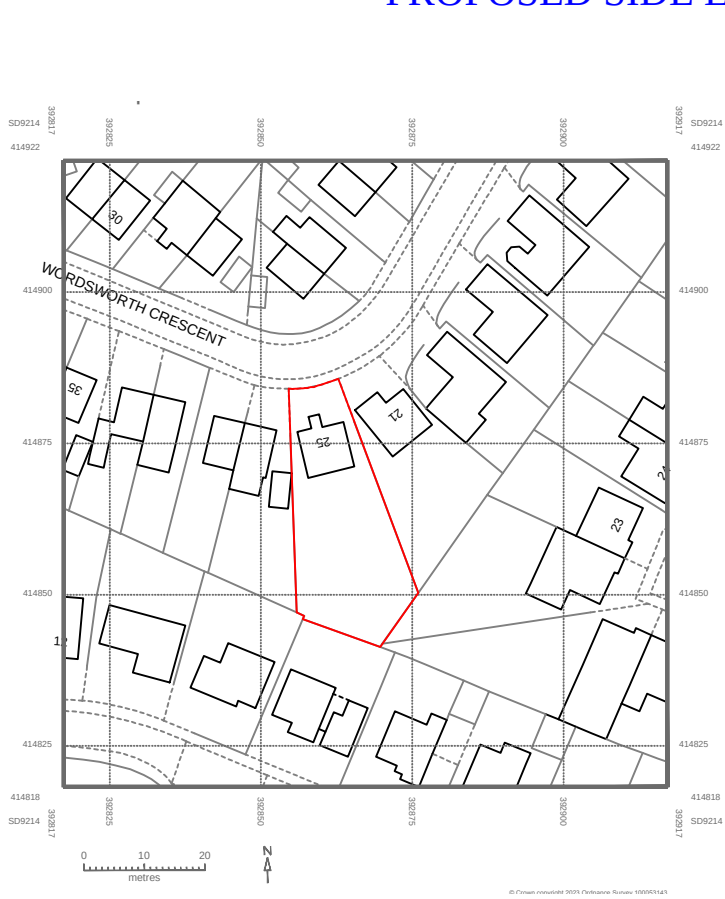

LOCATION PLAN 1:1250

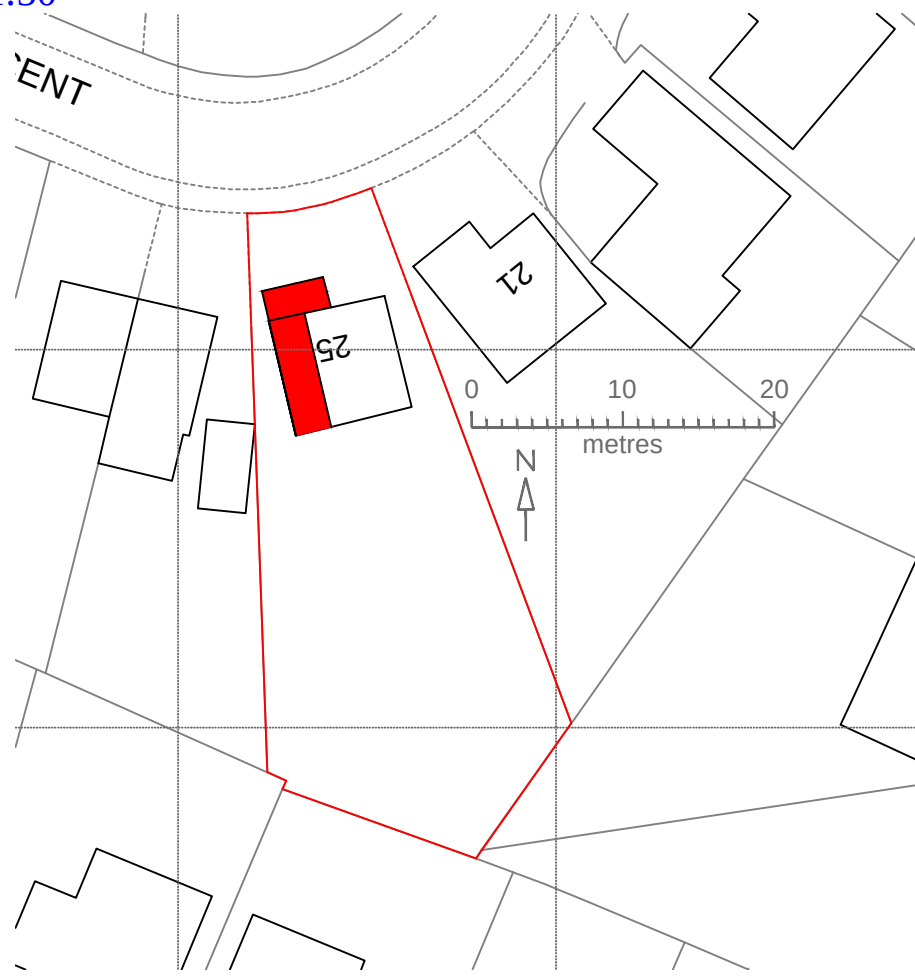


BLOCK PLAN 1:500

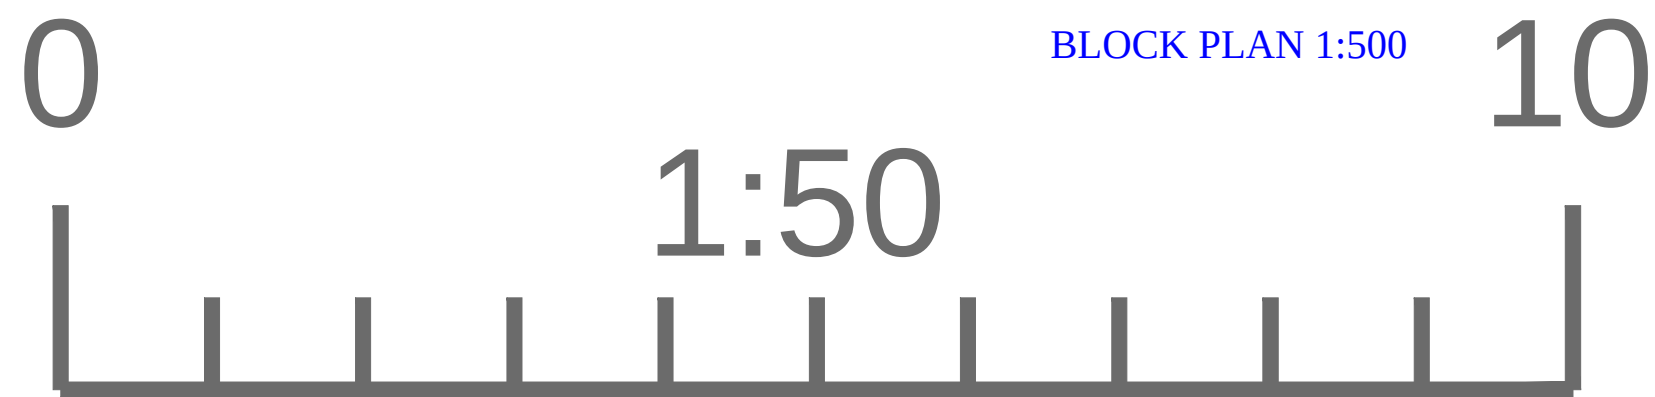

metres  
SCALE BAR



PROPOSED SIDE ELEVATION 1:50

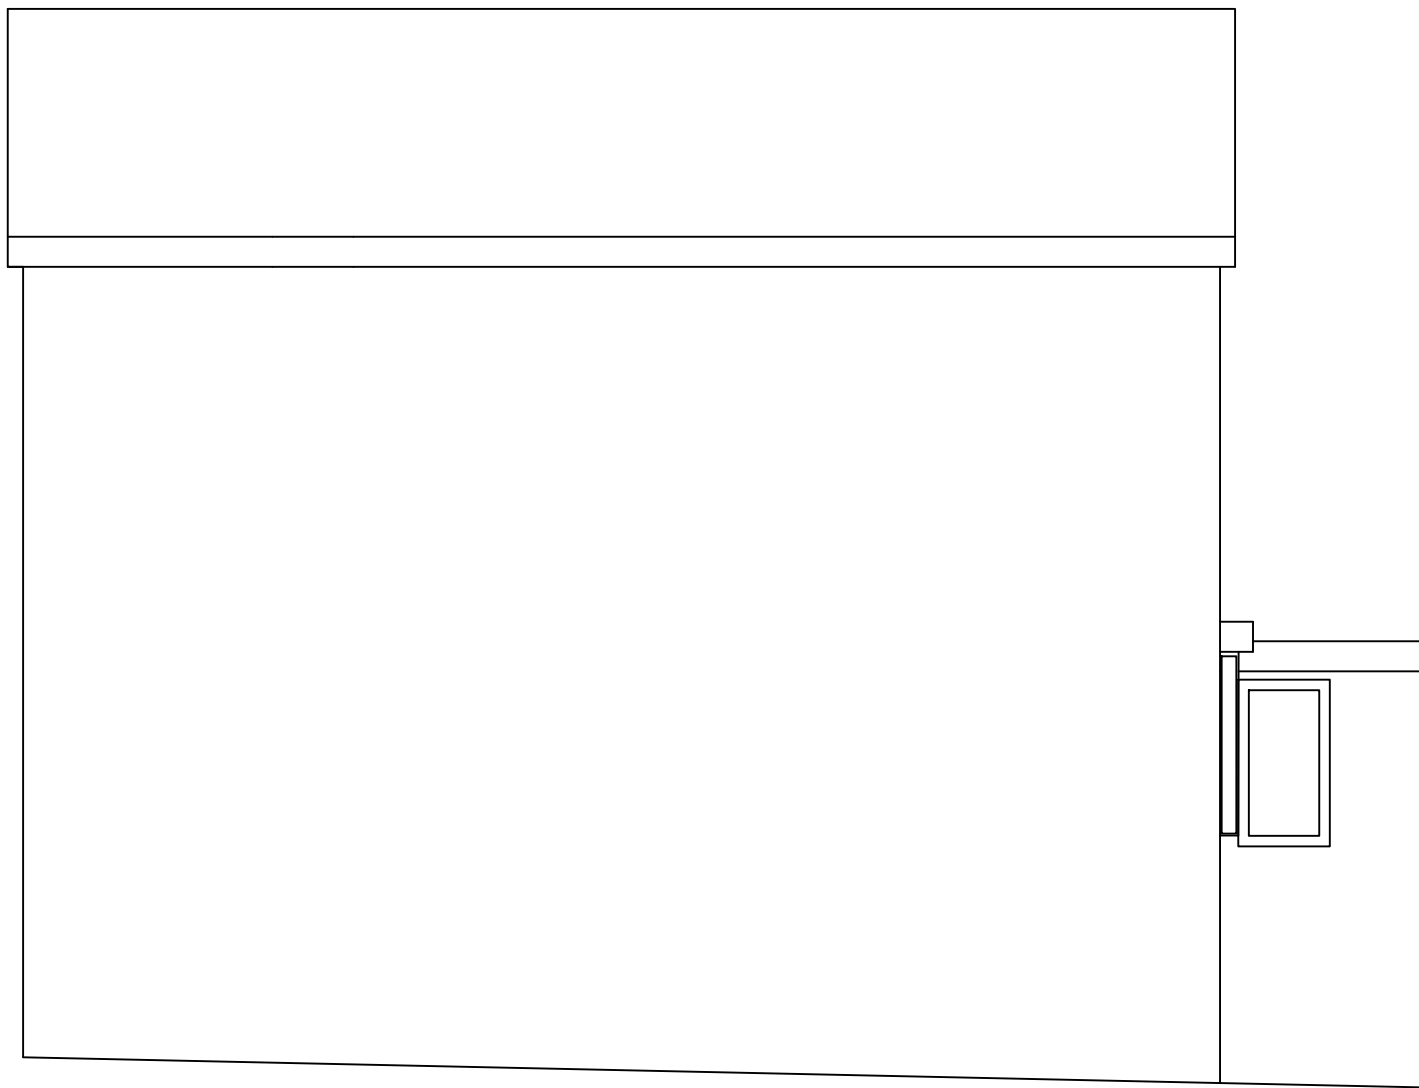

EXISTING SIDE ELEVATION 1:50

General Notes

|     |                |      |
|-----|----------------|------|
| No. | Revision/Issue | Date |
|     |                |      |

Firm Name  
AMS SURVEYS

SCHEME  
SINGLE STOREY EXTENSION  
TO PART FRONT&SIDE WITH  
NEWPITCHED ROOF TO FRONT  
&SIDE

Project Name and Address  
25 WORDSWORTH CRESCENT  
LITTLEBOROUGH  
OL15 ORB

|                             |             |
|-----------------------------|-------------|
| Project<br>470327           | Sheet<br>1A |
| Date<br>DEC 23              |             |
| Scale<br>1:50,1:1250, 1:500 |             |