


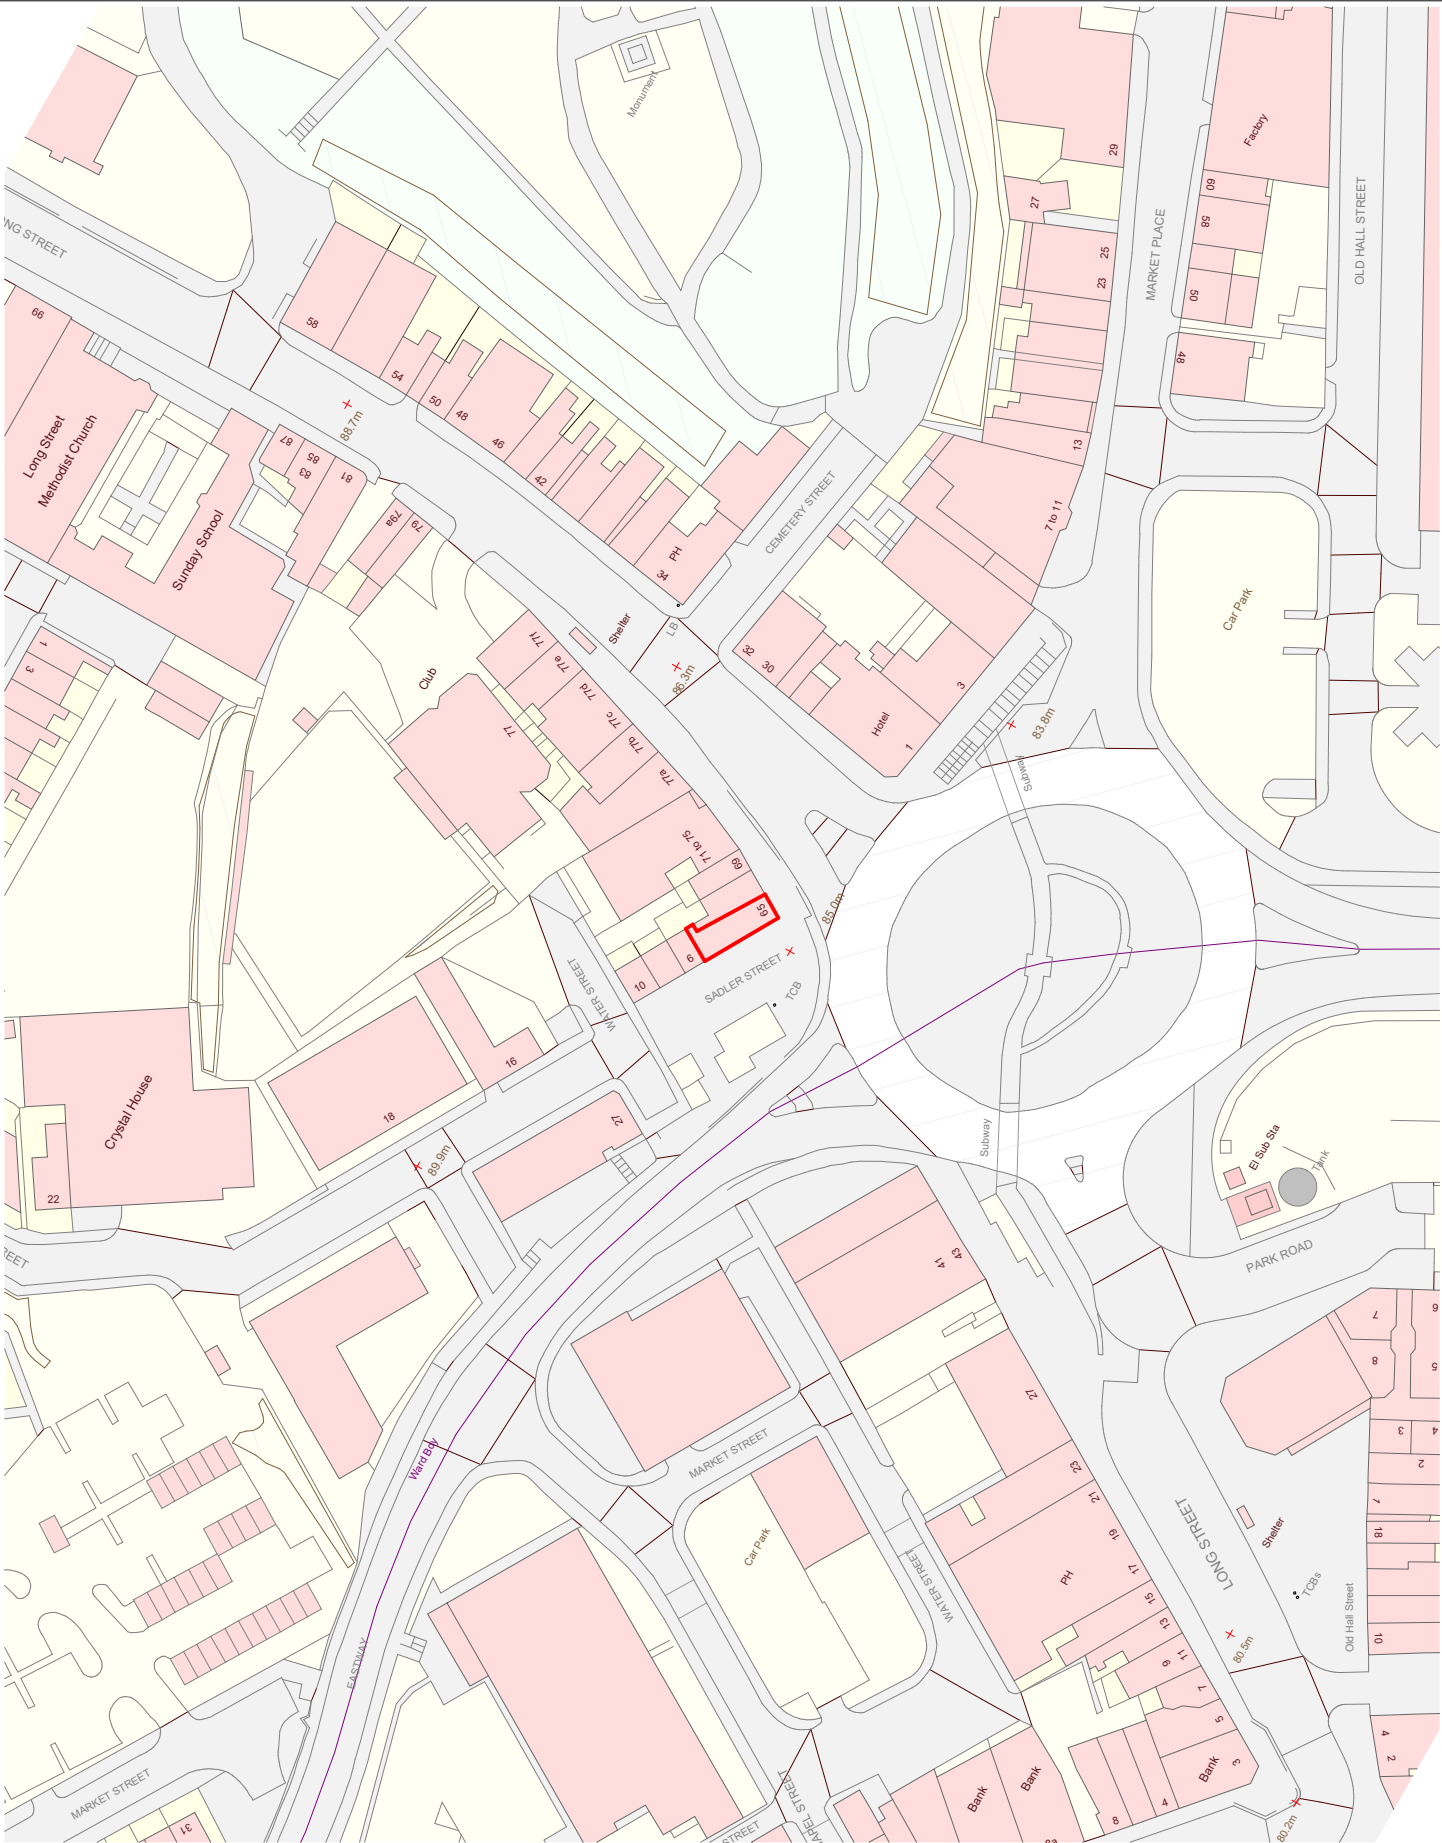

Site Location Plan

1 : 1250

65 Long Street, Middleton, Manchester M24 6UN, England

Latitude: 53.551001923908345
Longitude: -2.1972066286379643

X (Easting) 387031
Y (Northing) 406058

_O-RU SHALL HAVE NO RESPONSIBILITY FOR ANY USE MADE OF THIS DOCUMENT OTHER THAN FOR THAT WHICH IT WAS PREPARED AND ISSUED.
ALL DIMENSIONS SHOULD BE CHECKED ON SITE.
COPYRIGHT IN THIS WORK BELONGS TO _O-RU. THIS WORK MAY NOT BE USED, SOLD, LICENSED, TRANSFERRED, COPIED OR REPRODUCED IN WHOLE OR IN PART OR IN ANY MANNER OR FORM WITHOUT THE PRIOR WRITTEN CONSENT OF OFFICE RENOSOLURMSTON LTD.

ANY DRAWING ERRORS OR DIVERGENCIES SHOULD BE BROUGHT TO THE ATTENTION OF _O-RU AT THE ADDRESS SHOWN BELOW.

DRAWINGS SHALL BE READ IN CONJUNCTION WITH THE FOLLOWING BEFORE WORK COMMENCES:

- THE CDM DESIGN ISSUES REGISTER
- THE RISK SERIES OF DRAWINGS
- THE PROJECT CDM RISK REGISTER


DRAWINGS ISSUED ARE DESIGN INTENT ONLY. ALL SITE DETAILS TO BE VERIFIED BY CONTRACTOR UPON MOBILISATION/STRIP-OUT SITE SURVEY. DO NO SCALE FROM THIS DRAWING.

NOTES

P01	Site Location Plan	ORU	17/09/24
-----	--------------------	-----	----------

REVISION	DESCRIPTION	DRAWN	CHECKED	DATE
----------	-------------	-------	---------	------

10 0 12.5 25. 37.5 50. 62.5
SCALE 1: 1250 m

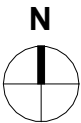

CLIENT

Horton Road
Manchester
M147 QF

0161 533 0251

o-ru.co.uk
hello@o-ru.co.uk

PROJECT TITLE
Broadbents - Middleton

_O-RU JOB NUMBER 0091-ORU	ISO 27001 CLASSIFICATION Commercial In Confidence
------------------------------	--

DRAWING TITLE
Location Plan

SCALE
@ A3

1 : 1250

DATE FIRST ISSUED
17/09/24

DRAWING No.
-XX-ZZ-DR-A-00001

REVISION
P01