

SITE AREA
SCALE 1:500

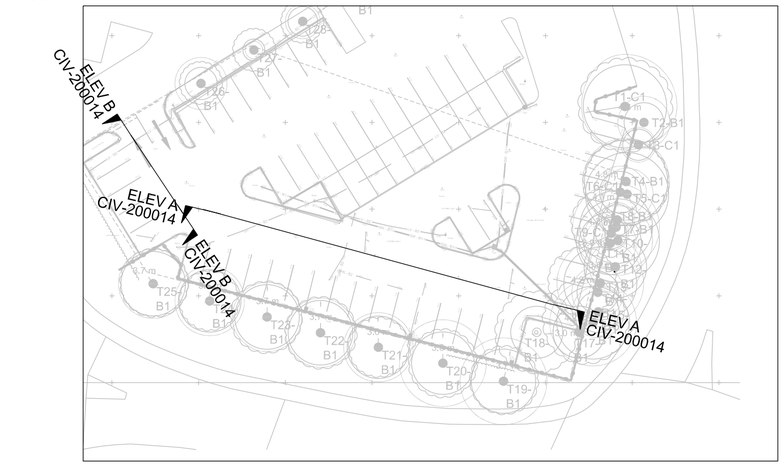


0 10 20 30 40 50m

SCALE 1:500


ELEV B
SCALE 1:100

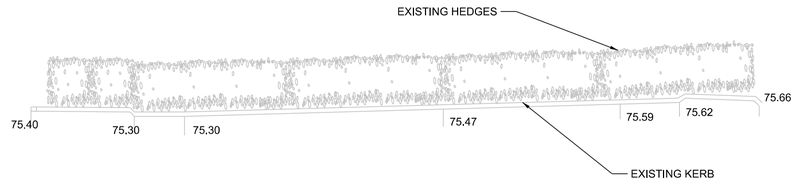

ELEV A
SCALE 1:100

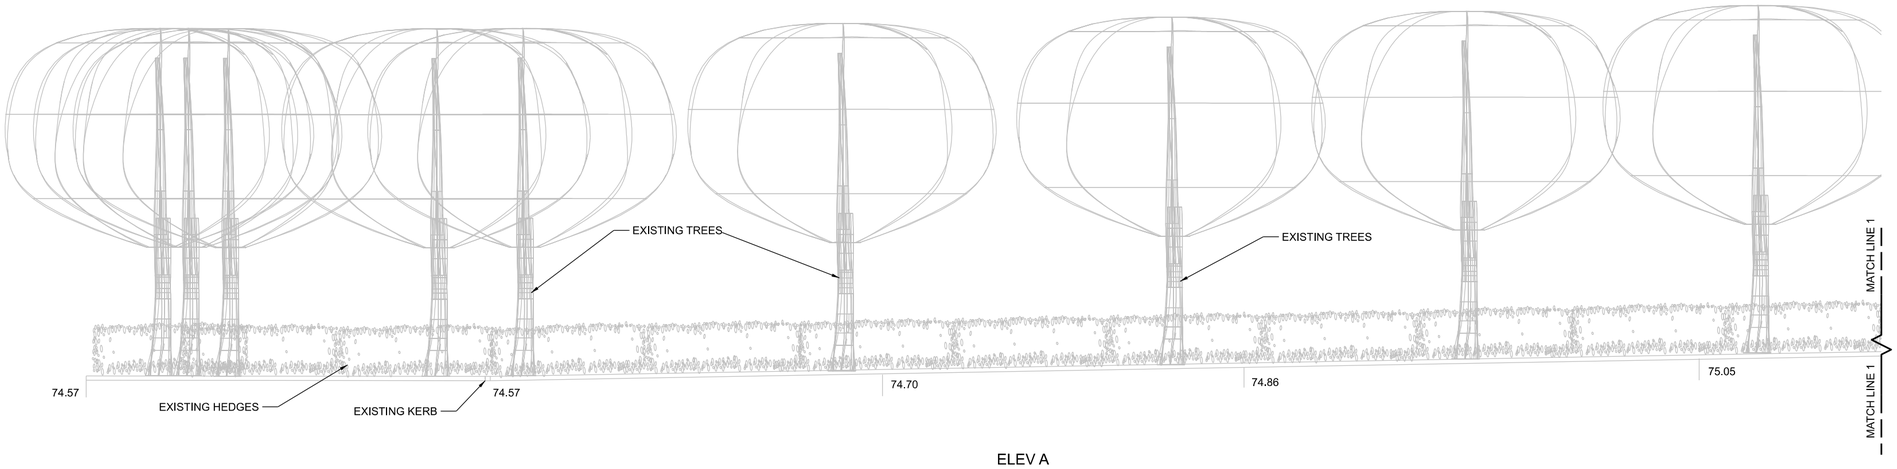

ELEV A
SCALE 1:100

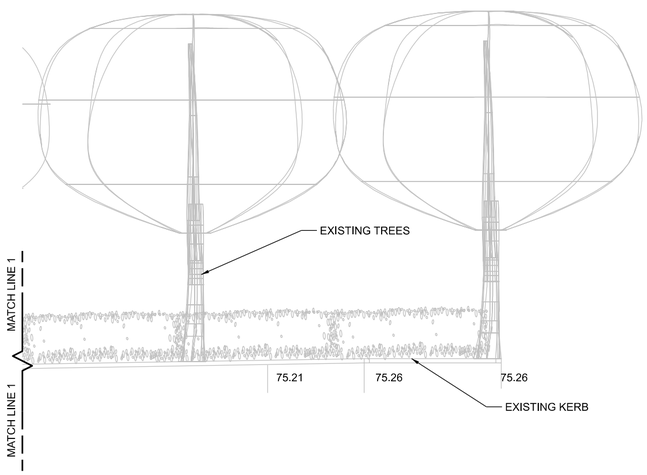

0 2 4 6 8 10m

SCALE 1:100

NOTES:

1. ALL DIMENSIONS ARE IN MILLIMETRES (mm) AND LEVELS ARE IN METRES (m) UNLESS STATED OTHERWISE.

COLOUR CONVENTIONS
BLACK - EXISTING OR UNCHANGED
BLUE - MODIFIED OR TO BE MOVED
GREEN - REDUNDANT OR TO BE REMOVED
RED - PROPOSED OR ADDITIONAL
PURPLE - WORKS FOR FUTURE

Rev	Date	Description of Revisions	Drawn	Chkd	Appr
P04	16/07/24	ISSUED FOR REVIEW	MB	SV	VS
P03	31/05/24	ISSUED FOR REVIEW	ADI	Chk	App
P02	24/01/24	ISSUED FOR REVIEW	ADI	Chk	App
P01	10/11/23	ISSUED FOR REVIEW	ADI	Chk	App

Suitability
S0 - WORK IN PROGRESS

Poise Group Ltd
No 5, C - D Bear Lane
London
SE1 0UH

Contractor(s)

Ionity GmbH
Moosacher Strasse 84,
D-80809 Munich
Germany

Project
8312-IONITY
VILLAGE HOTEL
MANCHESTER BURY

Drawing Title
EXISTING SITE ELEVATIONS LAYOUT

Designed	ADITYA	Signed		Date	08/11/23
Drawn	ADITYA	Signed		Date	08/11/23
Checked	S VENKATESHA	Signed		Date	12/07/24
Approved	V K SHAH	Signed		Date	15/07/24

Scale(s) RTD
ELR & Mileage ELR&Mileage
Alternative Reference
Sheet 01 of 01
Drawing Number 8312-POI-DRG-CIV-200014
Revision P04

Sheet Size A2 420 x 594