




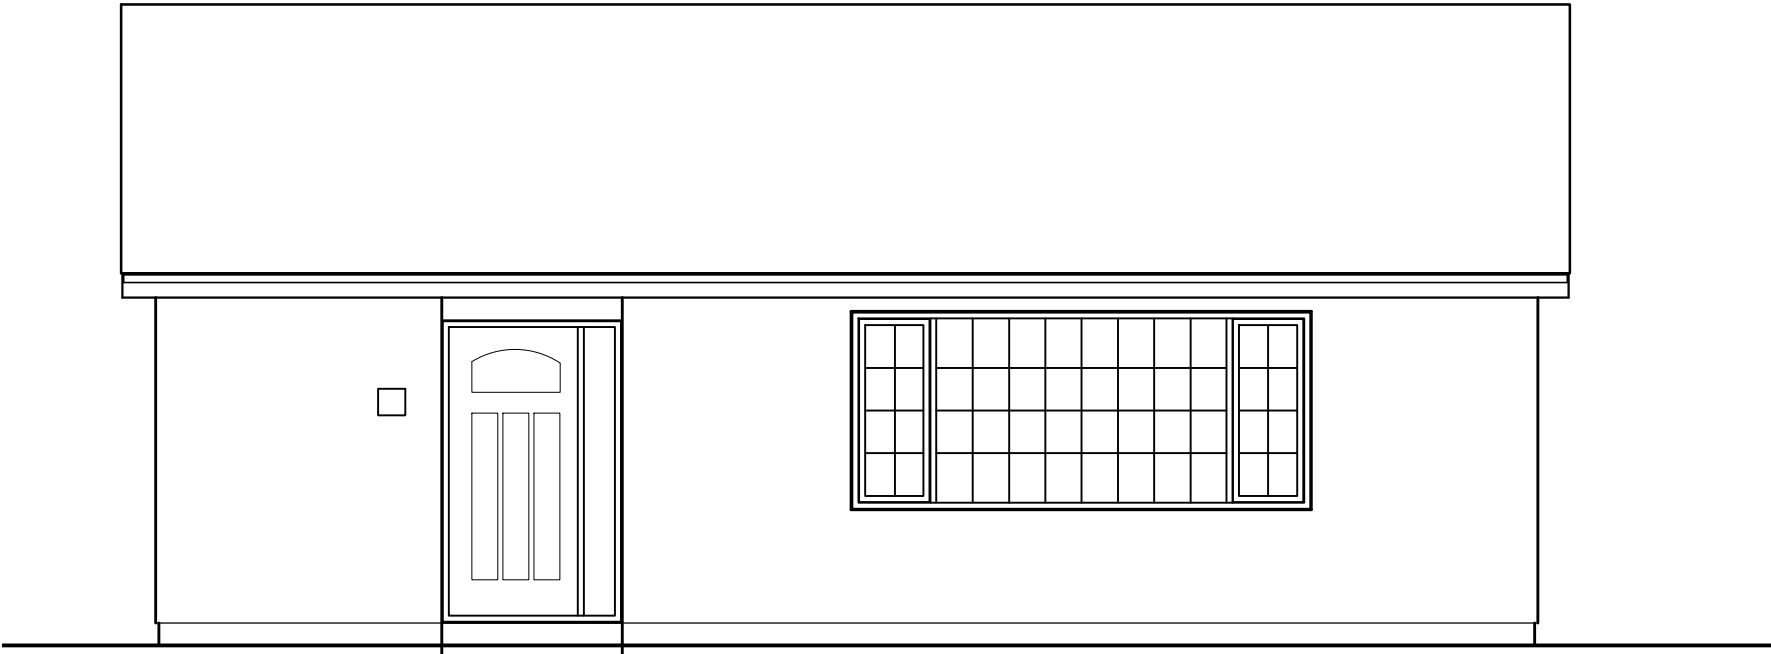


Existing Front Elevation

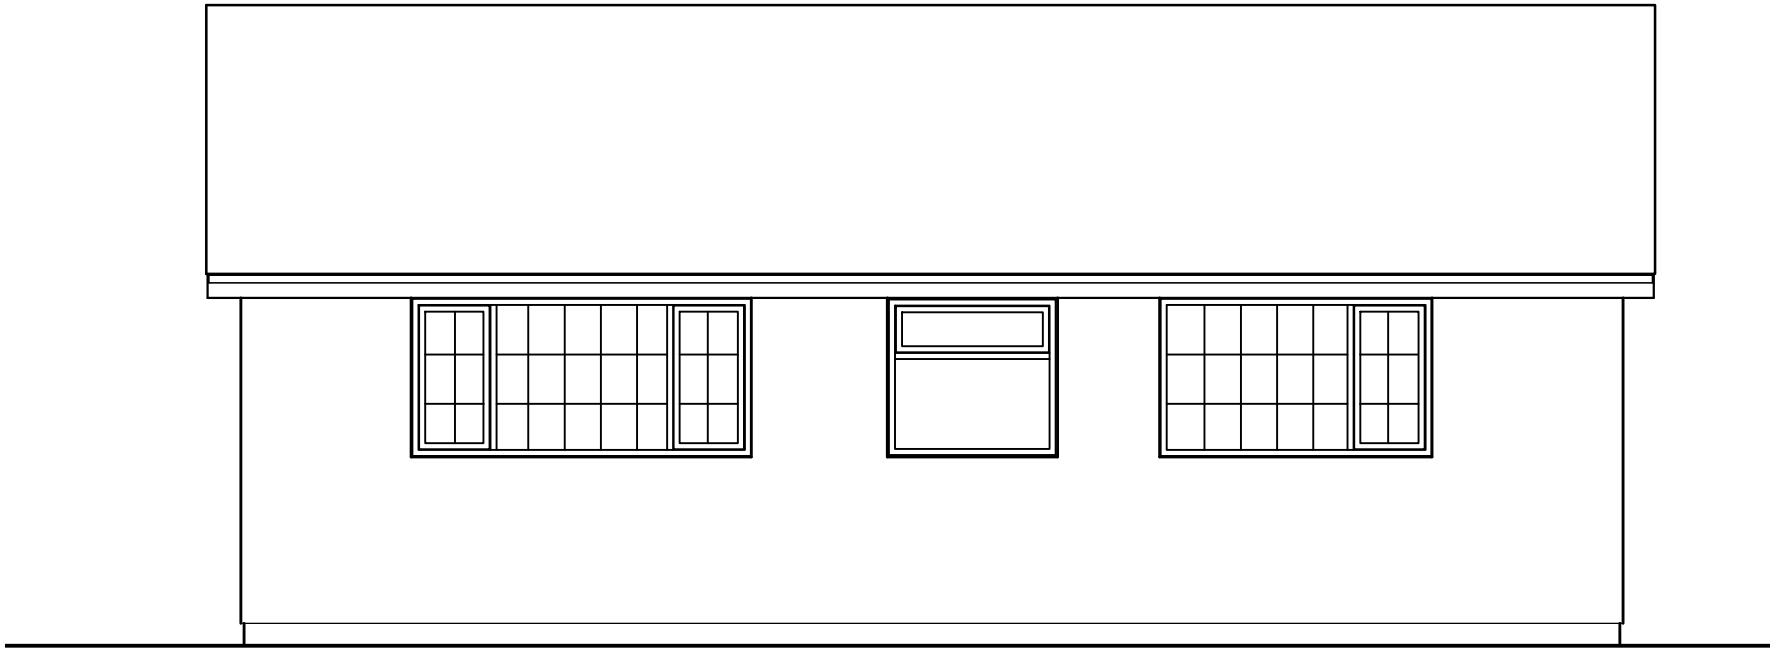


Existing RearElevation

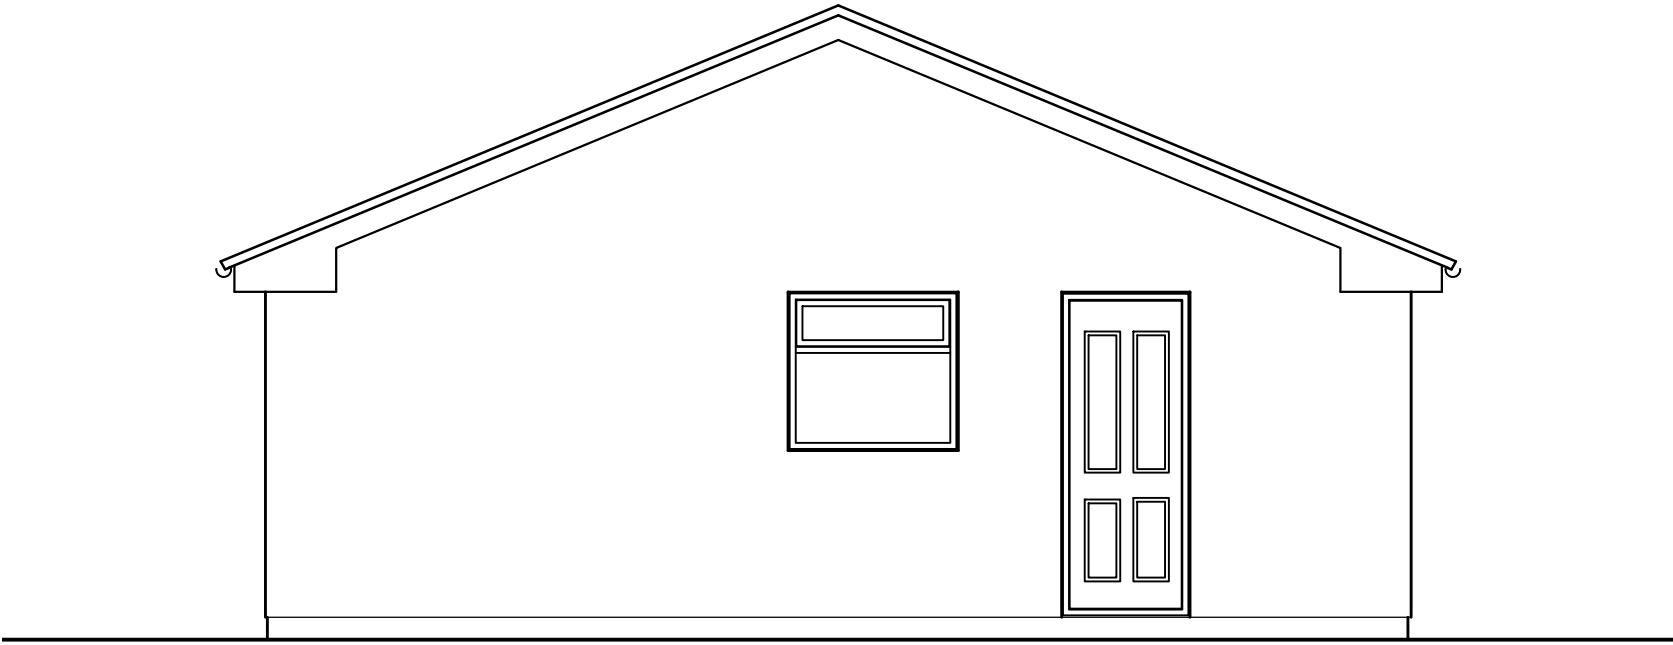

Existing Side Elevation

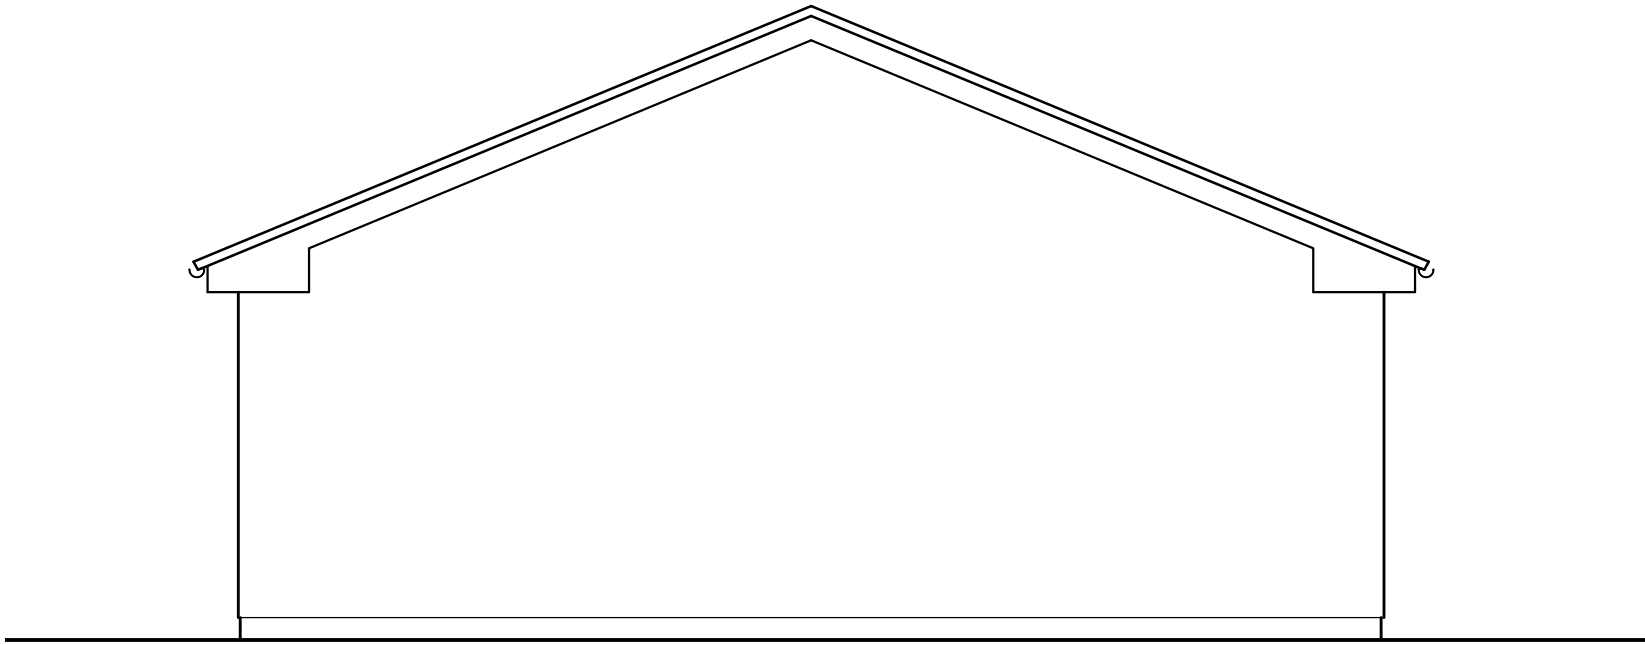

Existing Side Elevation

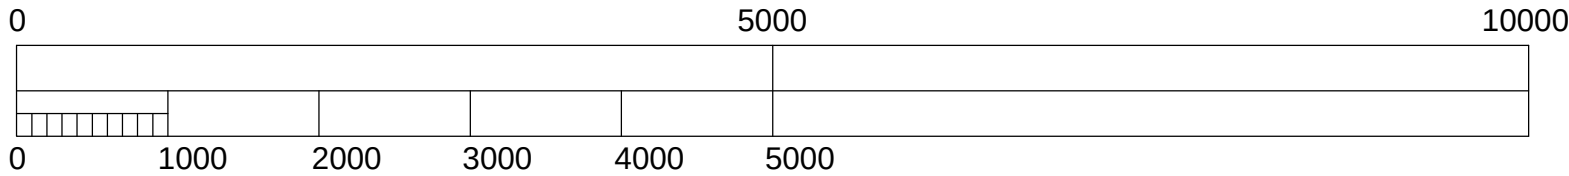

Scale Bar