




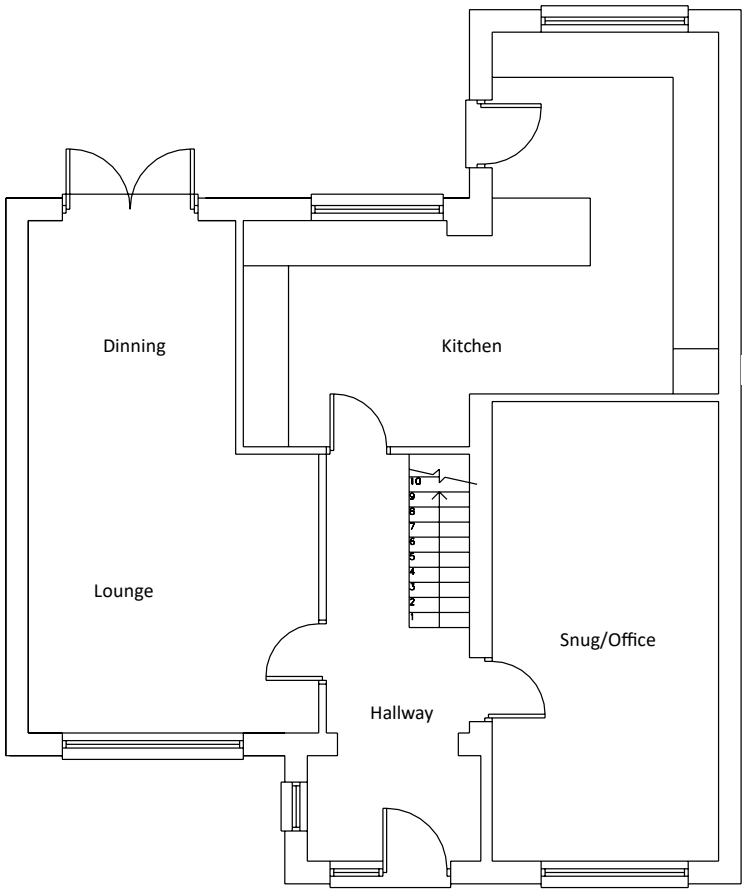


EXISTING GROUND FLOOR

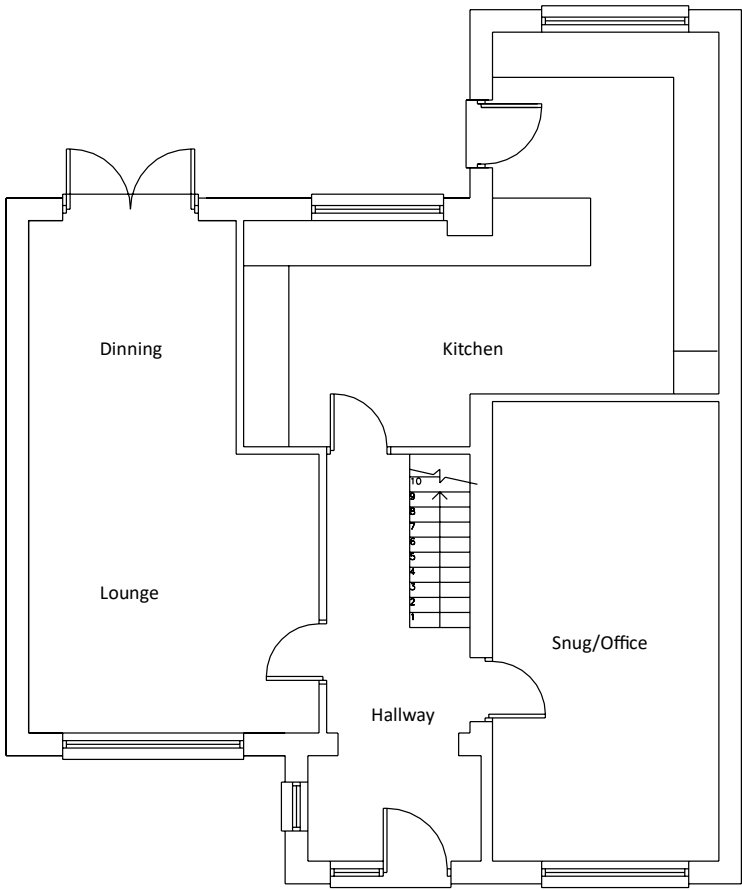

PROPOSED GROUND FLOOR

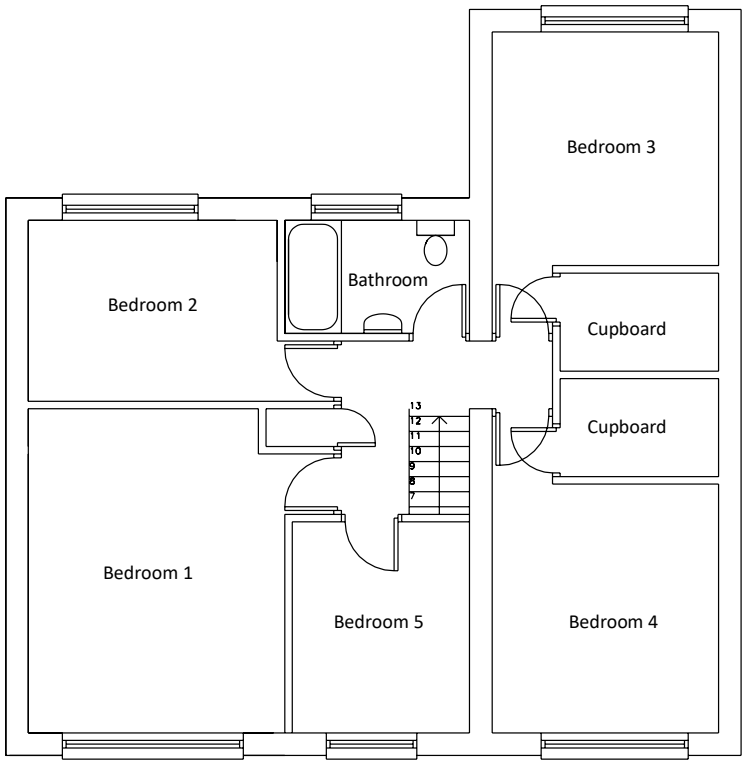


EXISTING FIRST FLOOR

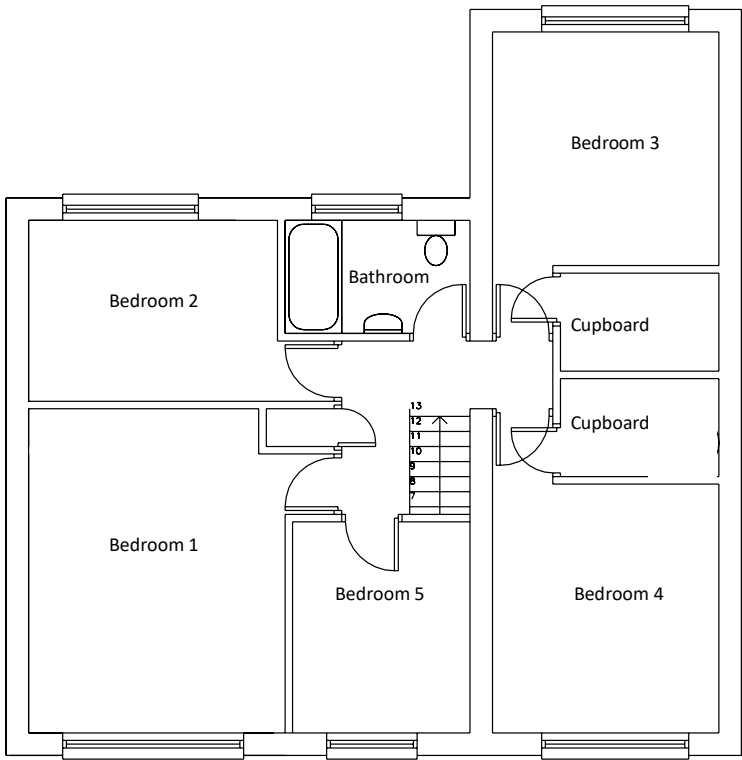

PROPOSED FIRST FLOOR

Scale 1:100 @ A3

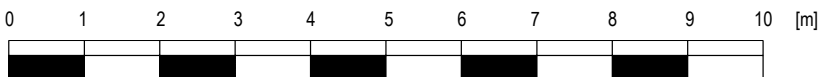

PLANNING APPLICATION

External walls insulation and render.

13 Shaftesbury Drive, Heywood,
OL10 2PH

Date 10.06.2024

Drawing No. 00009