


© COPYRIGHT - No part of this drawing is to be reproduced in whole or in part without written permission.
All dimensions shown on drawings are in m unless stated otherwise. Scaled dimensions are not to be taken from this drawings.
All dimensions are to be confirmed on site prior to work commencing.

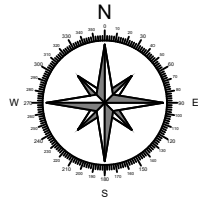


LEGEND:

OWNER'S LAND

PLANNING APPLICATION BOUNDARY

O/H LINE

TEMPORARY CONSTRUCTION COMPOUND

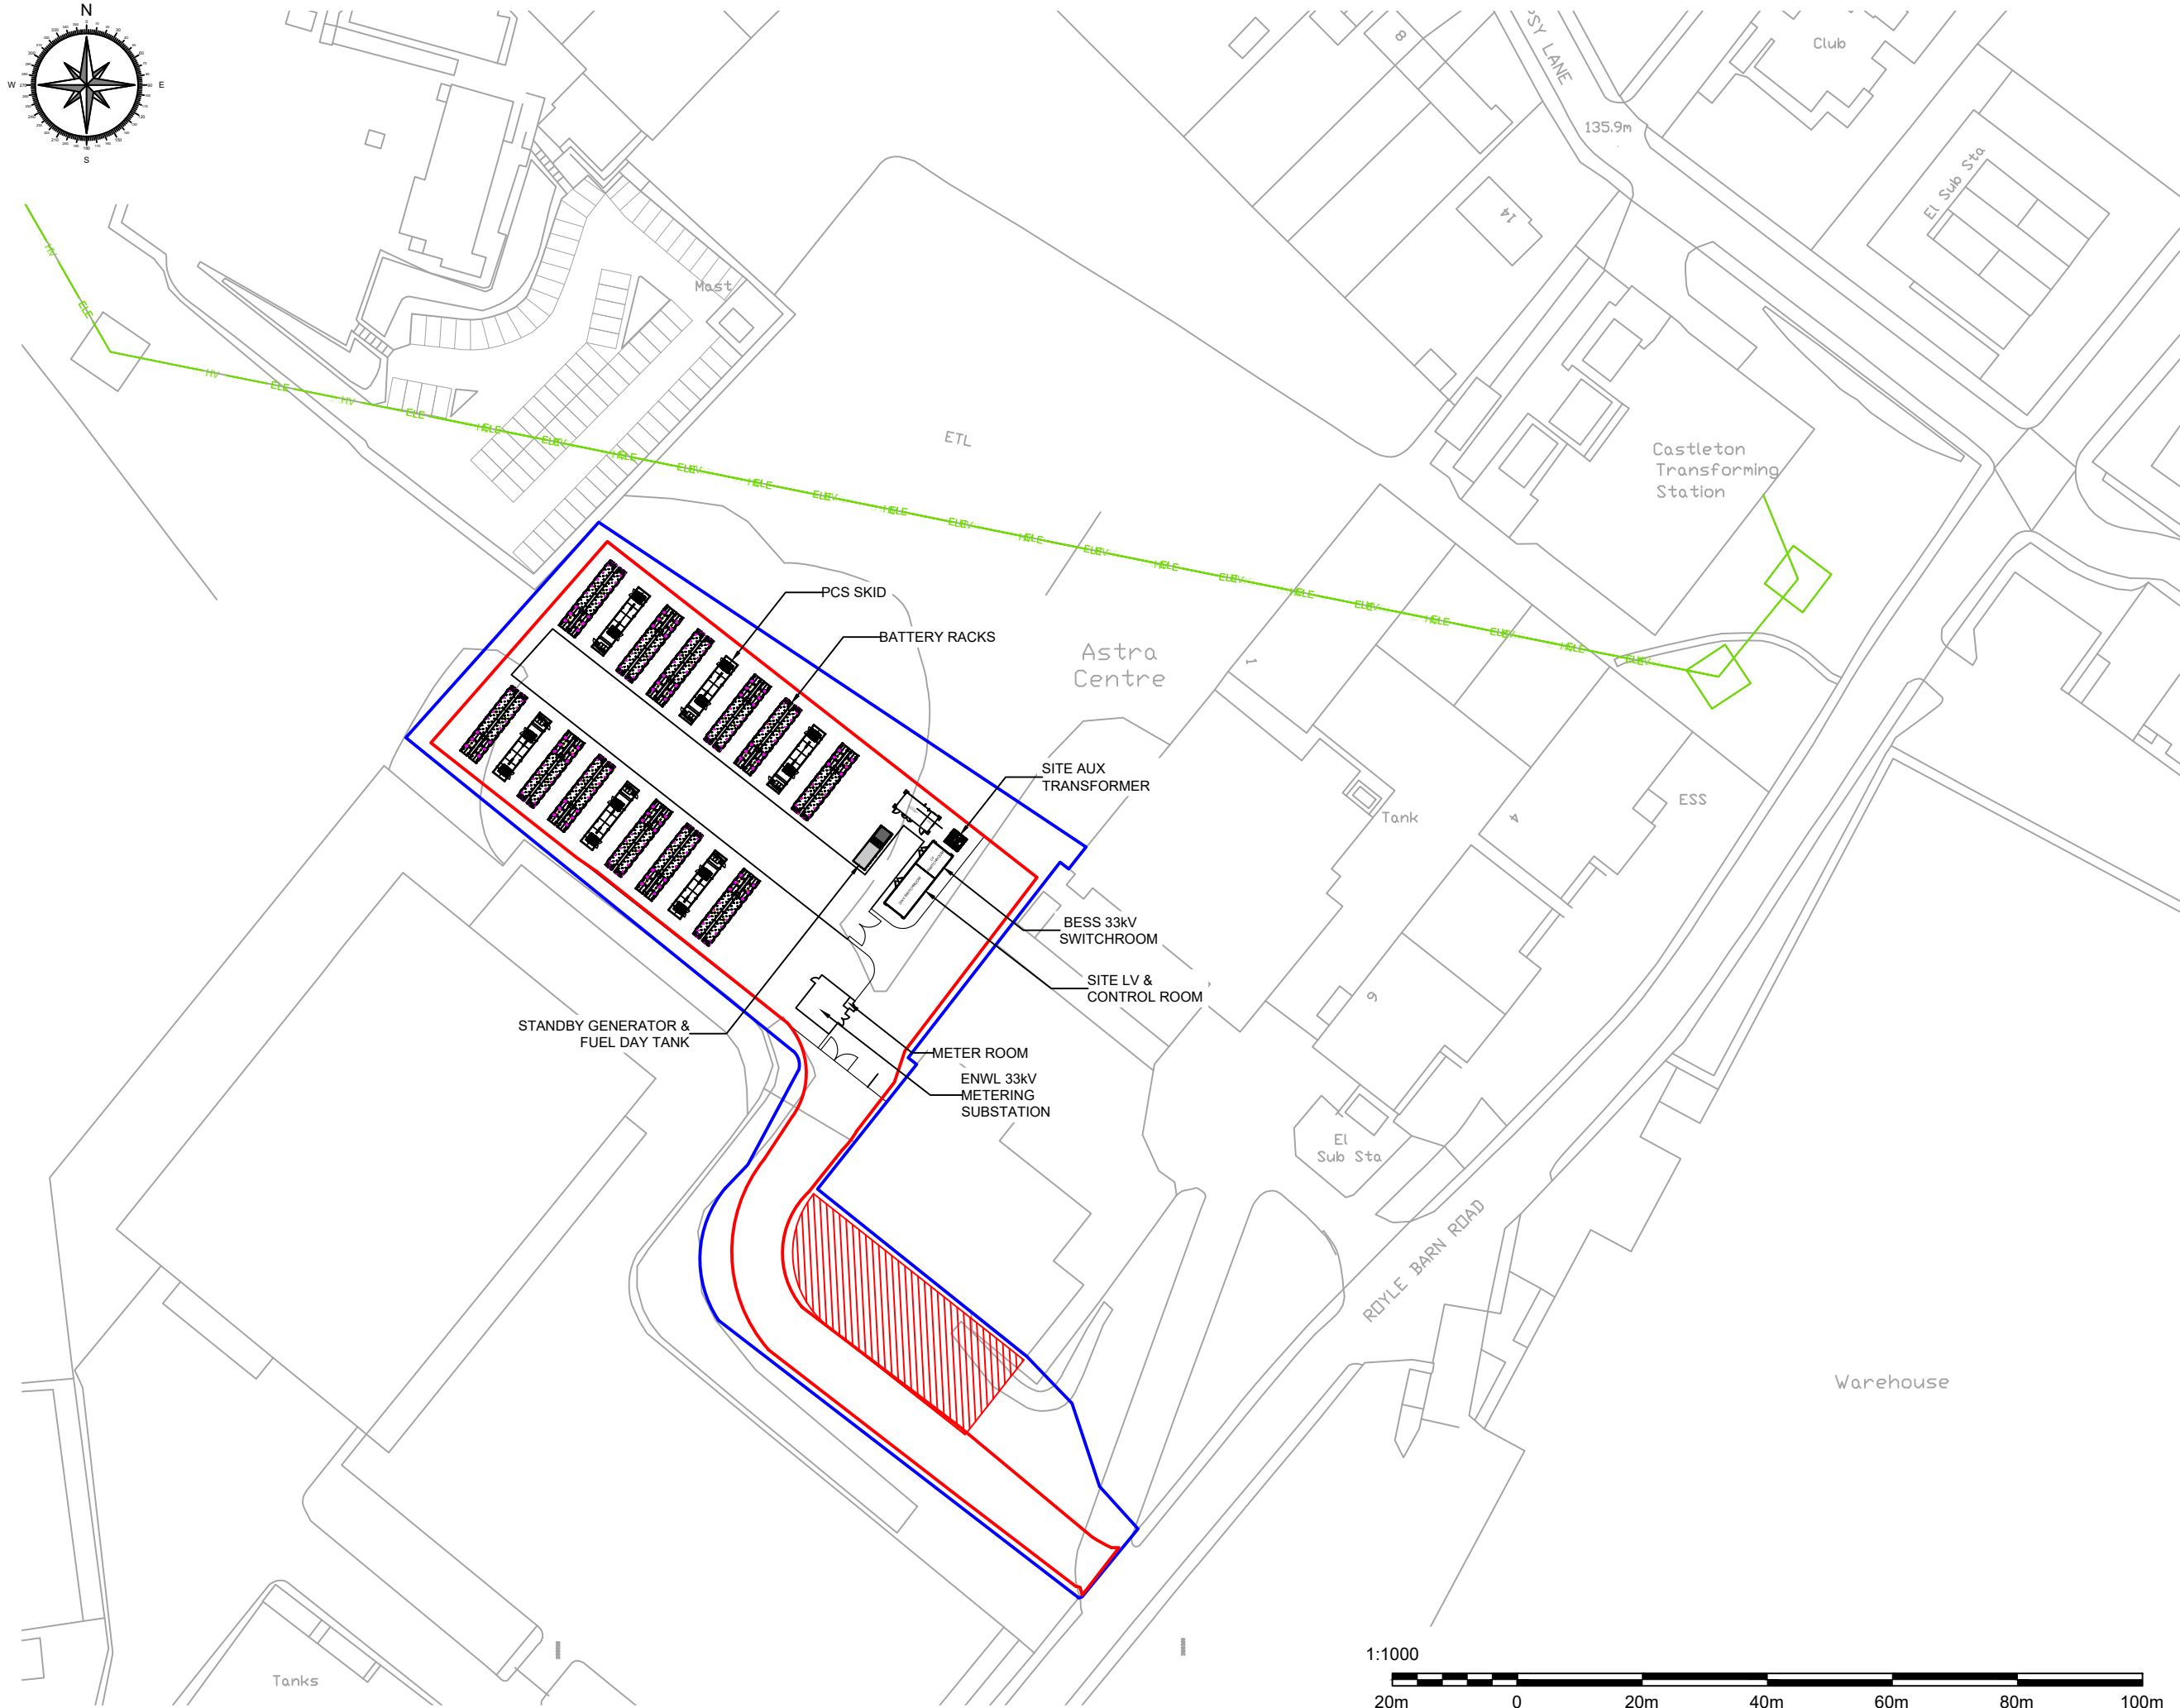

P5	07/02/24	REVISED	HN	AI
P4	21/01/24	REVISED	HN	AI
P3	12/12/23	REVISED	HN	AI
P2	02/12/23	REVISED	HN	AI
P1	21/11/23	FIRST ISSUE	HN	AI
REVISION	DATE	NOTES	DRAWN	INSPECTED

DRAWING STATUS: PLANNING



CLIENT	MASDAR	CLIENT PROJECT REF.	MAS008
--------	--------	---------------------	--------

SITE ADDRESS: Royle Barn Road

DRAWING TITLE: Royle Barn Road site layout plan

SCALE AT A3	1:1000	DRAWN BY	HN	SITE DETAILS	-
DRAWING NUMBER	MAS008-PL-01	REVISION	P5		