



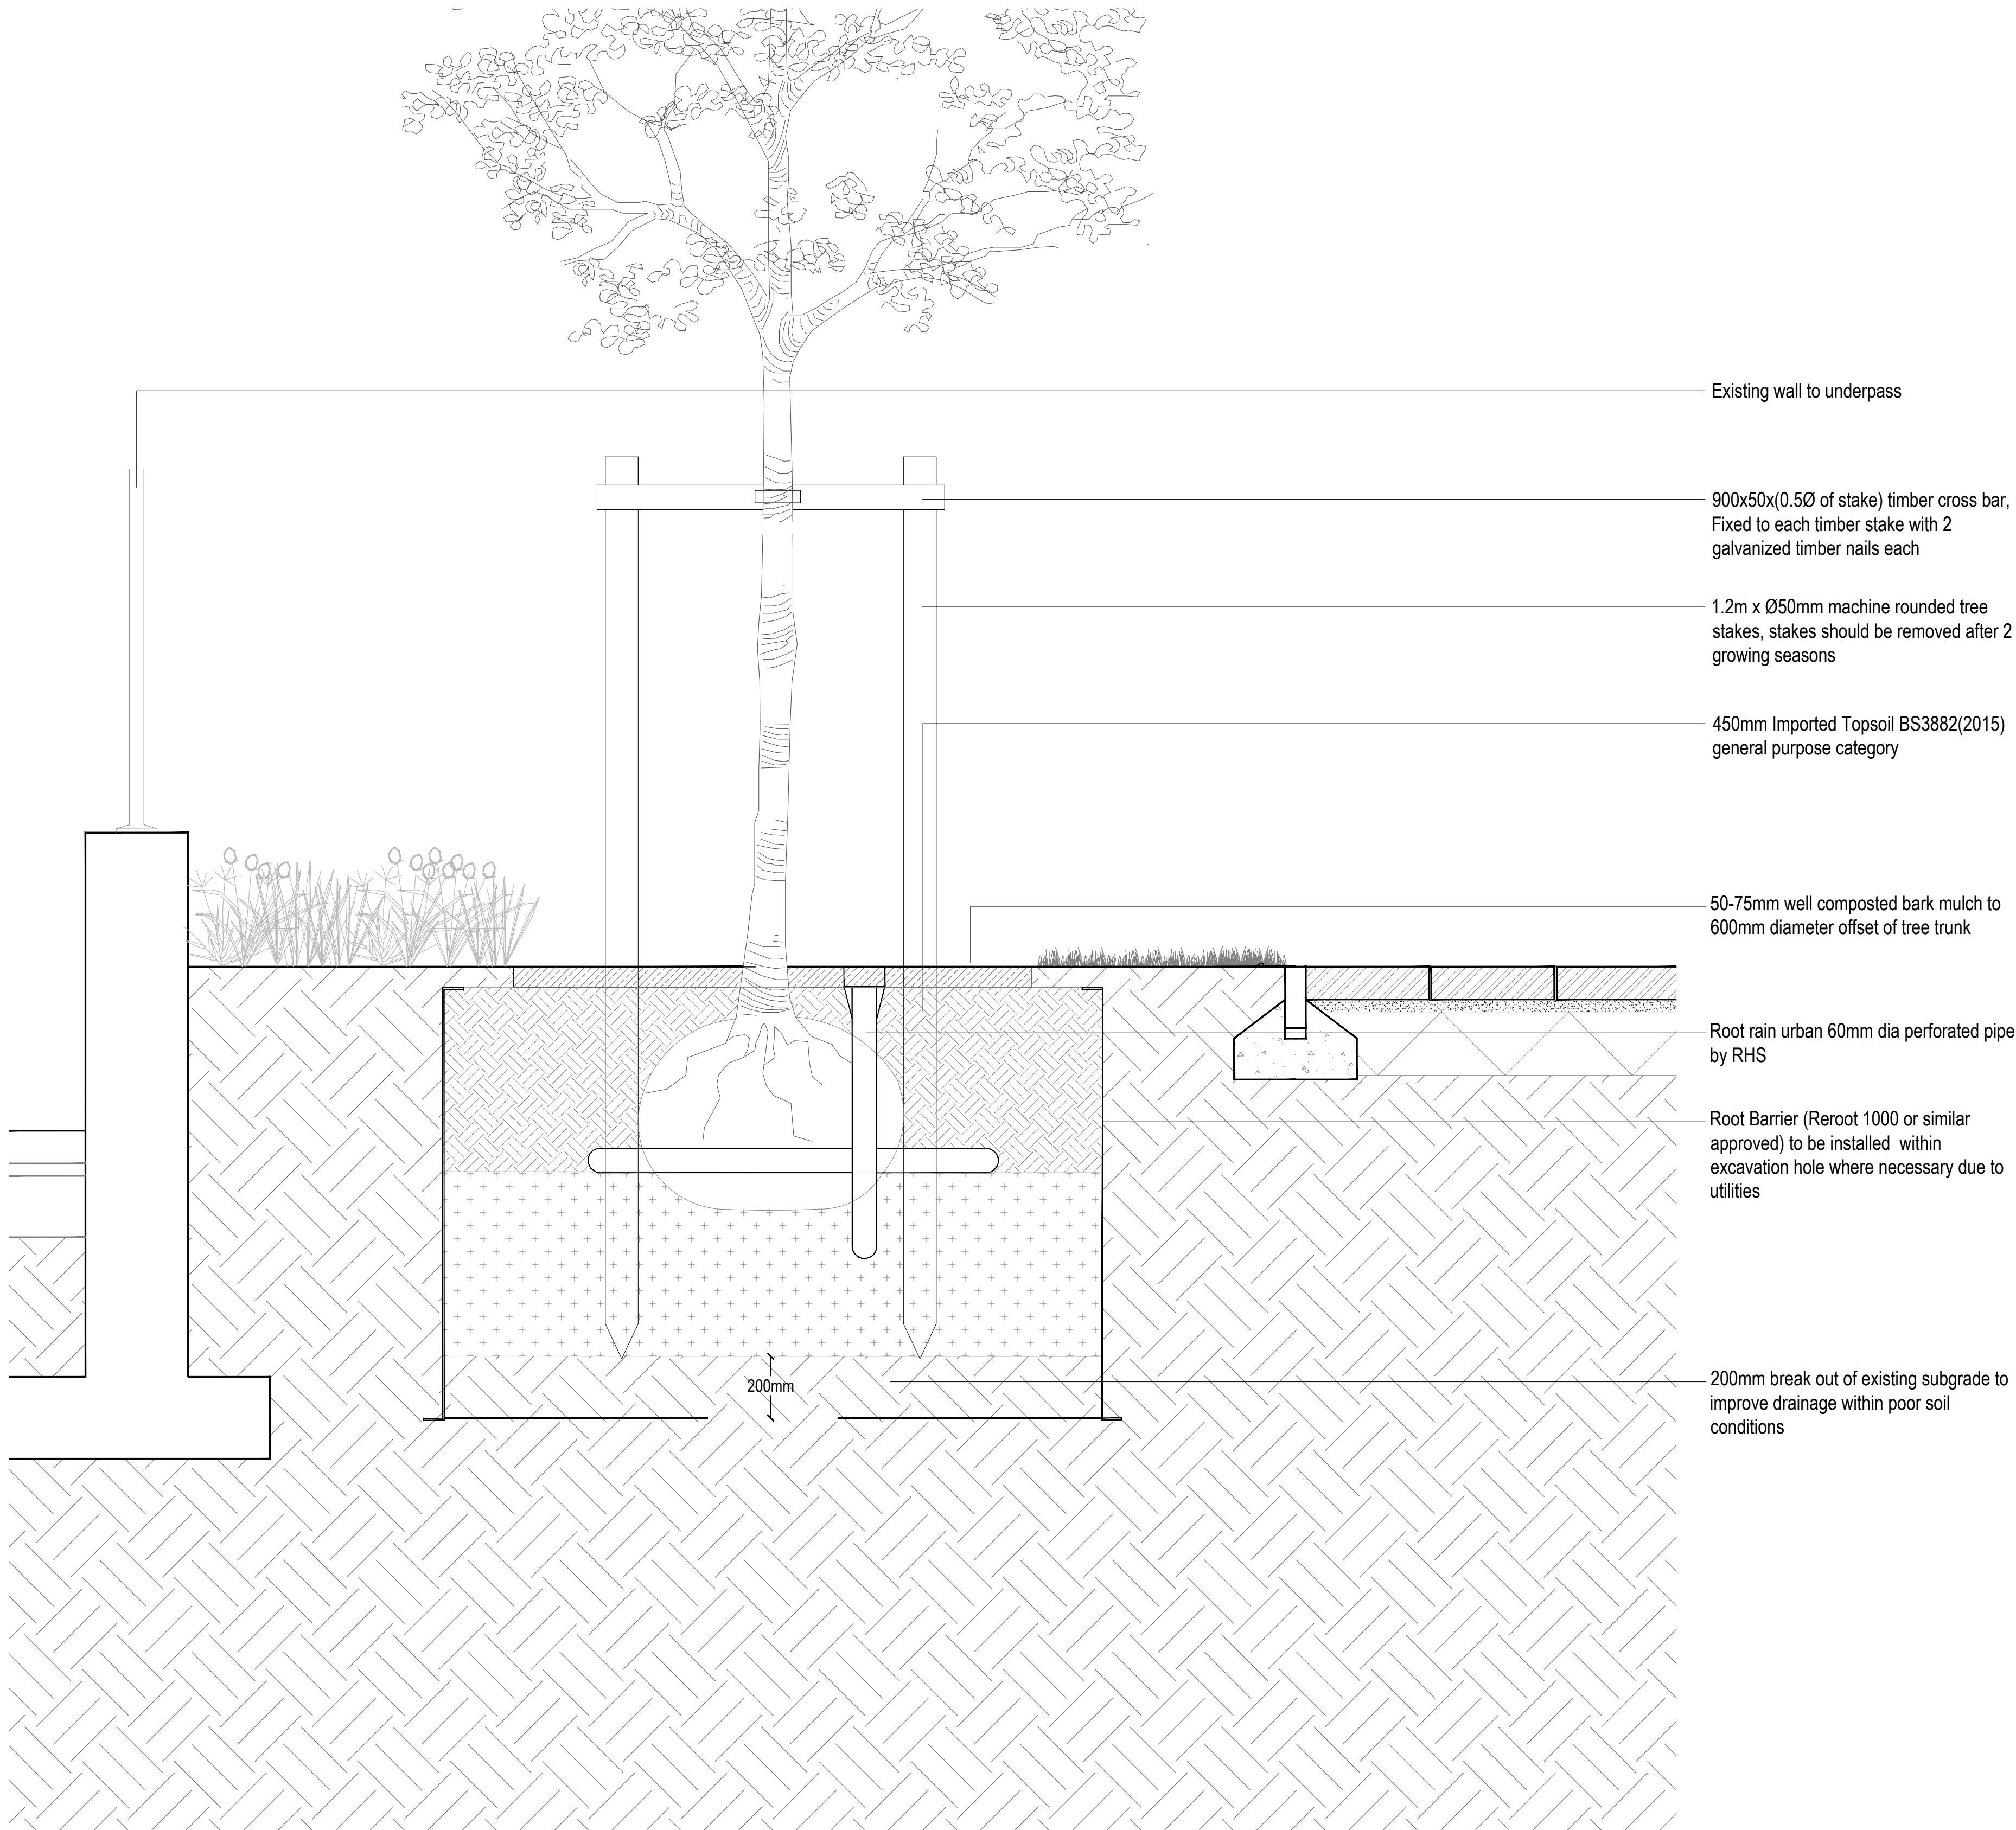

01
0401

Tree In Lawn Detail


Scale 1: 10 @A1

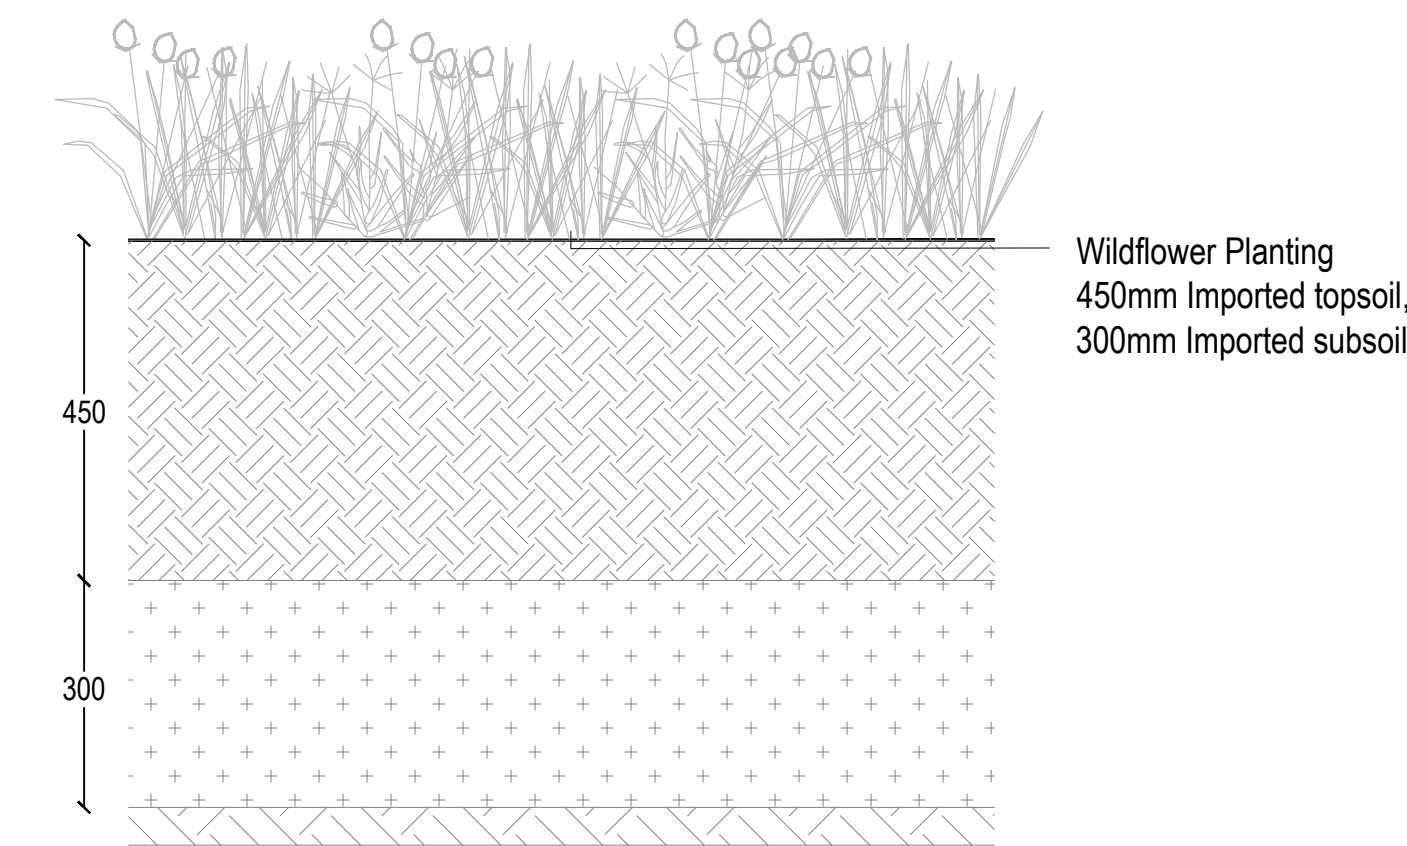

03
0401

Wildflower Planting Detail

Scale 1: 10 @A1

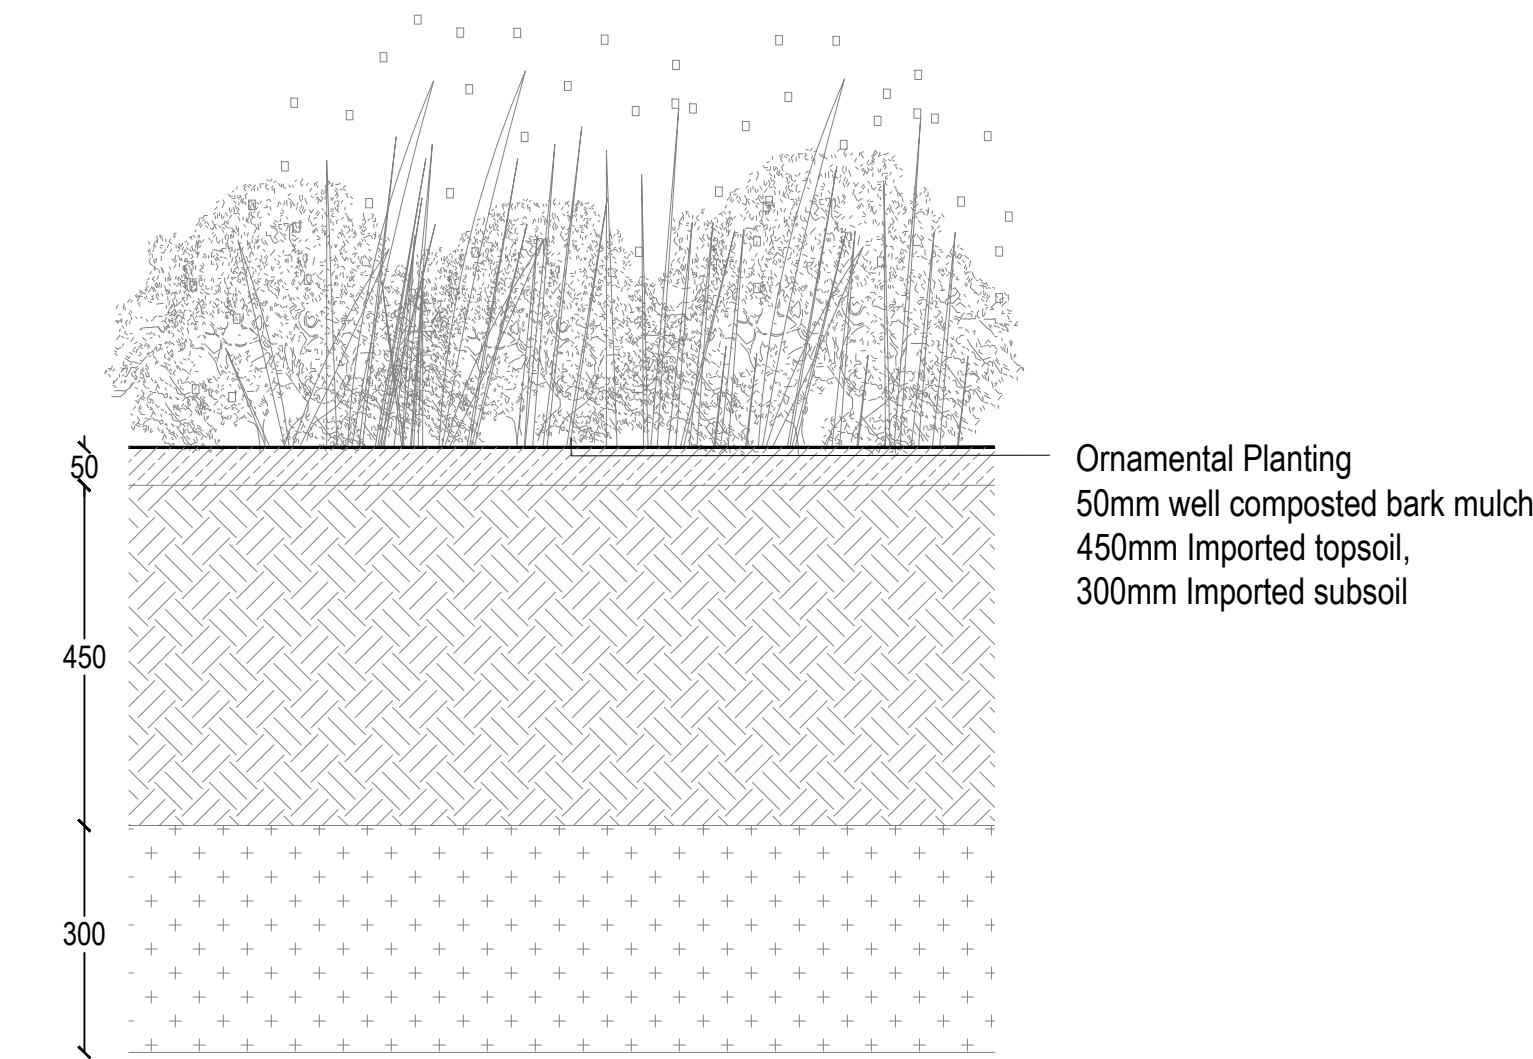

02
0401

Ornamental Planting Detail

Scale 1: 10 @A1

rev	details	by	date
C00	CONSTRUCTION ISSUE	BK	23.05.2024

rev	details	by	date

Notes

- 1.0 Do not scale from drawing, use figured dimensions only
1.1 All dimensions to be checked onsite
1.2 This drawing to be read in conjunction with all other Gillespies drawings and specifications

Project title
TOUCHSTONES

Drawing title
SOFT LANDSCAPE DETAILS

Drawing number
P21522-00-001-GIL-0401

Drawing Status
CONSTRUCTION

Date
22.09.2023

Scale
As shown @ A1

Drawn
BK

Checked
WC

© copyright GILLESPIES LLP, all rights reserved

Rochdale Development Agency

GILLESPIES

5th Floor, Phoenix House, 3 South Parade, Leeds, LS1 5DZ
P: 0113 247 0550 F: 0113 247 0660 E: design.team@gillespies.co.uk