





Scale 1:50@ A1

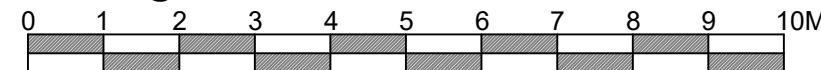

Scale 1:100@ A1



Existing Street Scene

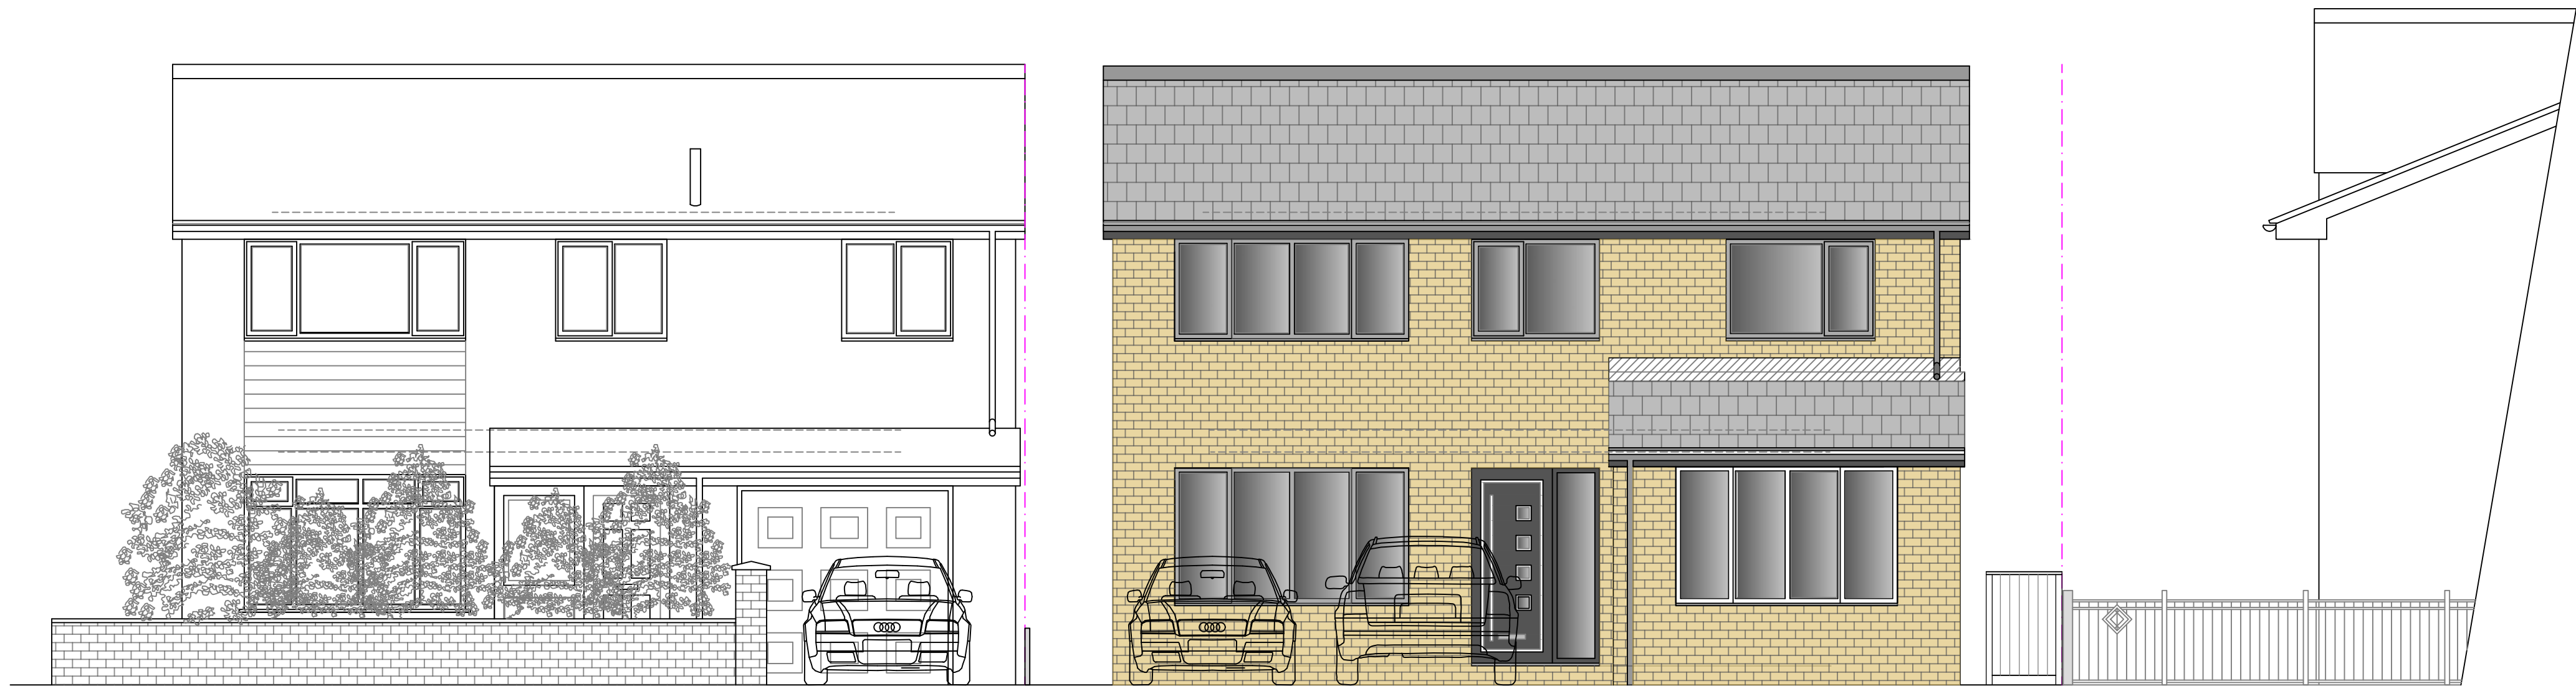

Proposed Street Scene

1:50

Stage :- Full Planning Drawing			
Project Title :- Proposed New Dwelling			
Drawing Title :- Existing & Proposed Street Scene			
Client :- Mr Kong			
Drwg No :- FP 07 23 76	2 of 4	Date :- Sep '23	Rev :-
Scale :- 1:50@A1	Drawn:- SCM	Checked :-	
Site Address :- Land Adjacent - 40 Andover Avenue, Middleton, Manchester, M24 1RN			