



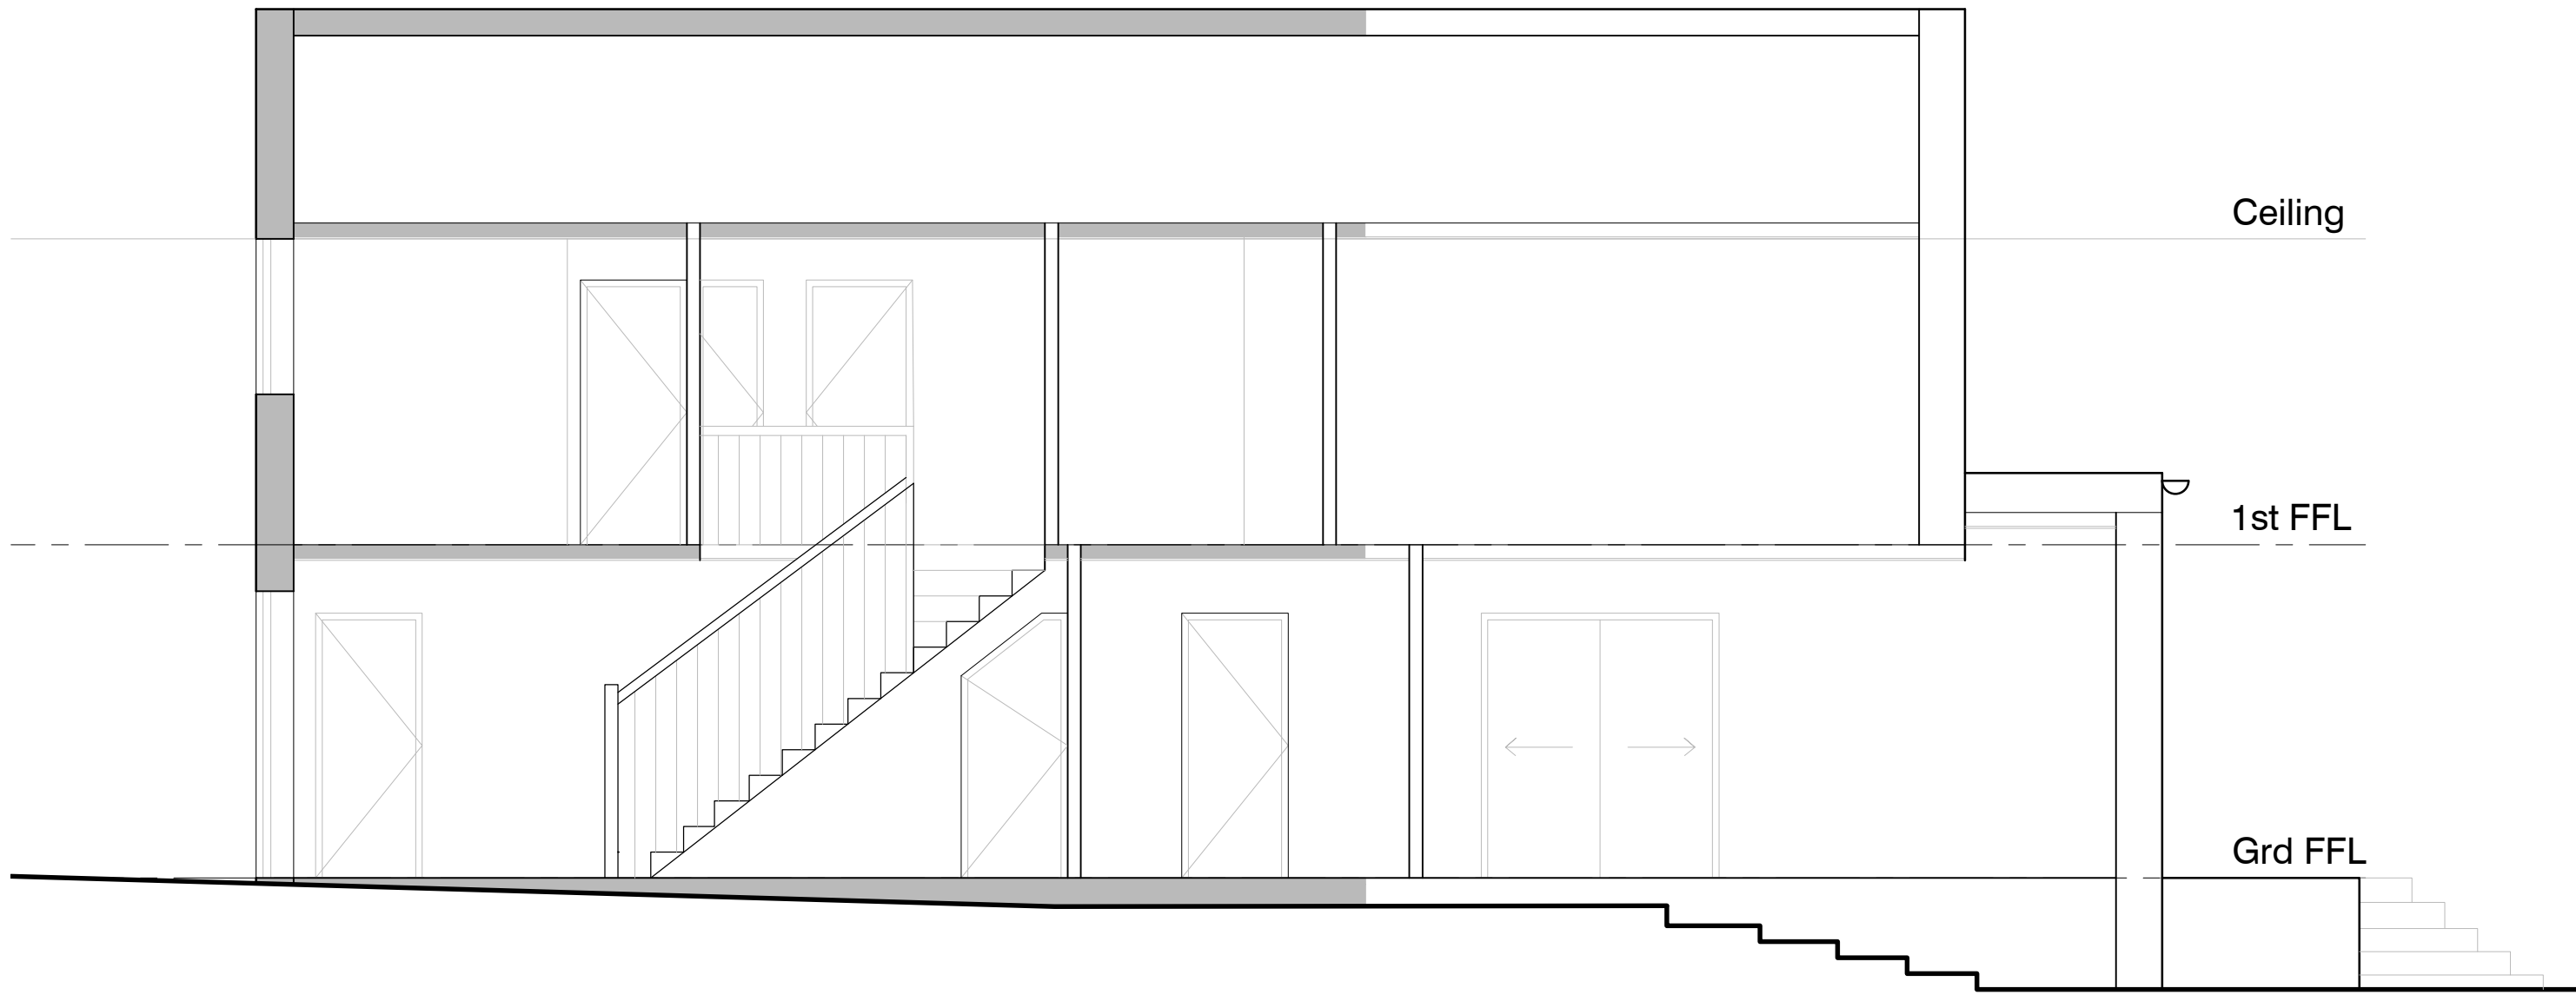

proposed section A-A
scale 1:50

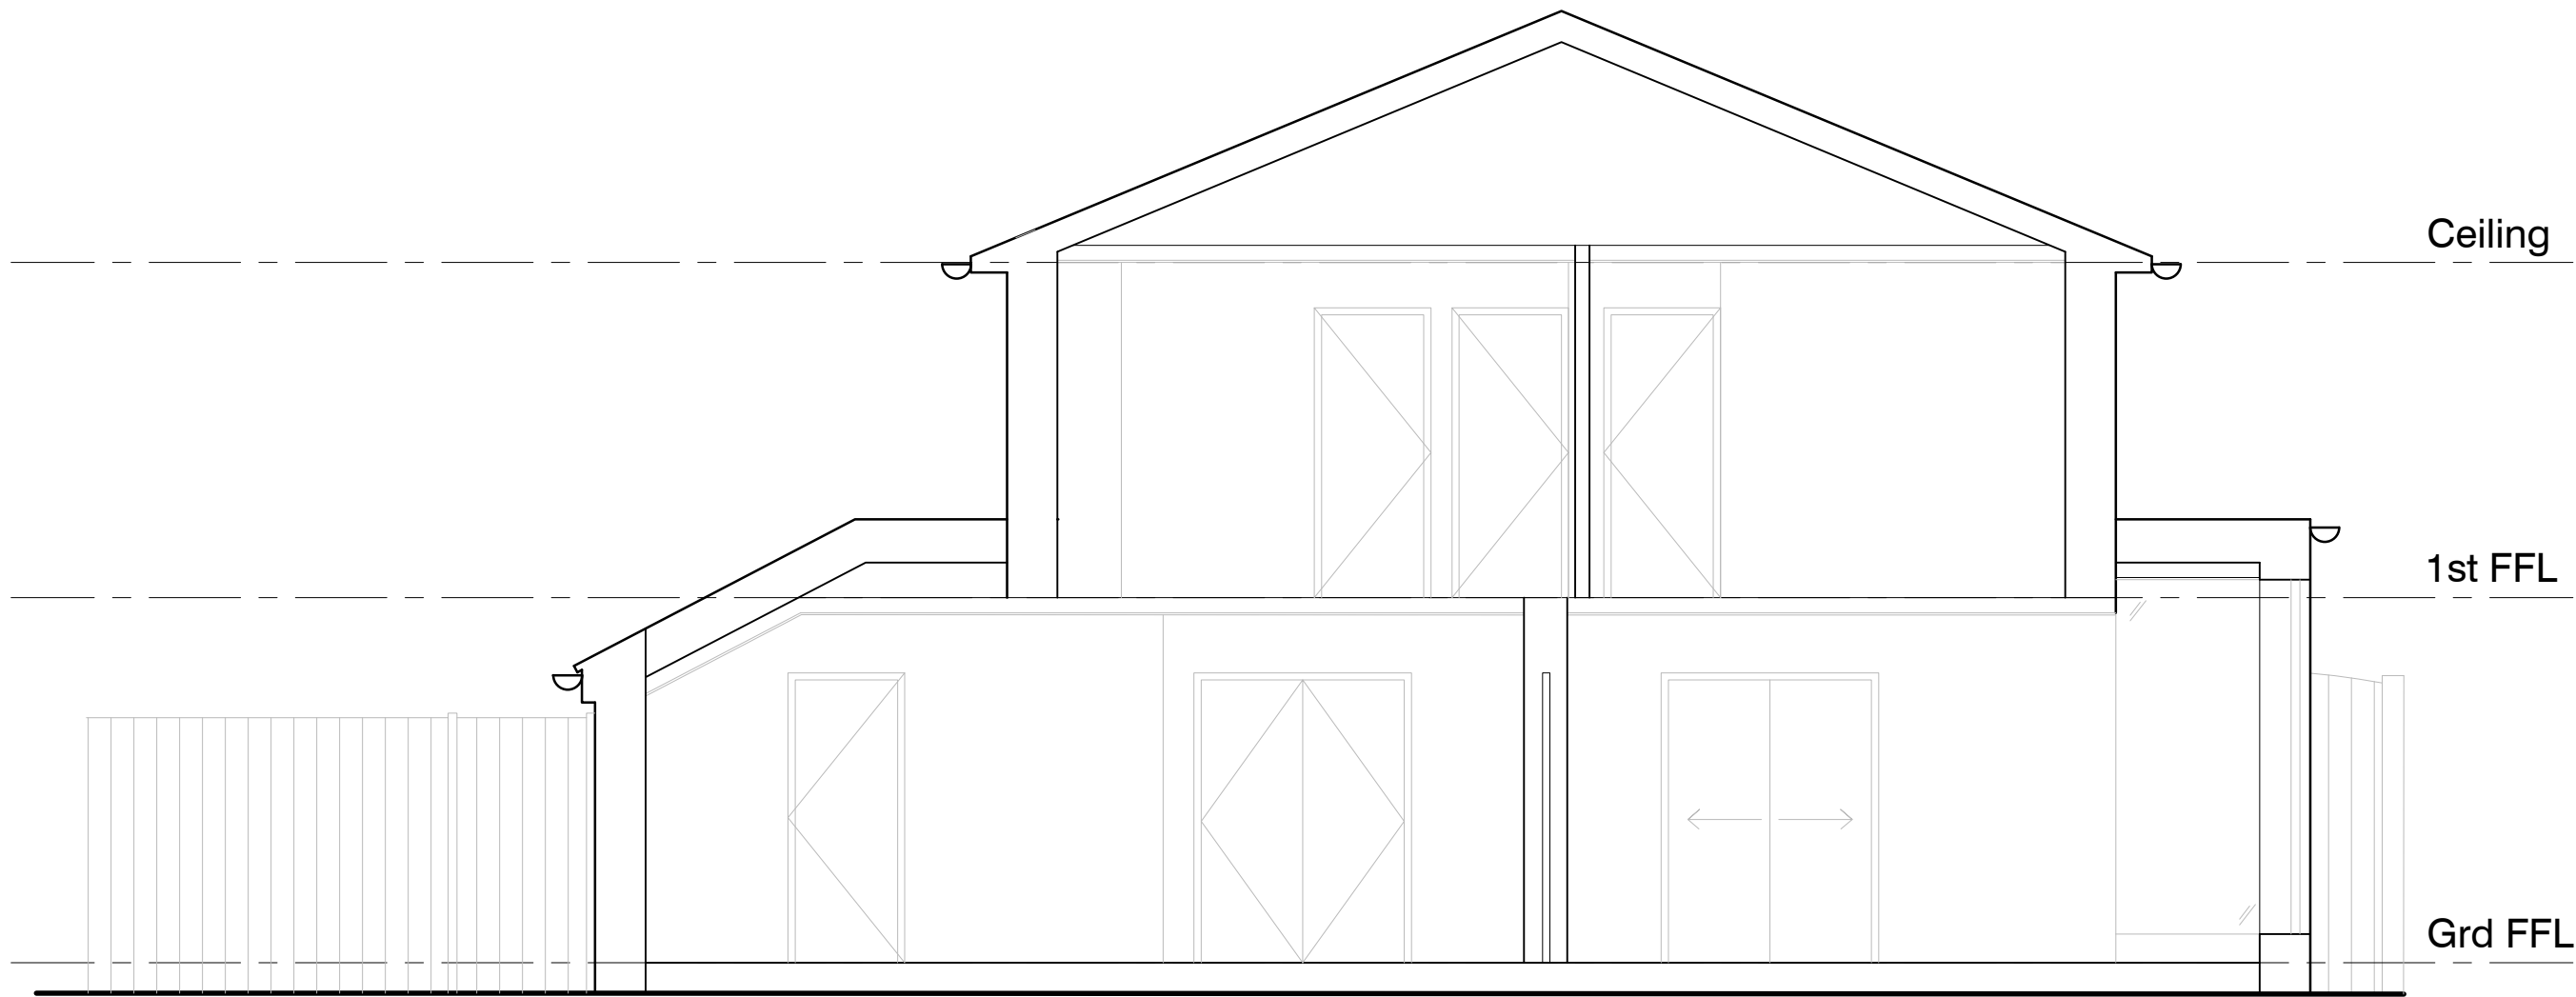

proposed section B-B
scale 1:50

Existing

Proposed



© Copyright Footprint Design Ltd	IMPORTANT NOTES: Do Not Scale from this Drawing. Use Figured Dimensions Only.			DRAWING STATUS:			FOOTPRINT DESIGN			E: info@footprintdesign.net W: www.footprintdesign.net			
	INFORMATION												
	REVISION		DATE		DESCRIPTION		CLIENT: KHURRAM HABIB			SCALE: 1:50@A1		DATE: 24.06.24	
							PROJECT: 7 HEALD CLOSE, SHAWCLOUGH						
							DRAWING TITLE: PROPOSED SECTIONS A-A, B-B						
							DRAWING NO: A130_L(00)013						