




PRECEDENT
Yorkshire Flag Paving supplied by Johnsons Wellfield or similar approved.
(Ref; D&A Make Space LA)

PRECEDENTS
Simple black/dark grey metal flat bar, PPC, with vertical tension wires.

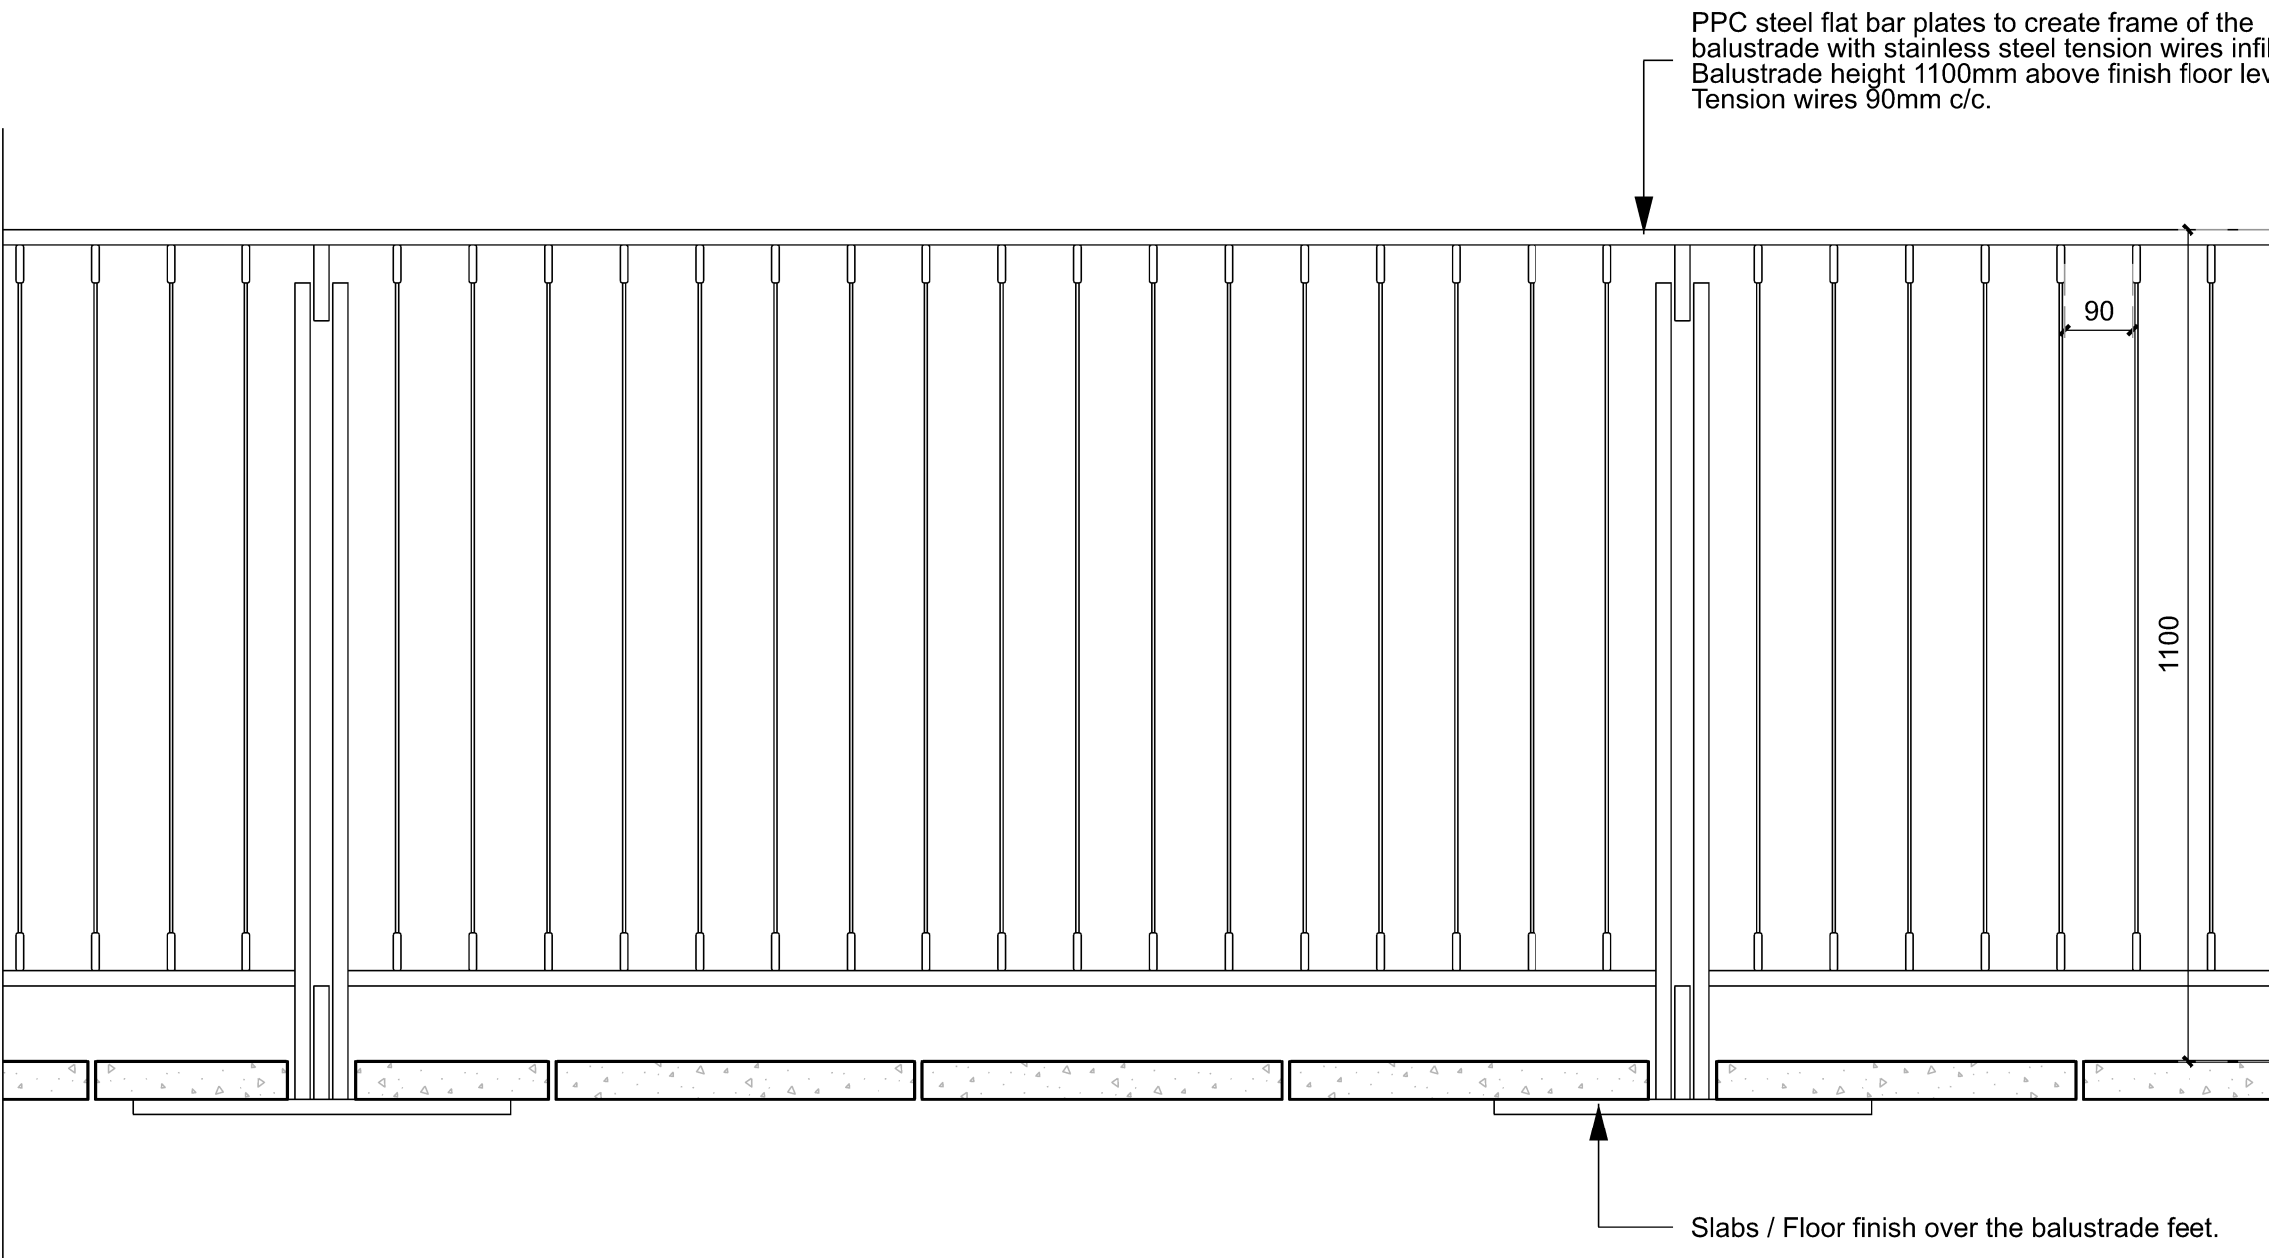

BALUSTRADE

Notes:	Rev: Date:	Description:	By:
Do not scale from this drawing. All dimensions are in millimetres unless otherwise noted. All dimensions to be checked on site before proceeding with work. All omissions and discrepancies to be reported in writing to Project 3 Architects Ltd. Areas indicated on this drawing are approximate and indicative only. © Project 3 Architects Limited Registered in England & Wales Number 08021795.	P01 24/07/22	For Planning	AS



PROJECT3
architects

westgate house
44 hale road
altrincham
WA14 2EX
0161 233 0575
mail@project3architects.com
www.project3architects.com

Project:
The Farmhouse
Littleborough
Title:
Proposed Balustrade, Terrace
Detail Design Intent
Status:
PLANNING
Drawing Number:
0763-P3A-XX-XX-DR-A-05303

Scale @ ISO A3:
1:20
Revision:
P01