


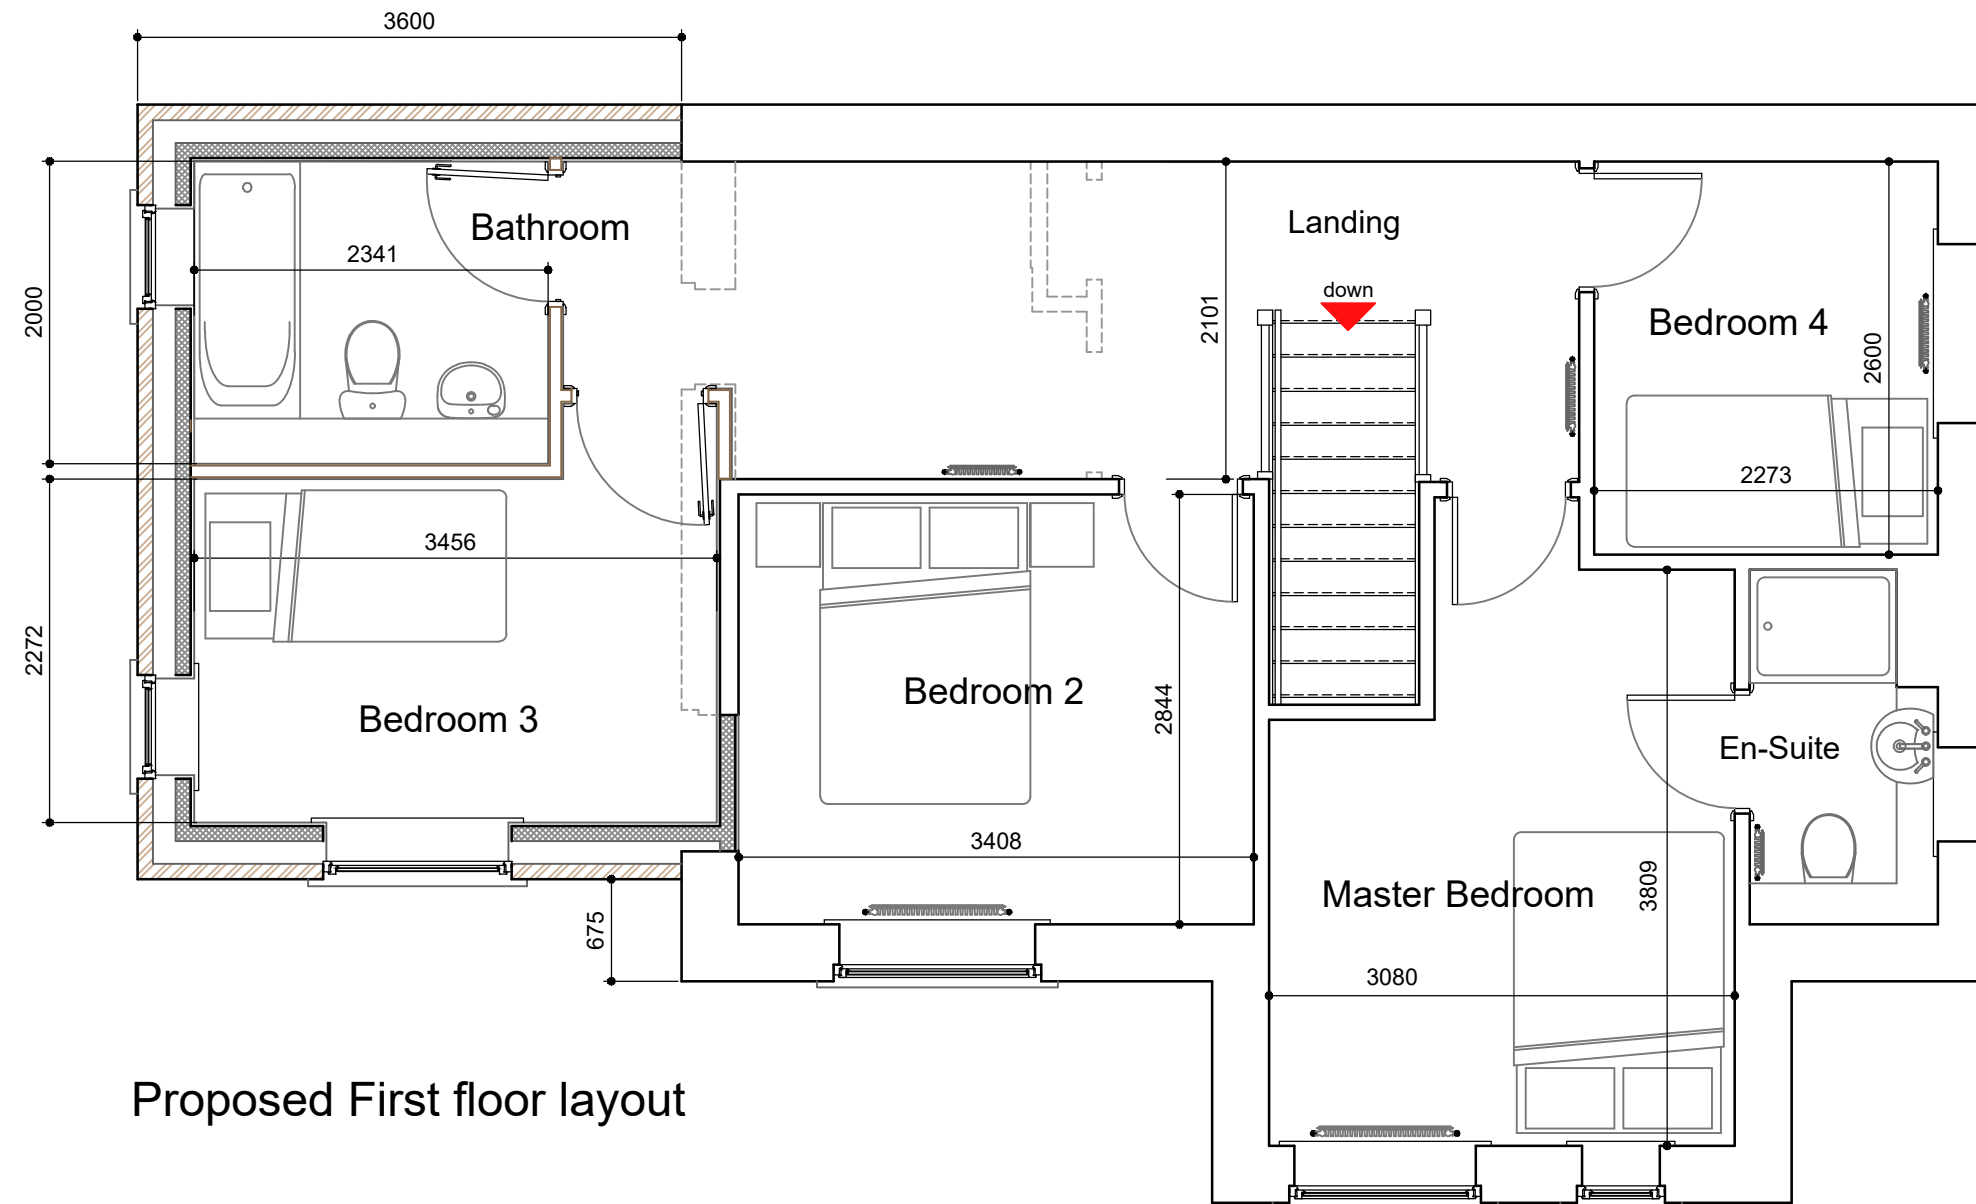

Proposed First floor layout

B- Extension set-back now 675mm AB 22:05:24
A- Extension reduced in depth and set-back 900mm from Front face of existing Dwelling AB 22:05:24

Status
Submitted for L.A Planning approval

Project
Proposed Two storey 'Side' Extension to provide additional living accommodation + both Internal and External Alterations, 2 Manesty Close, Middleton, Manchester, M24 4SA

Title
Proposed First Floor layout
Client
Mr W. Mirihanage
Date 02:24 Scale 1:50@A3
Job no 24-007 Drawing no PL-08 Revision B



AB Architecture Ltd
Andrew Barber - Director
31 Radcliffe Road, Winsford
Cheshire, CW7 1RE
07739 795785
www.abarch.co.uk
andy@abarch.co.uk