


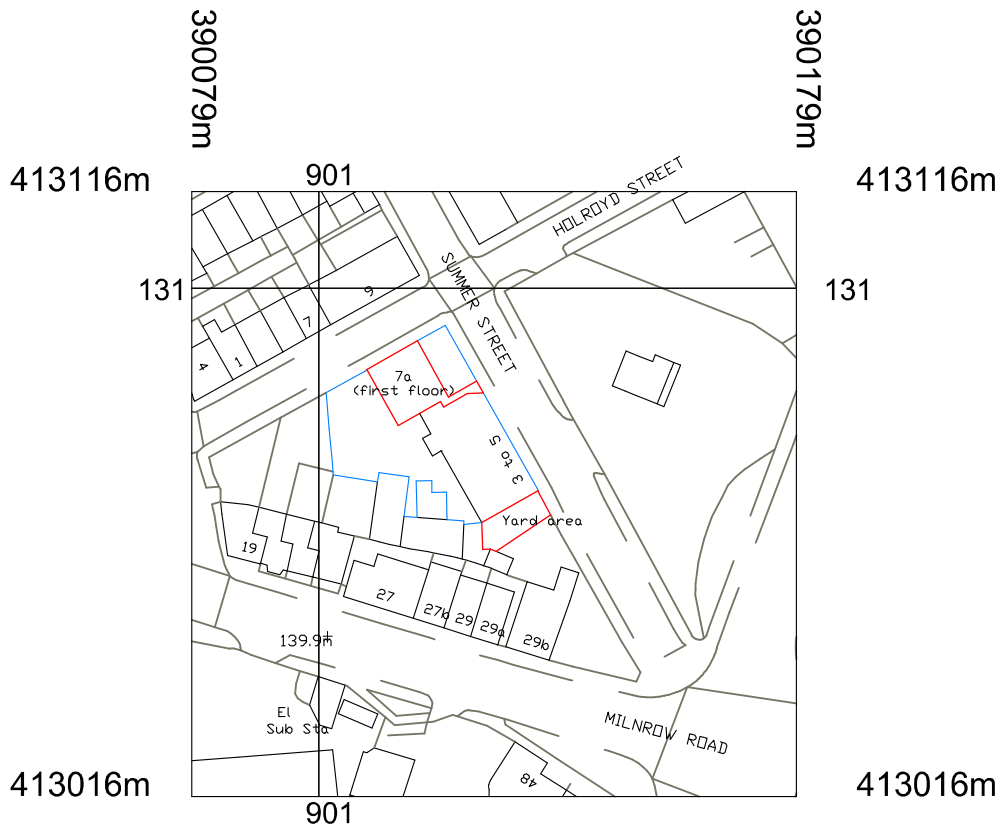

Dwg No.1558.09
Location Plan
Scale 1:1250

