


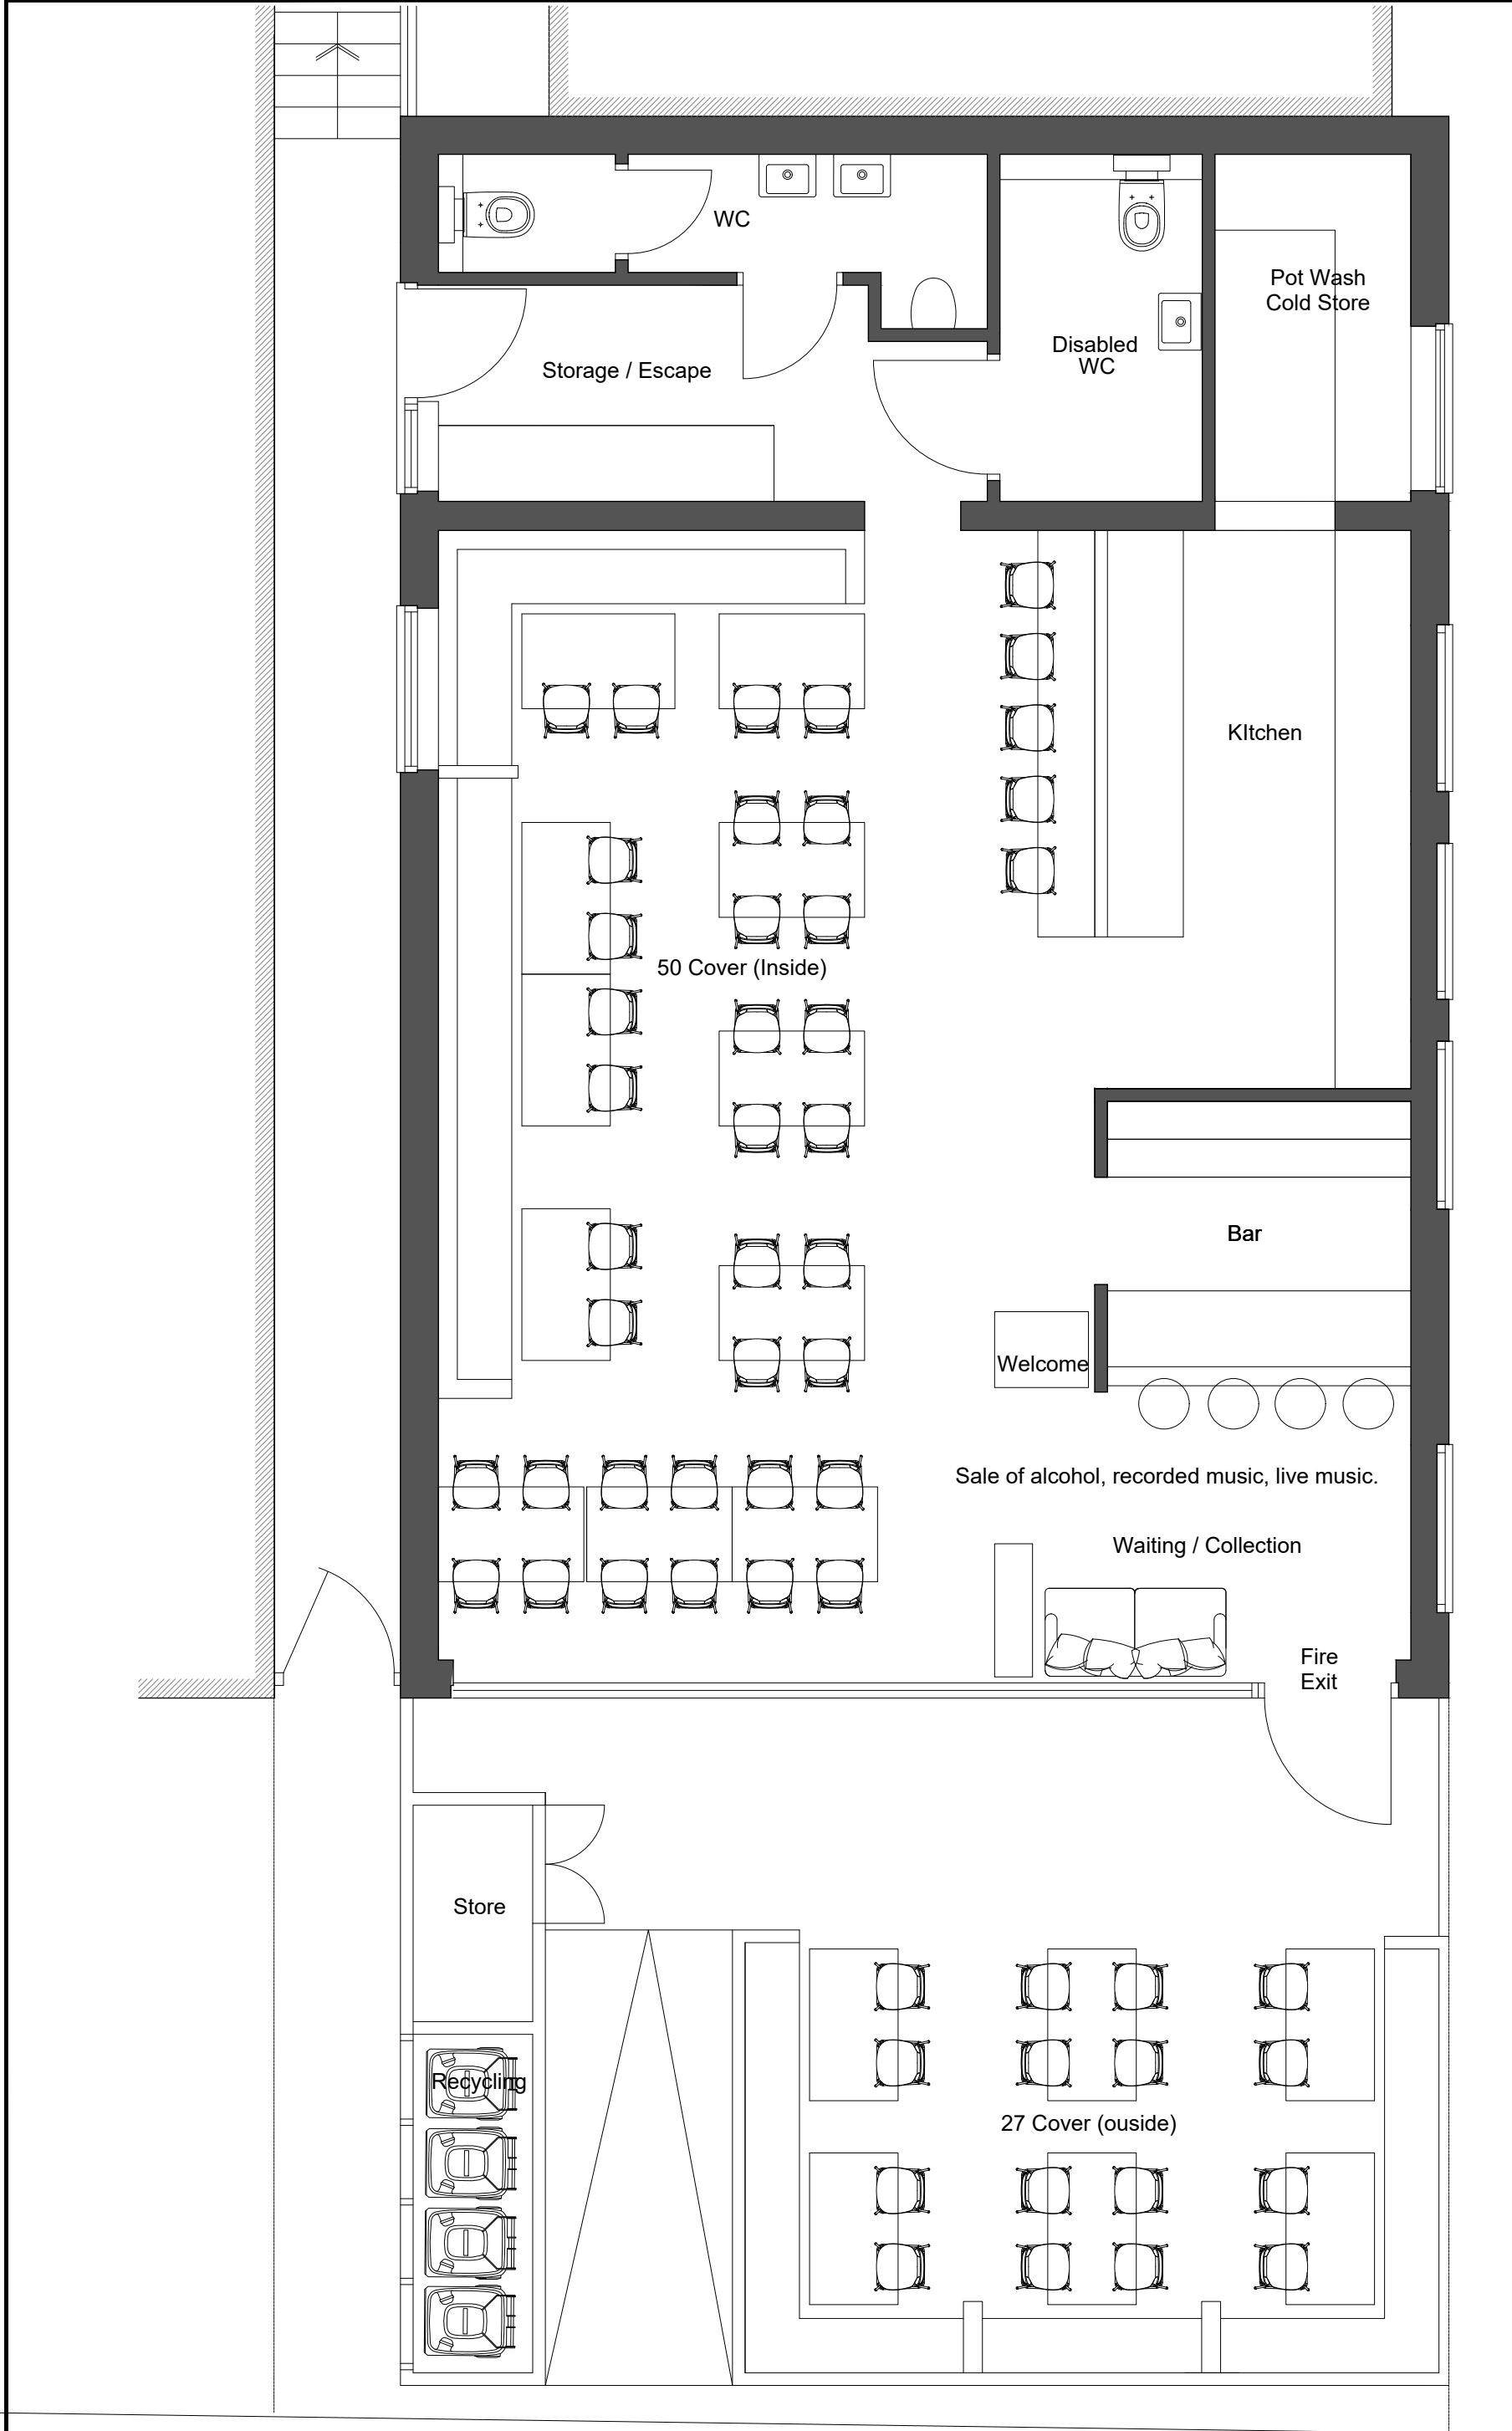

Revision	Description	Date
1	Initial Design	15/03/24
2	Revised Design	20/03/24
3	Final Design	25/03/24
Drawing Number: (PL)006-R0		Date: Mar 24
Stage: Planning		
1:50 @ A3		
Drawn By: PDW	Checked By:	
Client: Stone		
Drawing Title: 215 Manchester New Road, Middleton Proposed Plan with External Space		
Tua TECHNICAL LIMITED		