




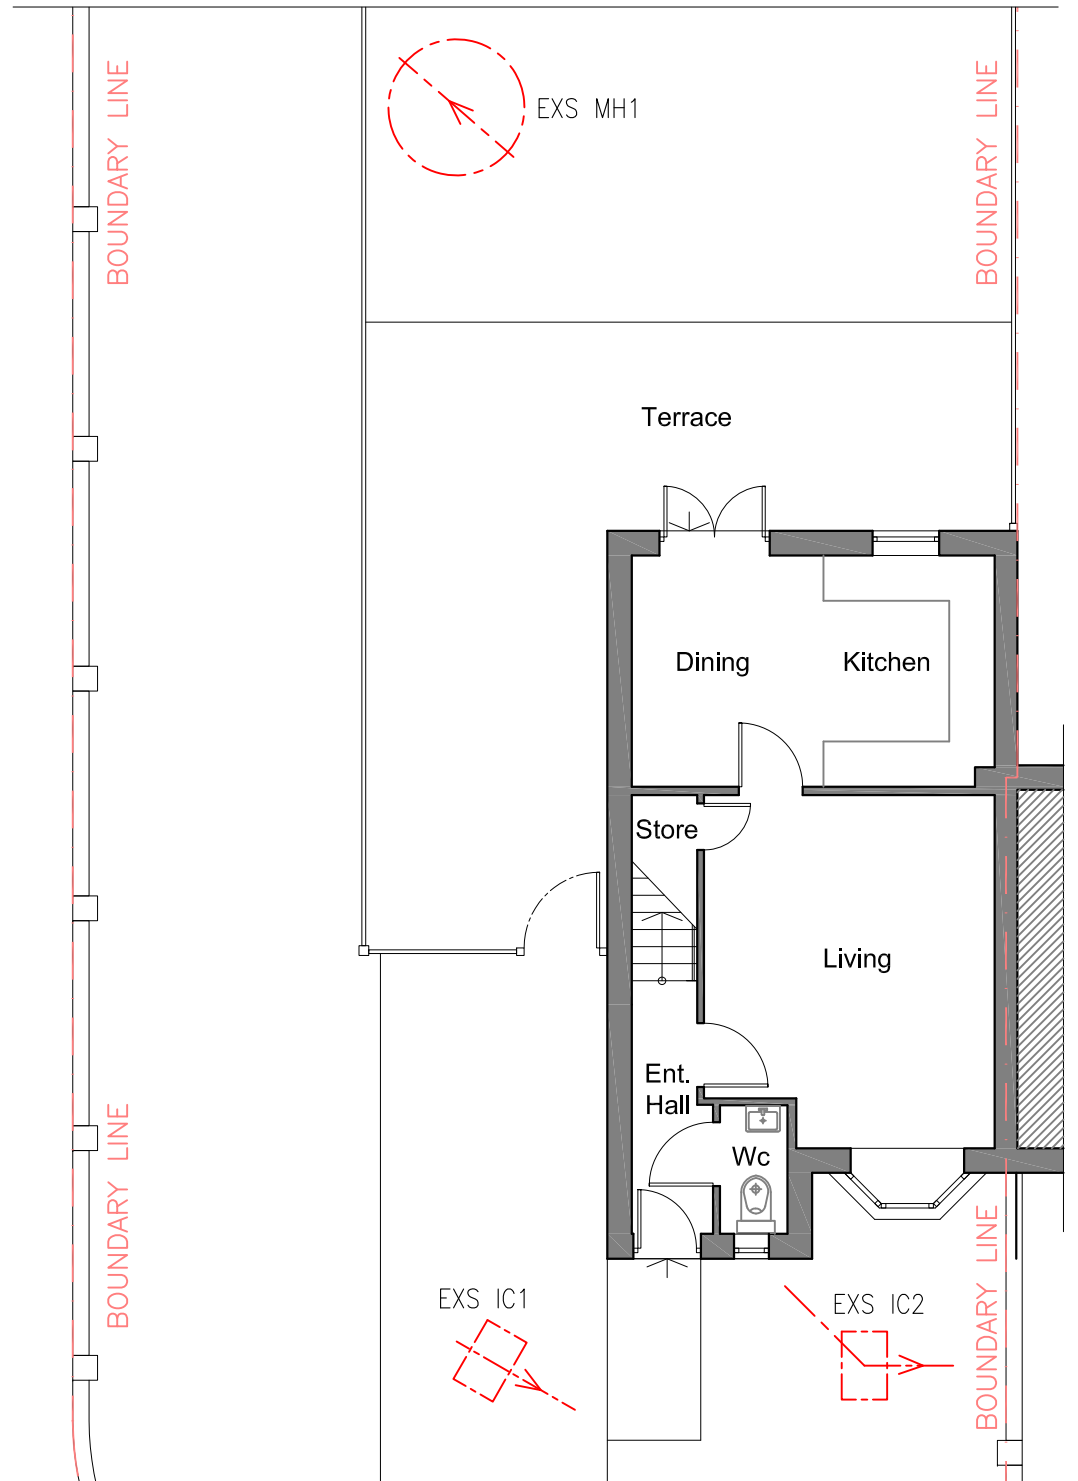

EXISTING GROUND FLOOR PLAN
SC. 1:100

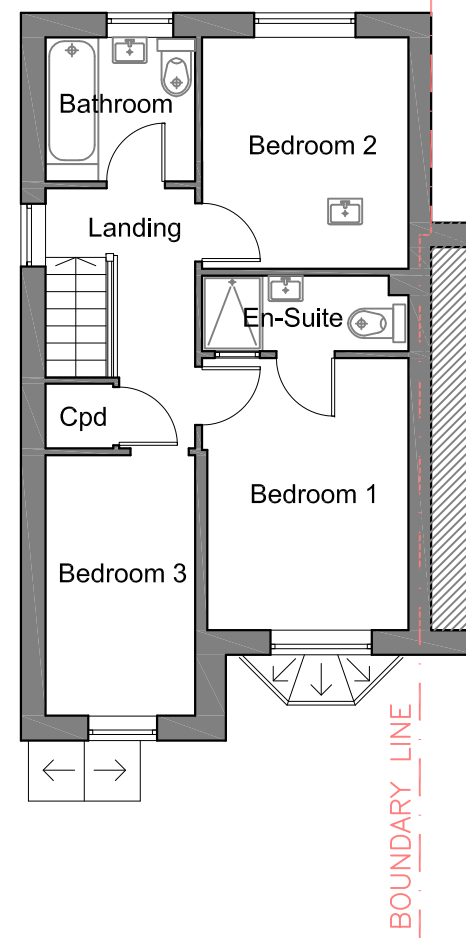


EXISTING FIRST FLOOR PLAN
SC. 1:100

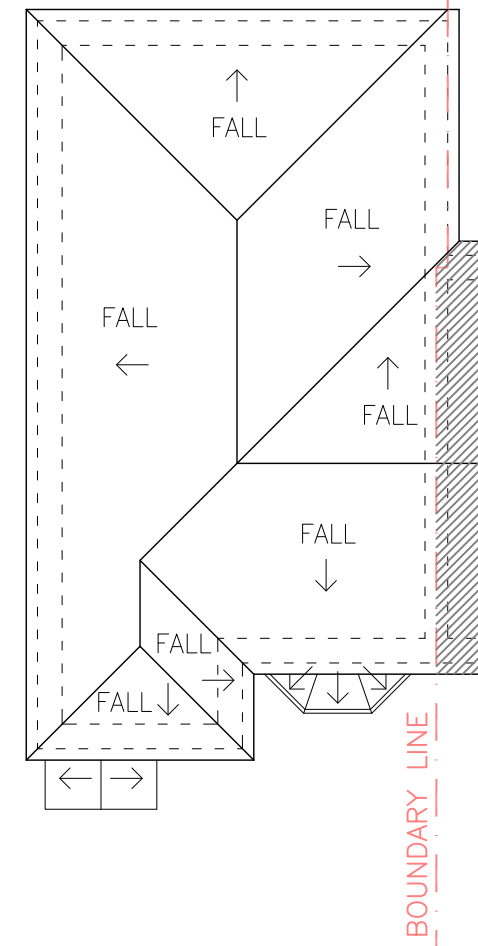

EXISTING ROOF PLAN
SC. 1:100

1:100

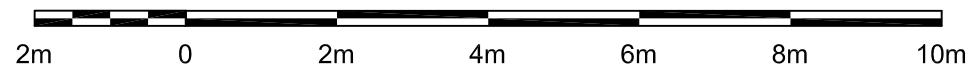

1 FENWICK DRIVE, MIDDLETON, M24 4SN

SHEET 04
EXISTING FLOOR PLANS

(SC. 1:100 @ A3)
07.10.2023