


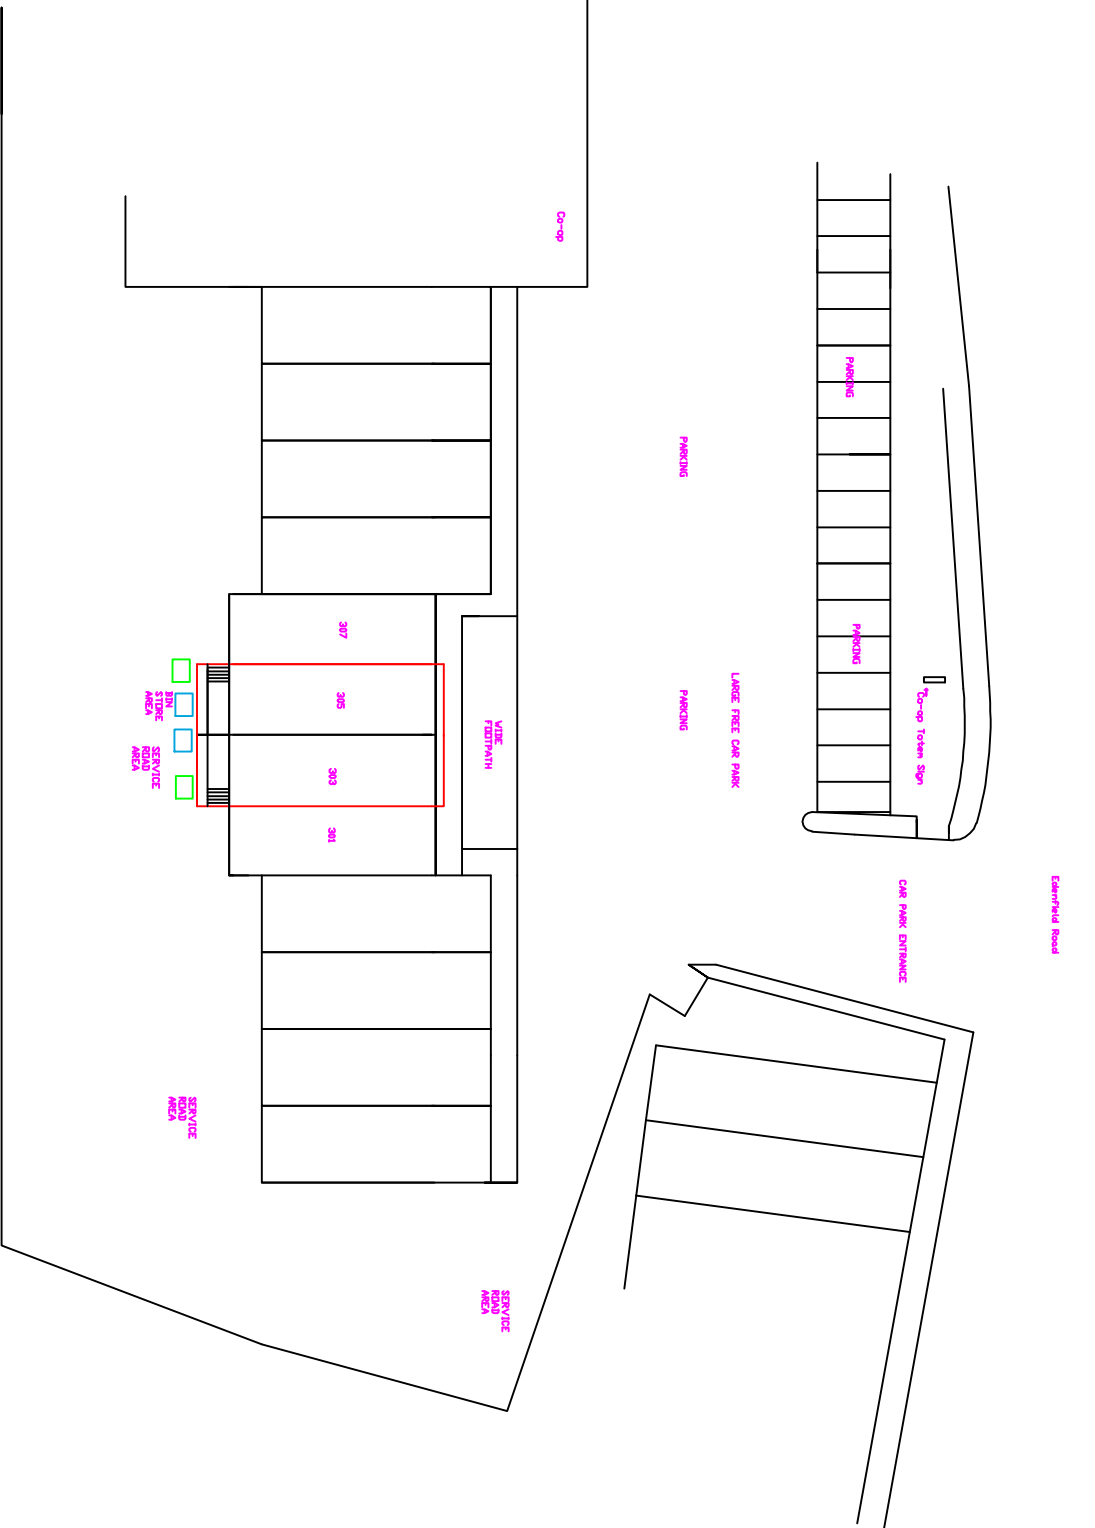

**PROPOSED
BLOCK PLAN
LAYOUT
1:500**

DO NOT SCALE OF THIS DRAWING TAKE ALL DIMENSIONS ON SITE (builders Note) Do not start any works until all the approvals have been obtained. Any discrepancy to be reported to Plans Drawn as soon as possible.		Project: ROCHDALE MET BOROUGH COUNCIL PLANNING APPLICATION	
client:	DRW	PLANS DRAWN tel.no 07952934281 07856609593 email Ba.winterbottom @aol.com www.plansdrawn.org	
drawn:	DRW		
drawing title:	NEW SHOP FIT OUT PLAN BLOCK PLAN PROPOSED	date:	JULY. 2024
project no:	ER 303	drg. no:	30
		A3 paper	