


29 Tyrone Drive Rochdale: feasibility excercise

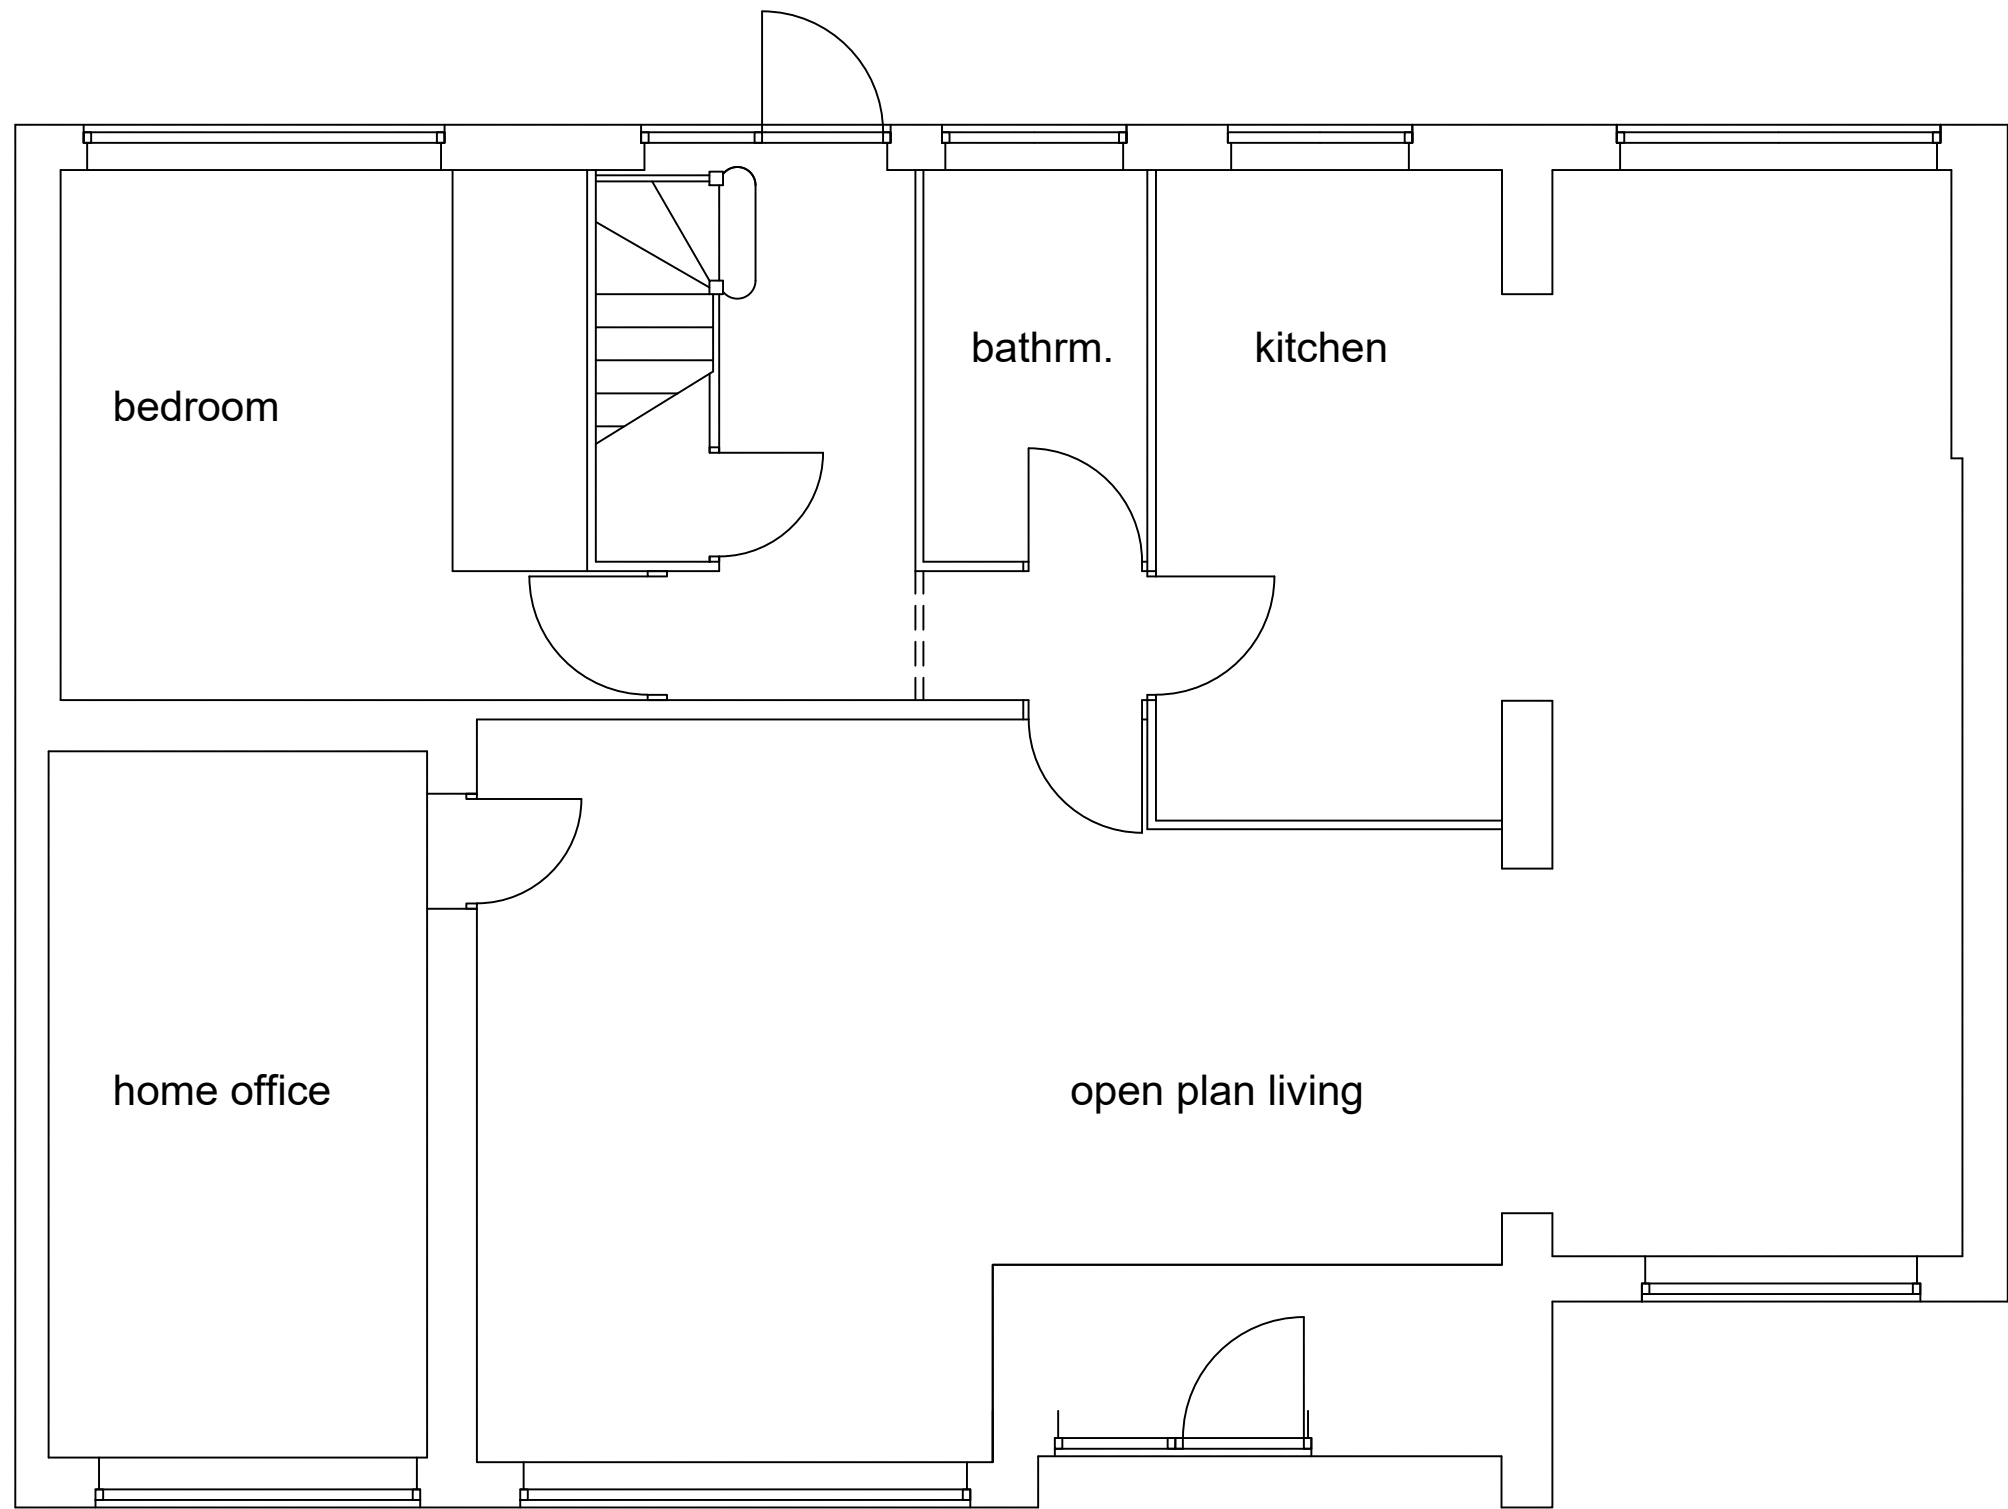

proposed ground floor plan [no change]
scale 1-50