



File name: C:\USERS\ING0248\WSP - WORK IN PROGRESS\1 SHARED\WATER DRAWINGS\70089657-WSP-SHP3-WAT-DR-D-0103.DWG, printed on 31 March 2023 15:53:10, by Somashekarappa, Darshana

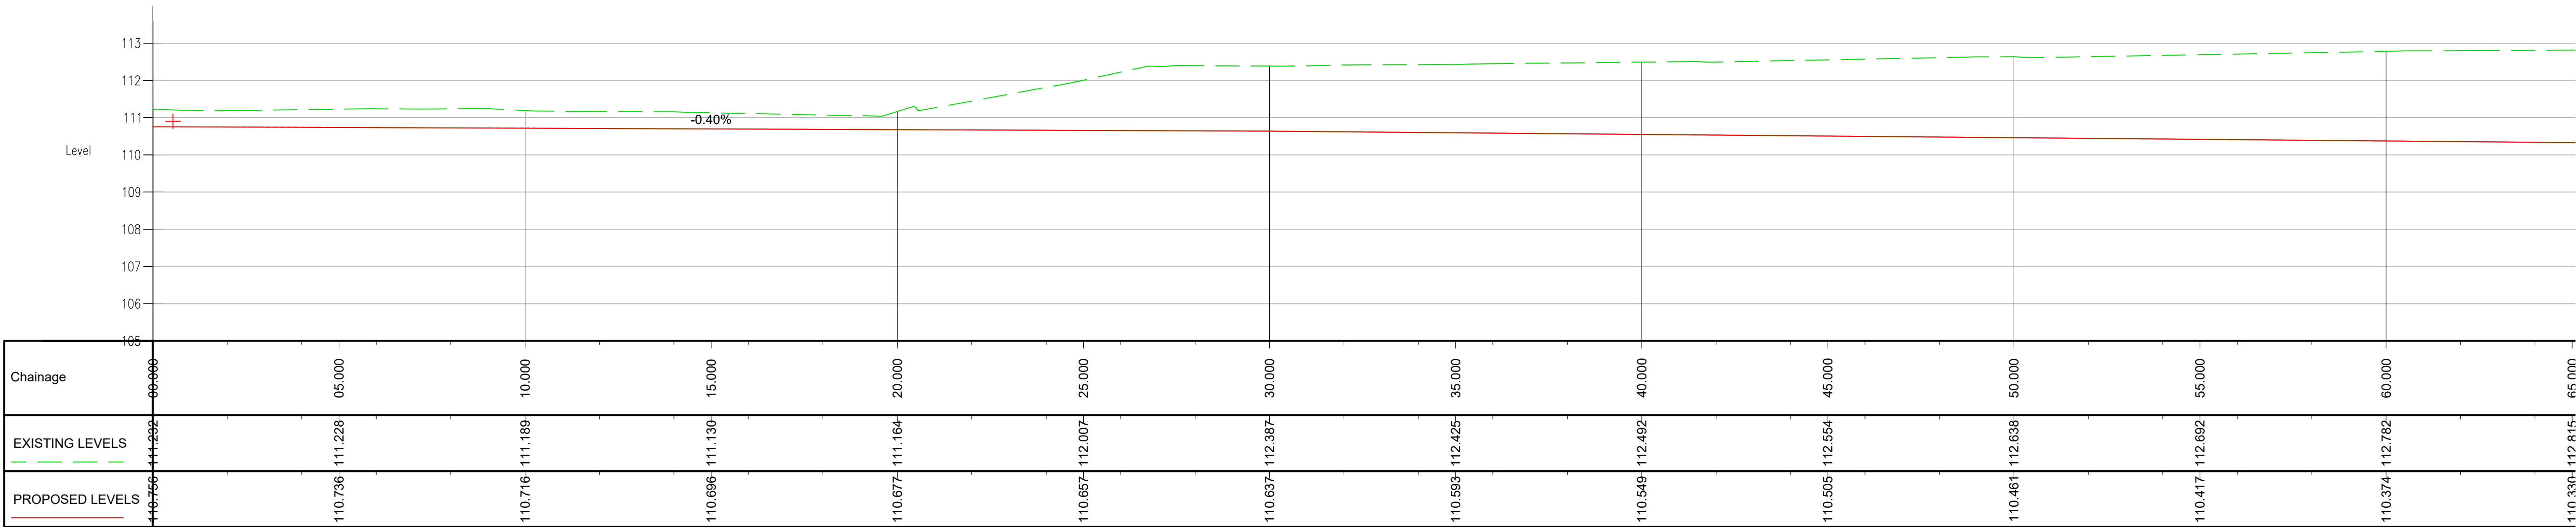


LONG SECTION CHAINAGE 0 TO 65m

SCALE 1: 100 @ A1
SCALE 1: 200 @ A3

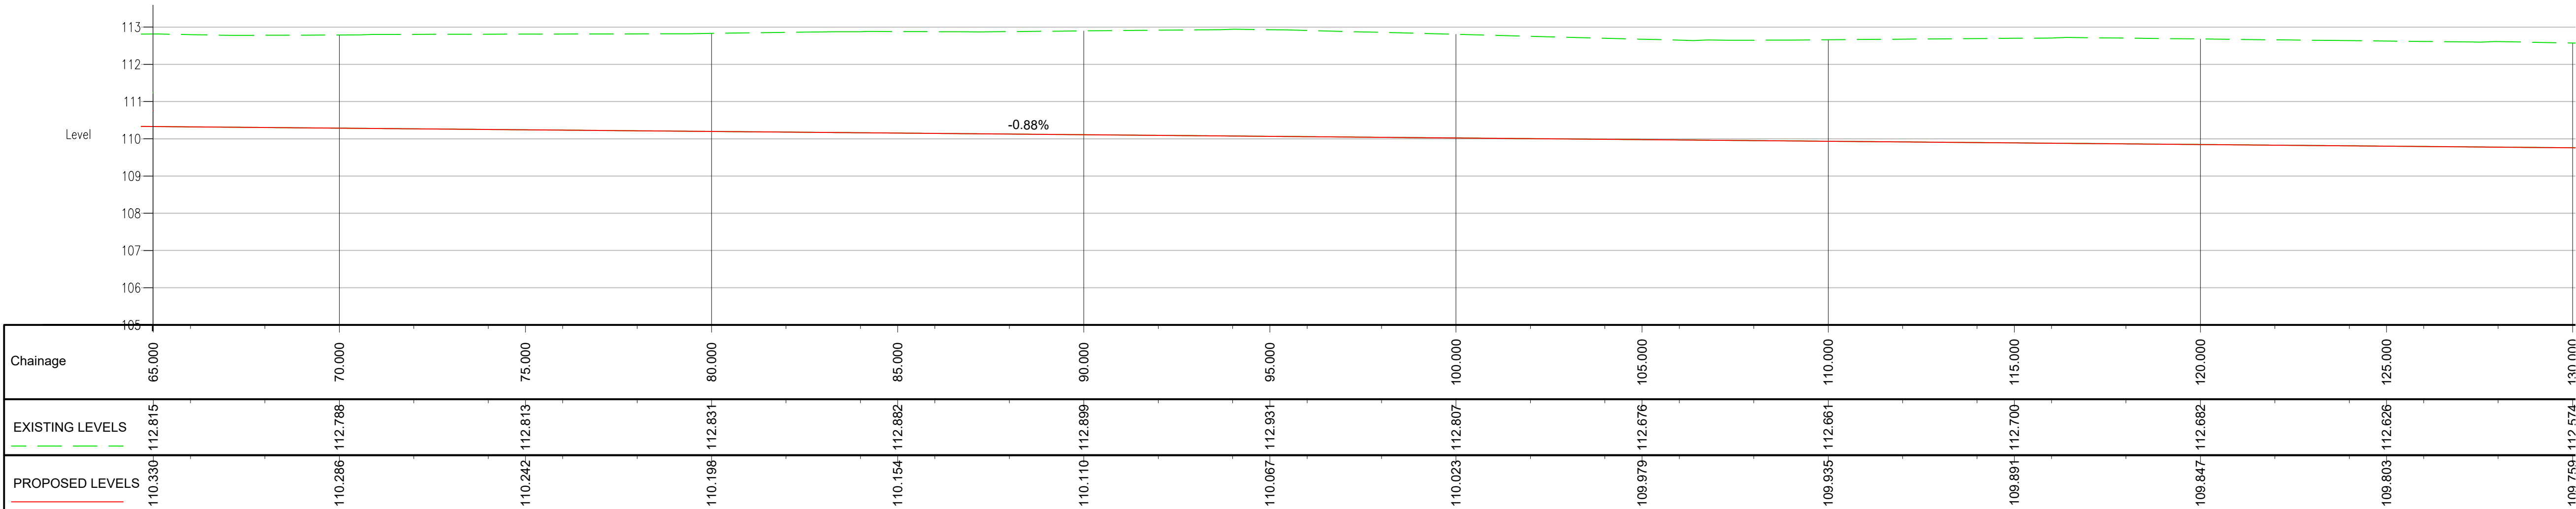

LONG SECTION CHAINAGE 65 TO 130m

SCALE 1: 100 @ A1
SCALE 1: 200 @ A3

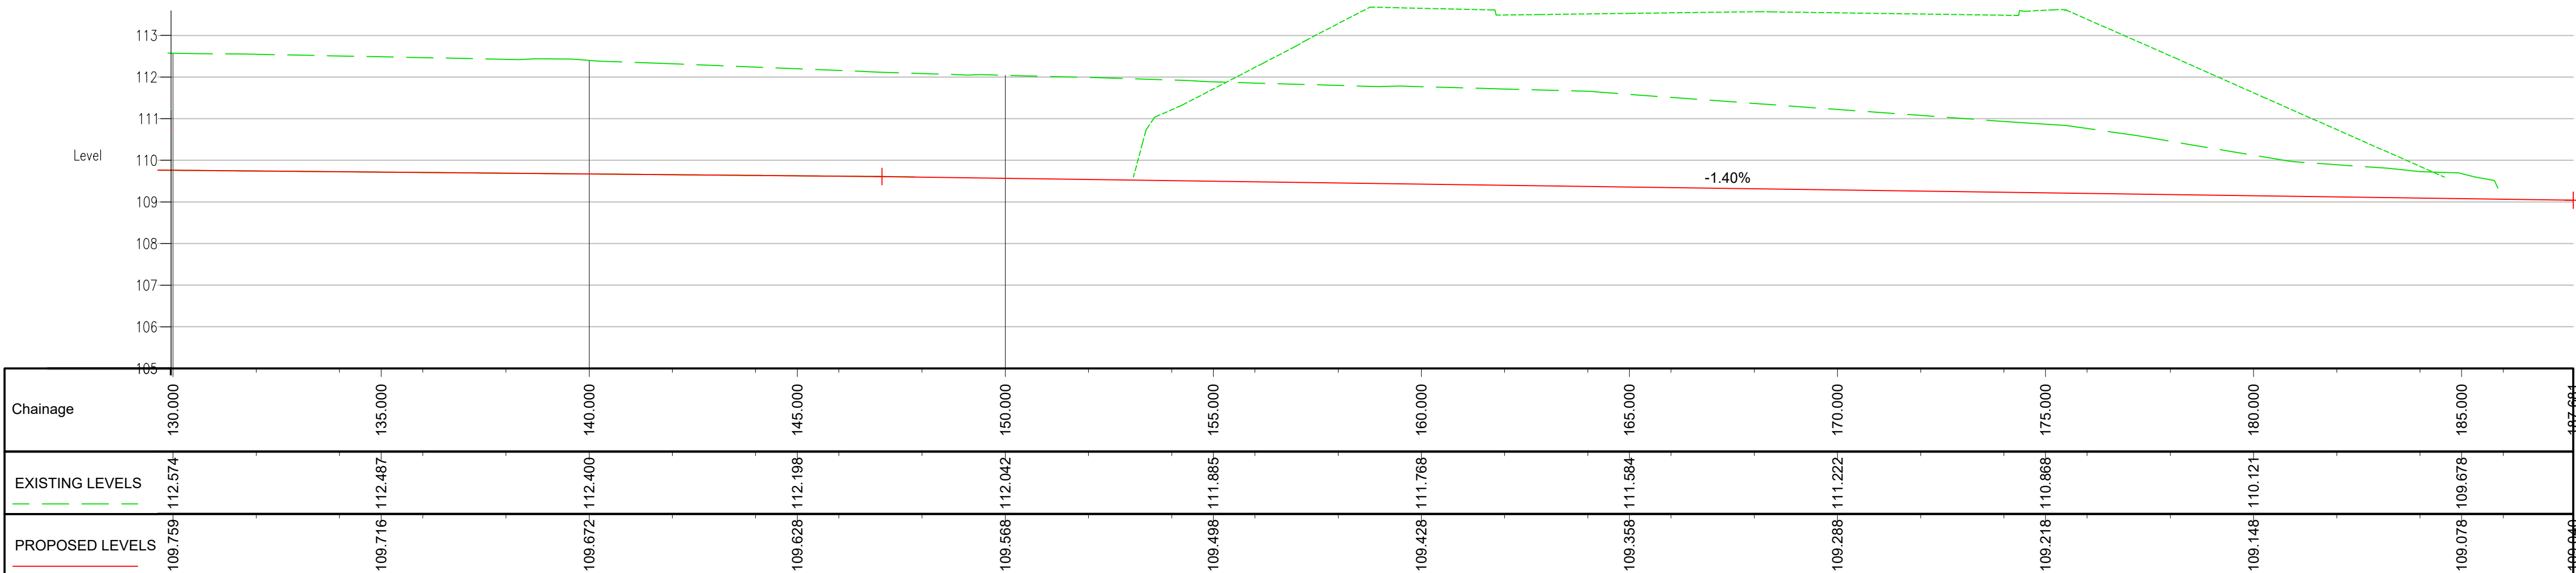

LONG SECTION CHAINAGE 130 TO 190m

SCALE 1: 100 @ A1
SCALE 1: 200 @ A3

DO NOT SCALE

NOTES:

- ALL DIMENSIONS ARE IN MILLIMETRES (mm) AND ALL LEVELS ARE IN METRES ABOVE ORDNANCE DATUM (mAD) UNLESS STATED OTHERWISE.
- DIMENSIONS AND LEVELS SHALL BE VERIFIED BY THE CONTRACTOR PRIOR TO COMMENCEMENT OF THE WORKS
- THIS DRAWING SHOULD BE READ IN CONJUNCTION WITH THE FOLLOWING DRAWINGS:

70089657-WSP-SHP3-WAT-DR-D-0100
70089657-WSP-SHP3-WAT-DR-D-0101
70089657-WSP-SHP3-WAT-DR-D-0102
70089657-WSP-SHP3-WAT-DR-D-0104
70089657-WSP-SHP3-WAT-DR-D-0105
- SAFETY, HEALTH AND ENVIRONMENTAL INFORMATION (SHEI) IS PROVIDED PRE-CONSTRUCTION INFORMATION AND IN THE SHEI BOXES DISPLAYED ON THE DRAWINGS.

KEY:

- EXISTING GROUND LEVEL
- PROPOSED RIVER BED PROFILE

SAFETY, HEALTH AND ENVIRONMENTAL INFORMATION	
NOTES BELOW ARE ADDITIONAL TO HAZARDS/RISKS NORMALLY ASSOCIATED WITH THIS TYPE OF WORK.	
CONSTRUCTION	
001	Flood Risk (Fluvial) - Working area in flood zone 3 of Brightley brook
002	Flood Risk (Pluvial) - Working Area in a high risk zone for surface water flooding.
006	Utilities - PAS128 surveys investigation not complete or out of date resulting in a risk of contact with unknown utilities.
OPERATIONS & MAINTENANCE	
005	Confined space - Risk of unauthorised entry into the culvert resulting in entrapment.
DISMANTLING / DEMOLITION (FUTURE)	
NA	No significant residual risk identified
REFER TO THE GENERAL NOTES, THE SCHEDULE OF SIGNIFICANT RESIDUAL RISKS (T447) AND THE PRINCIPAL CONTRACTOR FOR MORE INFORMATION.	

P03	30/03/2023	DS	PROFILE UPDATED TO SUITE NEW ALIGNMENT	DW	DW
P02	24/03/2023	DS	ALIGNMENT AMENDED	JB	JB
P01	17/03/2023	NER	FIRST ISSUE	SD	LB
REV	DATE	BY	DESCRIPTION	CHK	APP

DRAWING STATUS: S3 - FOR REVIEW



The Mailbox Level 2, 100 Wharfside Street, Birmingham, B1 1RT, UK
T+ 44 (0) 121 355 8949
wsp.com

CLIENT: RUSSELLS SOUTH HEYWOOD COMMERCIAL LTD

SITE/PROJECT: SOUTH HEYWOOD DEVELOPMENT PLOT 3

TITLE: WATERCOURSE DIVERSION LONG SECTION

SCALE @ A1: AS SHOWN		CHECKED: LB	APPROVED: LB	
PROJECT NO: 70089657	DESIGNED: NER	DRAWN: DS	DATE: March 23	
DRAWING No: 70089657-WSP-SHP3-WAT-DR-D-0103				REV: P03

© WSP UK Ltd