
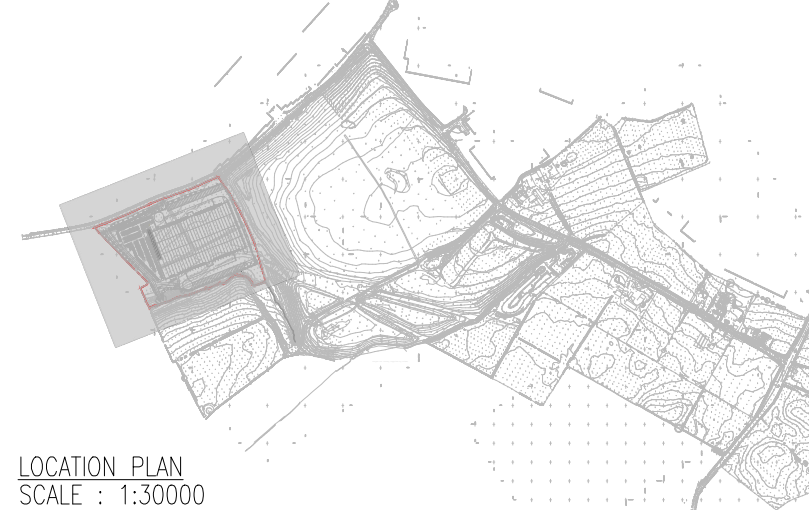


DO NOT SCALE

- KEY
- K1-PCC HALF BATTERED KERB TYPE HB2 WITH 125mm UPSTAND
 - K2-PCC BULL NOSED KERB TYPE BN WITH 0-6mm UPSTAND
 - K3-PCC TRIEF KERB 315mm UPSTAND
 - K4-PCC EDGING KERB TYPE EF
 - K5-PCC TRANSITION KERB (K1 TO K2)
 - K6-PCC TRANSITION KERB (K1 TO K3)

- NOTES
- ALL DIMENSIONS ARE IN METRES UNLESS STATED OTHERWISE.
 - ALL WORKS ARE TO BE UNDERTAKEN IN ACCORDANCE WITH WORKS INFORMATION.
 - FOR KERB STANDARD DETAILS REFER SOHW-WSP-SHP3-PLOT-DR-D-1101

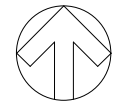

LOCATION PLAN
SCALE: 1:30000

UNTIL TECHNICAL APPROVAL HAS BEEN OBTAINED FROM THE RELEVANT LOCAL AUTHORITIES OR STATUTORY BODIES, IT SHOULD BE UNDERSTOOD THAT ALL DRAWINGS ARE ISSUED AS PRELIMINARY AND NOT FOR CONSTRUCTION. SHOULD THE CONTRACTOR AND / OR EMPLOYER COMMENCE WORK PRIOR TO APPROVAL BEING GIVEN, IT IS ENTIRELY AT THEIR OWN RISK

NO	31-03-2023	DS	MASTERPLAN UPDATED	DW	FW
NO	17-03-2023	DS	TRIP KERB ADDED TO THE NORTH CAR PARK AREA	DW	FW
NO	10-03-2023	AP	FIRST ISSUE	DW	FW
REV	DATE	BY	DESCRIPTION	CHK	APP

DRAWING STATUS: S3 - FOR REVIEW



8 First Street, Manchester, M15 4GU, UK
T+44 (0) 161 200 5000
wsp.com

CLIENT: RUSSELLS SOUTH HEYWOOD COMMERCIAL LTD

ARCHITECT: AEW ARCHITECTS

PROJECT: SOUTH HEYWOOD PLOT 3

TITLE: ON-PLOT PROPOSED KERBING PLAN

SCALE @ A0: 1:500	CHECKED: DW	APPROVED: DW
PROJECT NO: 70089657	DESIGNED: AP	DRAWN: AP
DATE: MARCH 23	DATE: MARCH 23	DATE: MARCH 23
DRAWING: SOHW-WSP-SHP3-PLOT-DR-D-1100	NO: P03	NO: P03

© WSP UK Ltd