


40 Sedgley Avenue Rochdale OL16 4TY

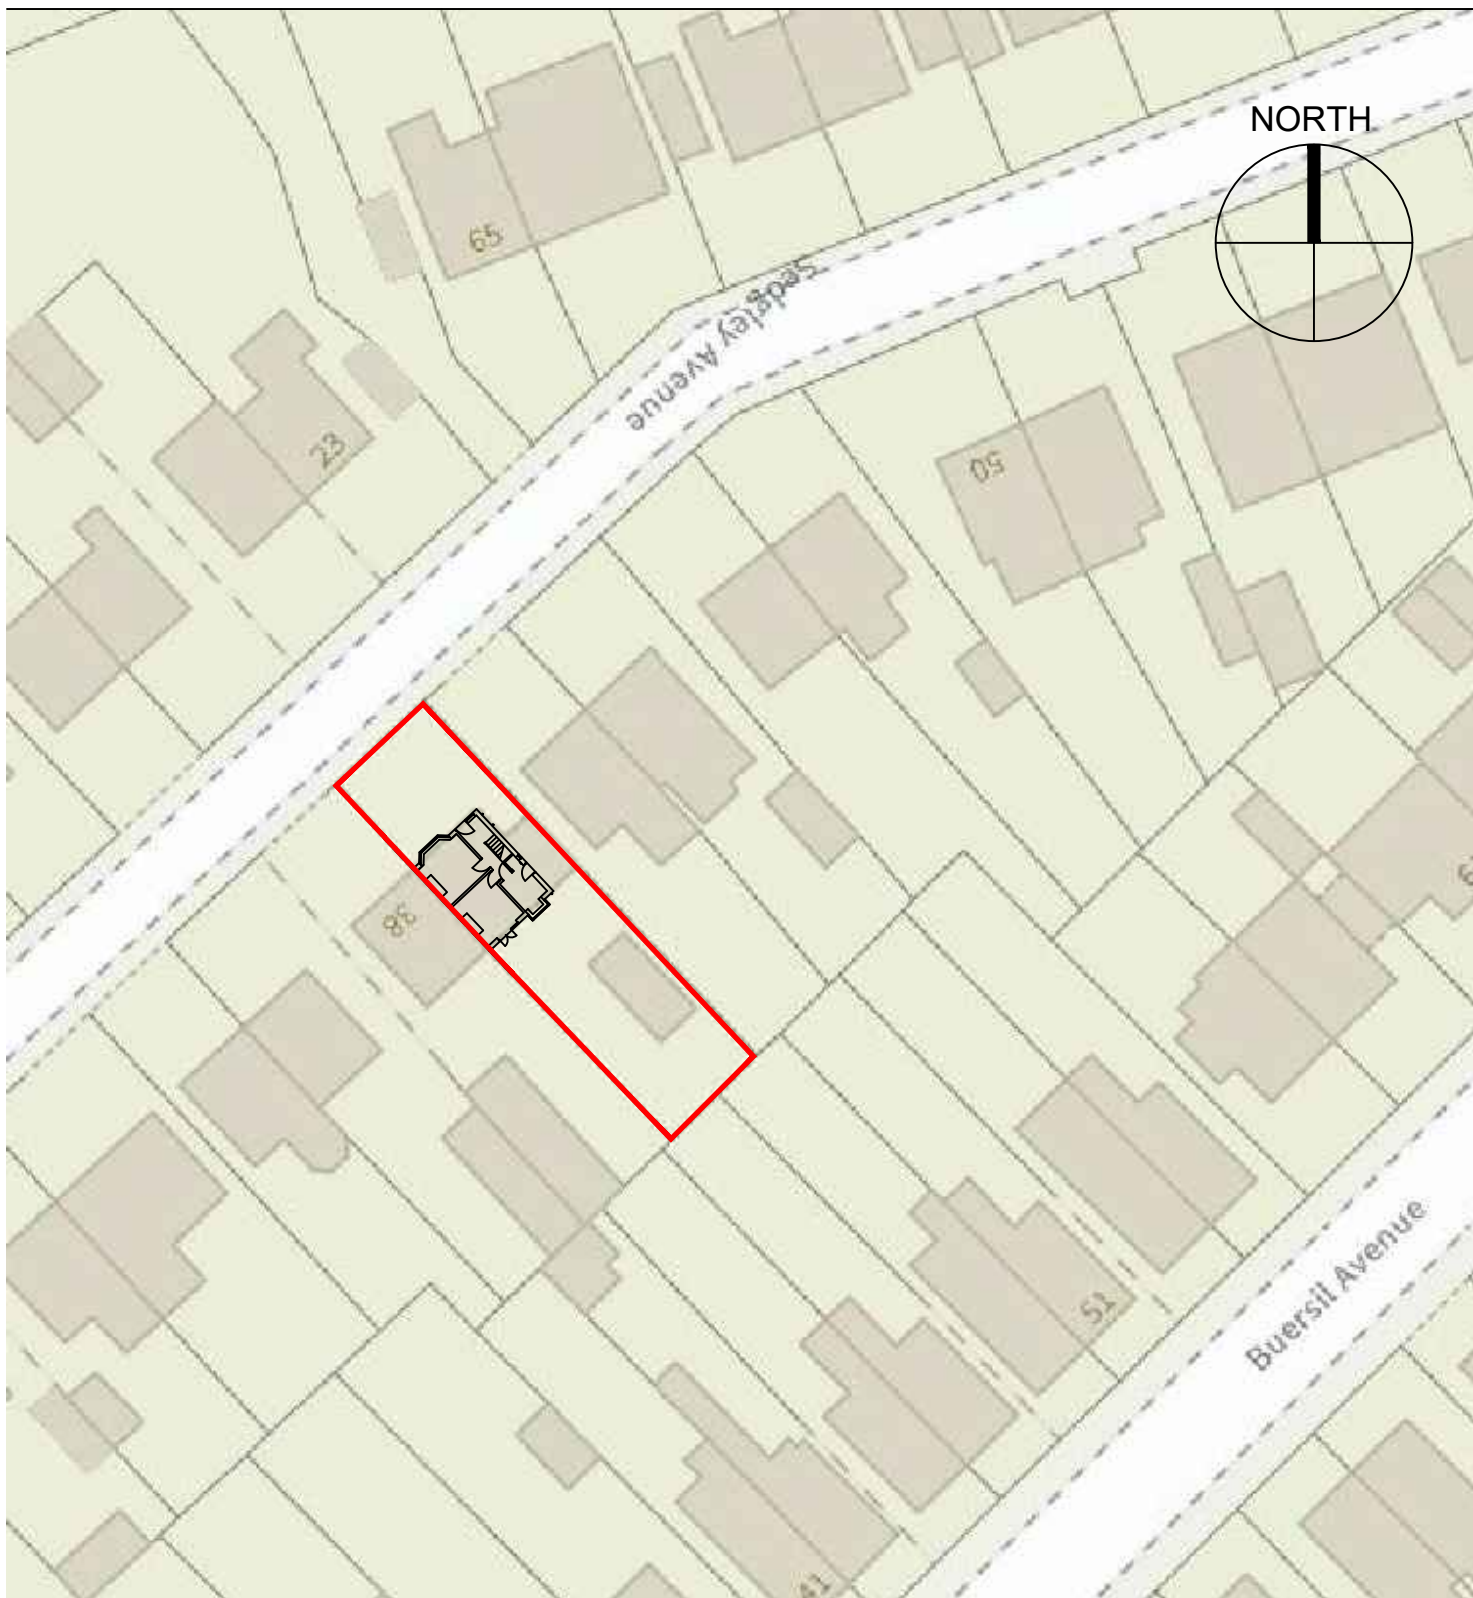

existing block plan

scale 1-500

aj cocker associates

t. 01706 764 880

w. ajcockerassociates.co.uk

date: March 2025

scale: as noted@A4

dwg. nr: T266-03