




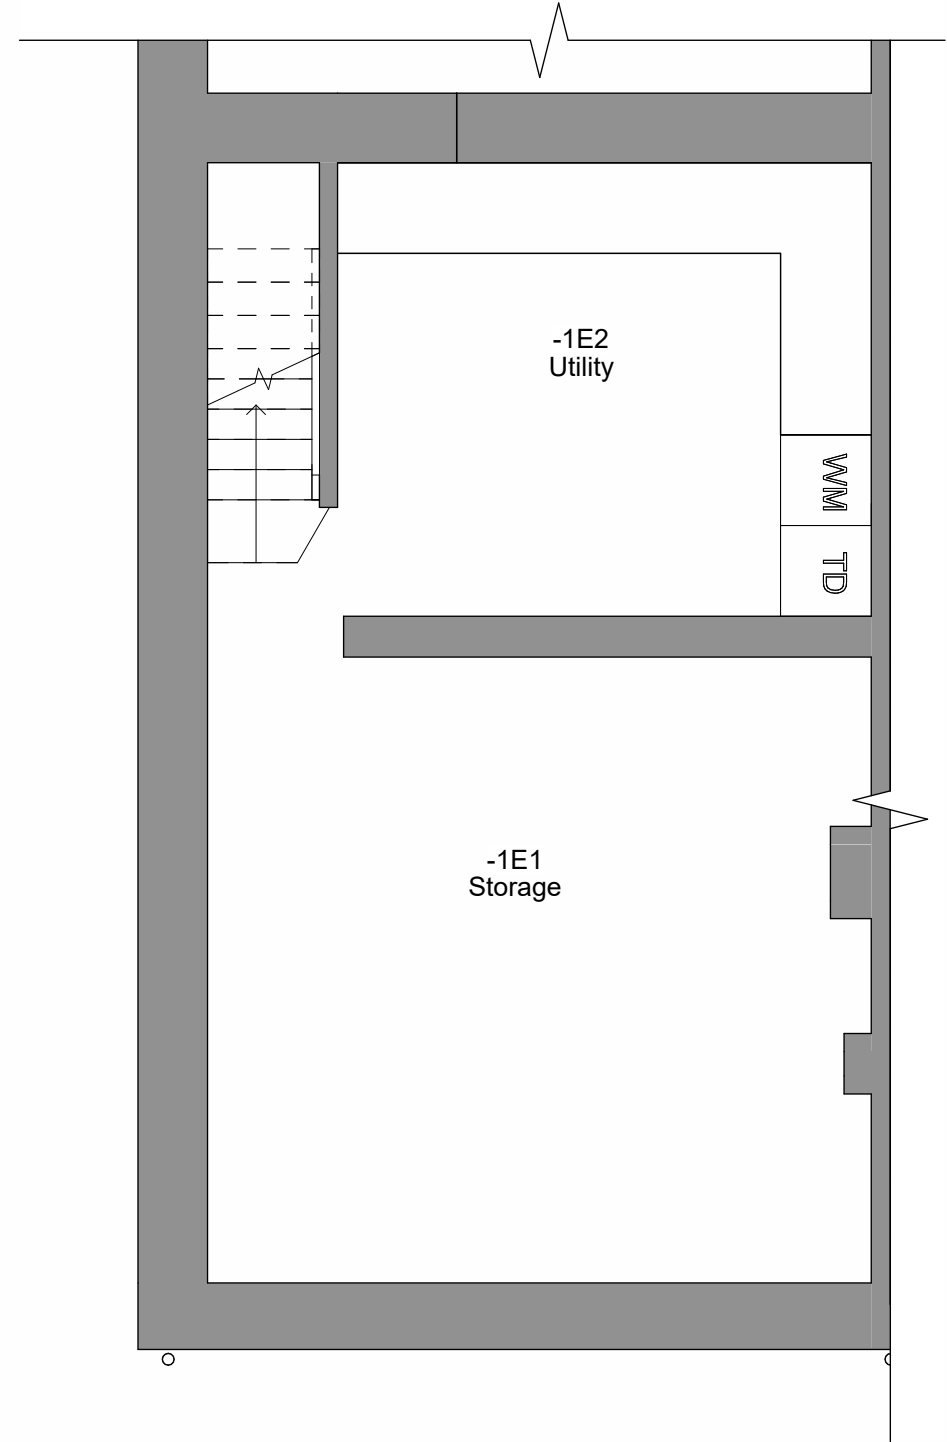


1 Level B1 - Proposed
1 : 50

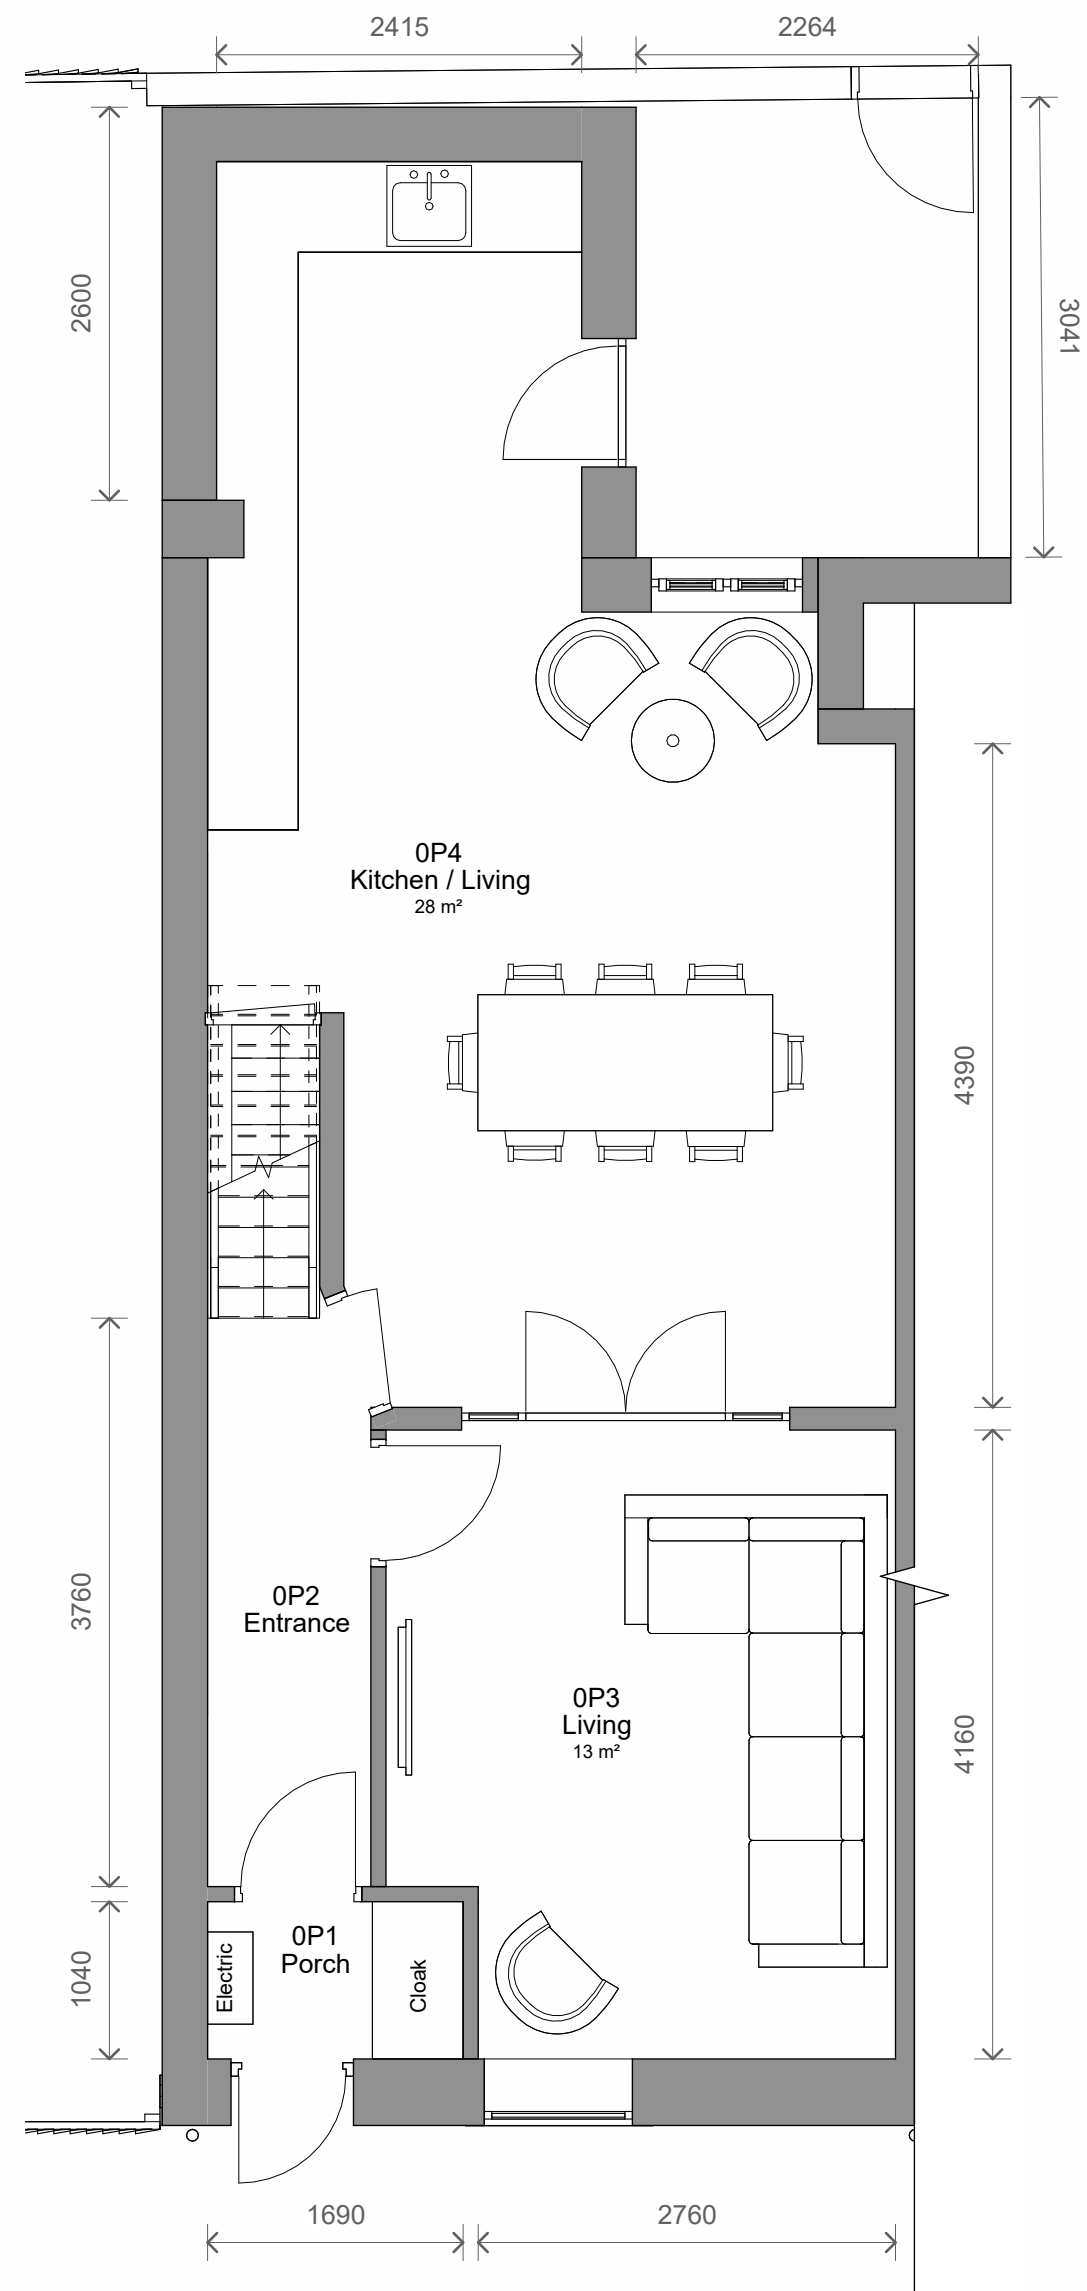


2 Level 0 - Proposed
1 : 50

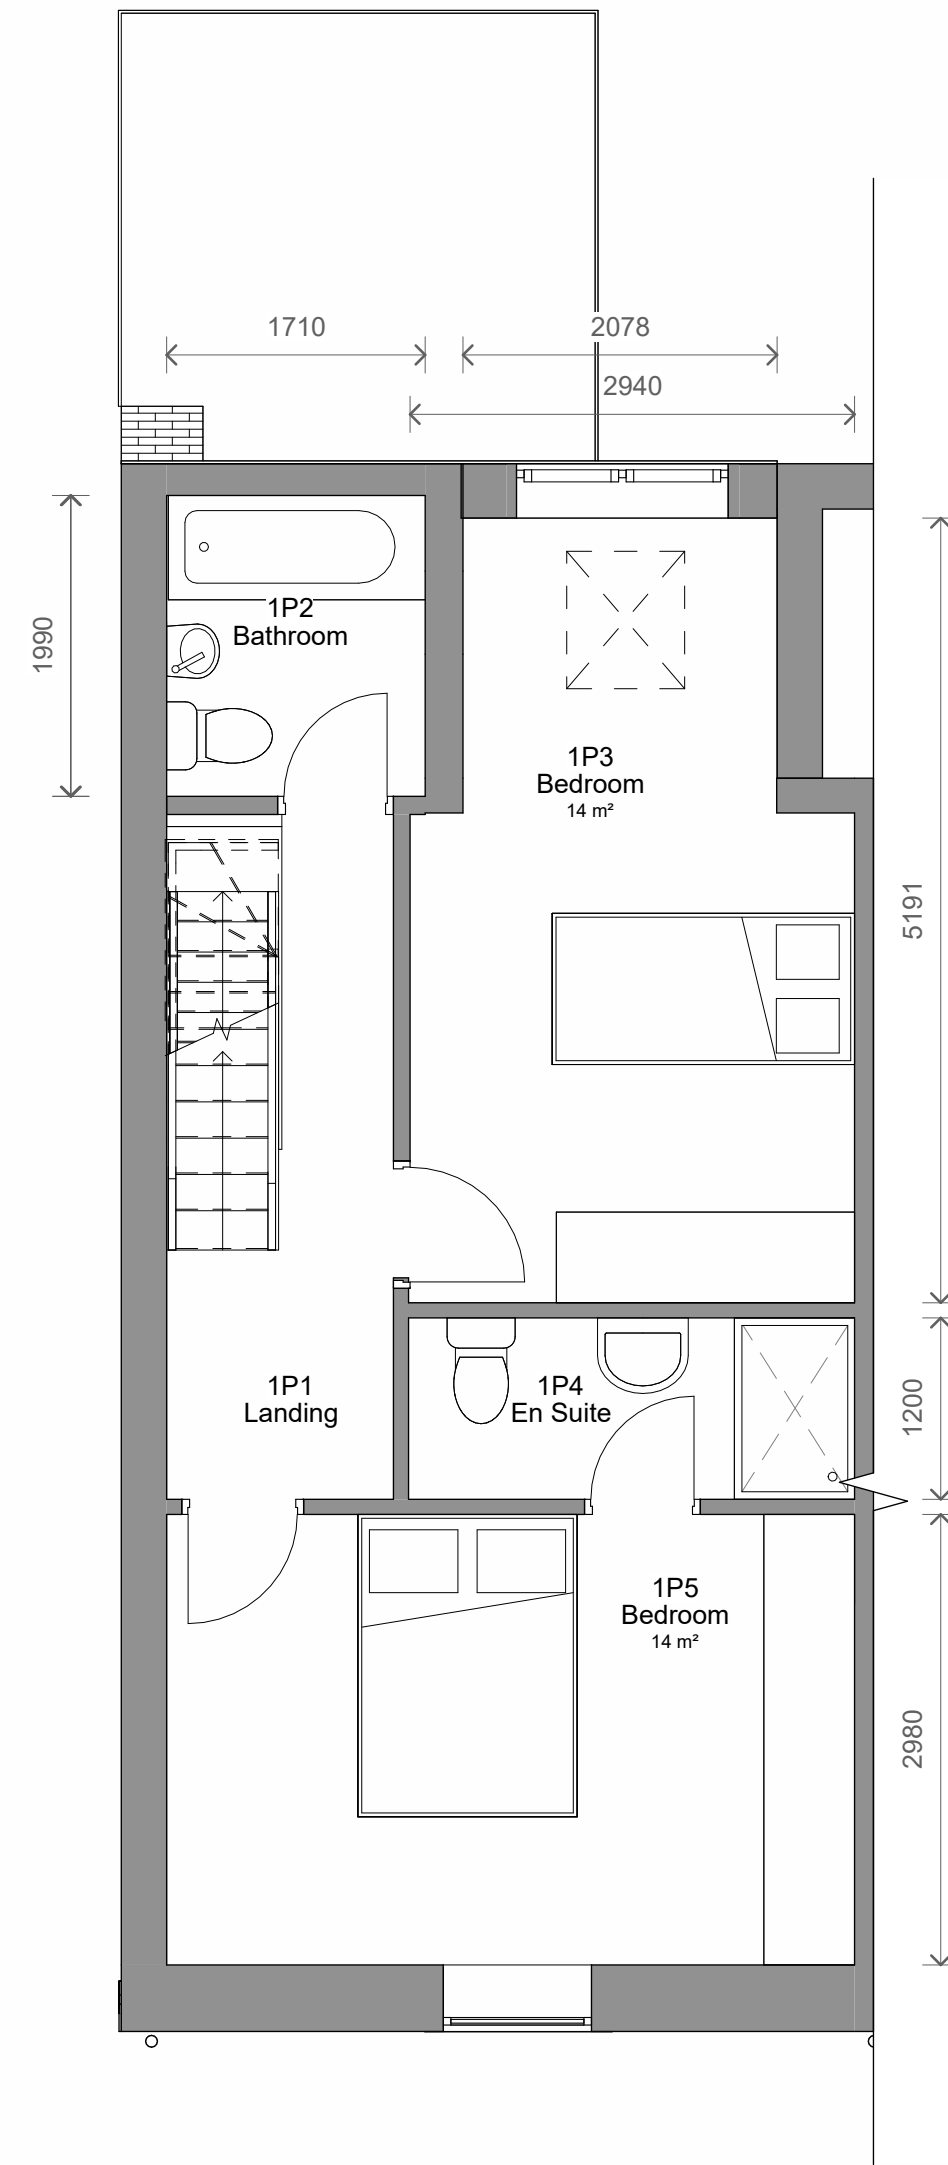


3 Level 1 - Proposed
1 : 50

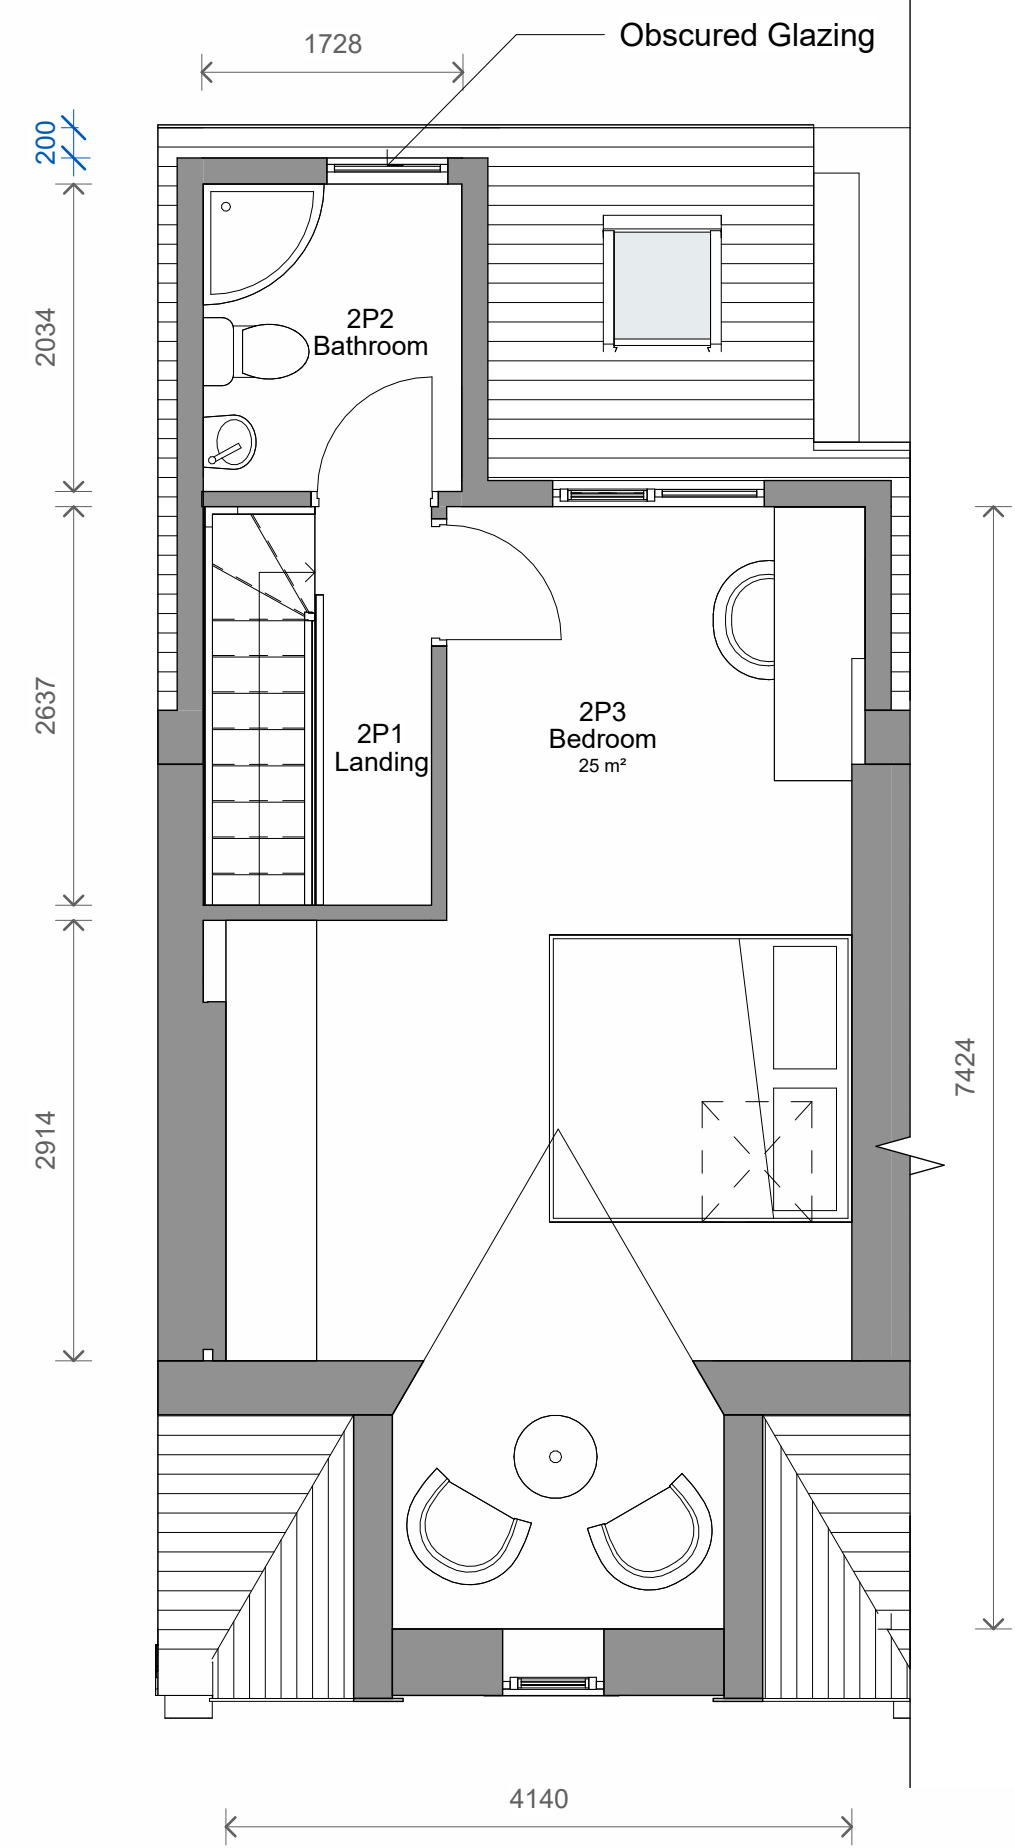


4 Level 2 - Proposed New
1 : 50

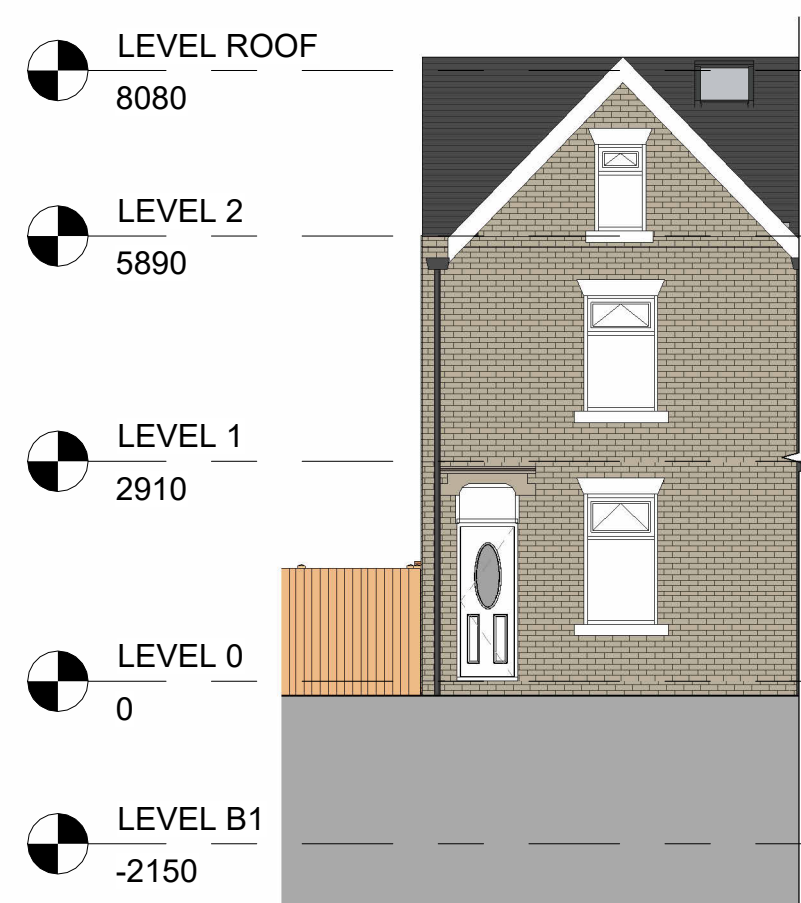


5 Front - Proposed
1 : 100

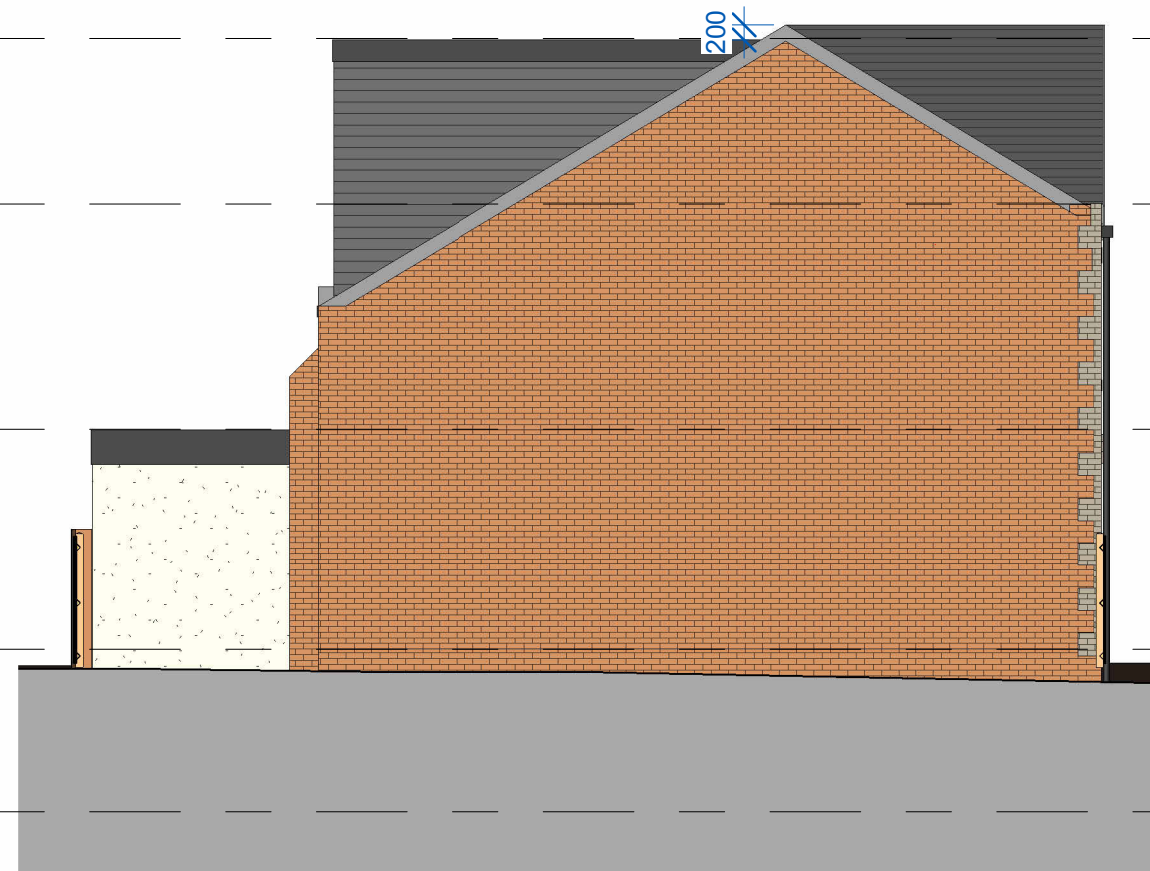

6 Left Side - Proposed
1 : 100

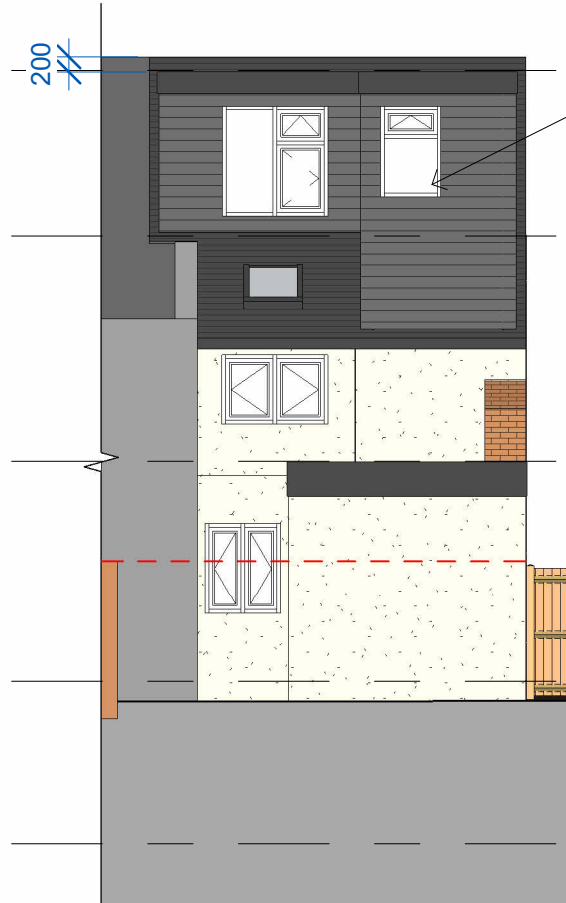

7 Rear - Proposed
1 : 100

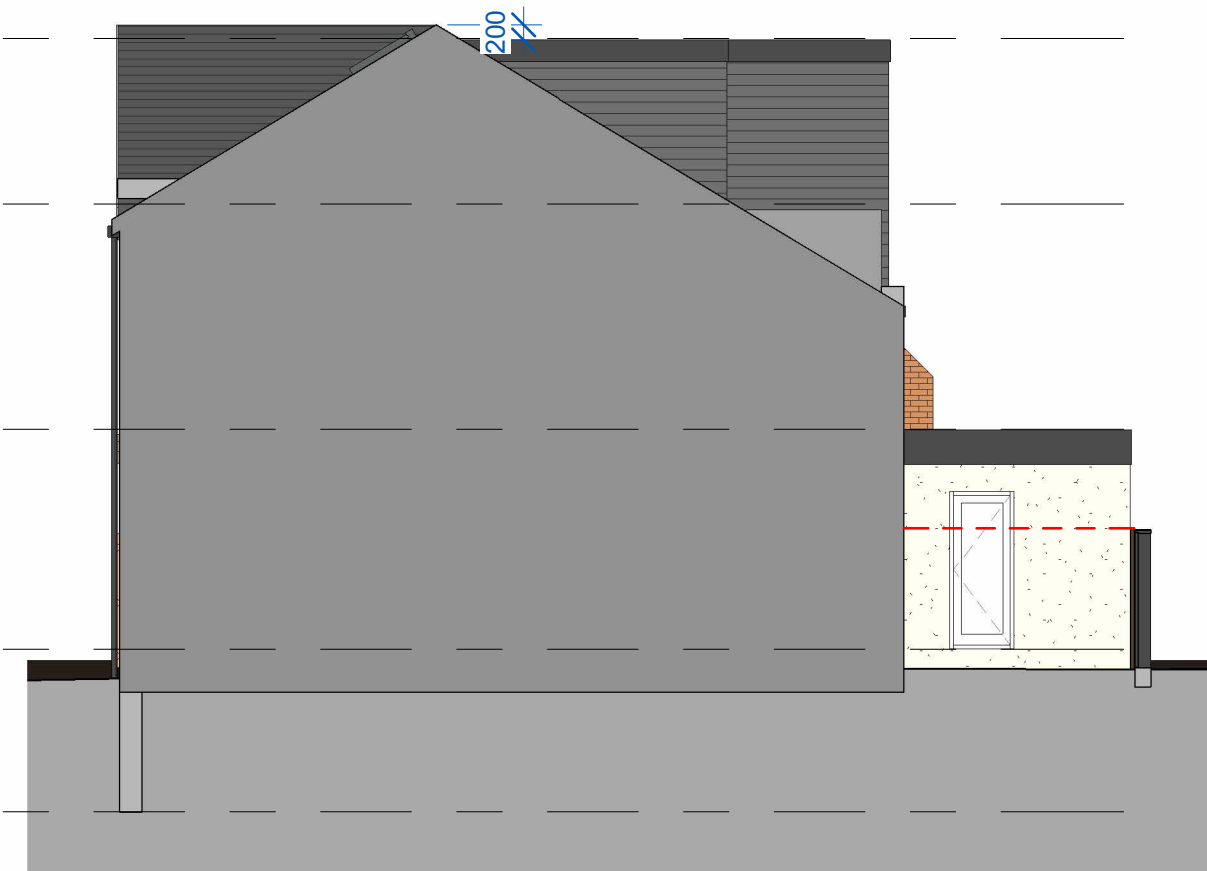

8 Right Side - Proposed
1 : 100

----- Height of boundary walls, adjacent and rear

6	Revised Elevations	30/07/2025	MA
5	Revised Plans and Elevations	30/07/2025	MA
4	Revised Plans and Elevations	14/07/2025	JB
3	Revised Plans and Elevations	07/07/2025	JB
2	Revised Elevations	14/05/2025	CB
1	Revised Elevation Views	12/05/2025	CB
No.	Description	Date	Initial

PROJECT			
33 Stanley Street, Heywood			
TITLE			
Proposed Plans and Elevations			
STATUS			
DESIGN			
DRAWN BY		DATE	
CB		10/04/2025	
		SCALE (@ A1)	
		As indicated	
PROJECT NUMBER		DRAWING NUMBER	
GSS24183.5		003	
		REV	
		6	
GOLD SKETCH S T U D I O S www.goldsketch.co.ukinfo@goldsketch.co.uk0161 792 9595			
NOTES			
© COPYRIGHT - ALL RIGHTS RESERVED.			
THIS DRAWING AND ANY PARTS BEING REPRODUCED WITHOUT PRIOR WRITTEN CONSENT.			
DRAWING TO BE USED FOR THE STATUS INDICATED ONLY.			
ALL DIMENSIONS AND SETTING OUT SHALL BE CHECKED AND CONFIRMED ON SITE. ANY DISCREPANCIES TO BE REPORTED TO THE			
DESIGNER IMMEDIATELY UPON DISCOVERY. ALL DIMENSIONS AND SETTING OUT SHALL BE IN ACCORDANCE WITH CURRENT BUILDING			
LEGISLATION, RELEVANT CODES OF PRACTICE AND BRITISH STANDARDS. ALL DIMENSIONS ON THIS DRAWING ARE IN MILLIMETRES UNLESS			
OTHERWISE STATED.			

