


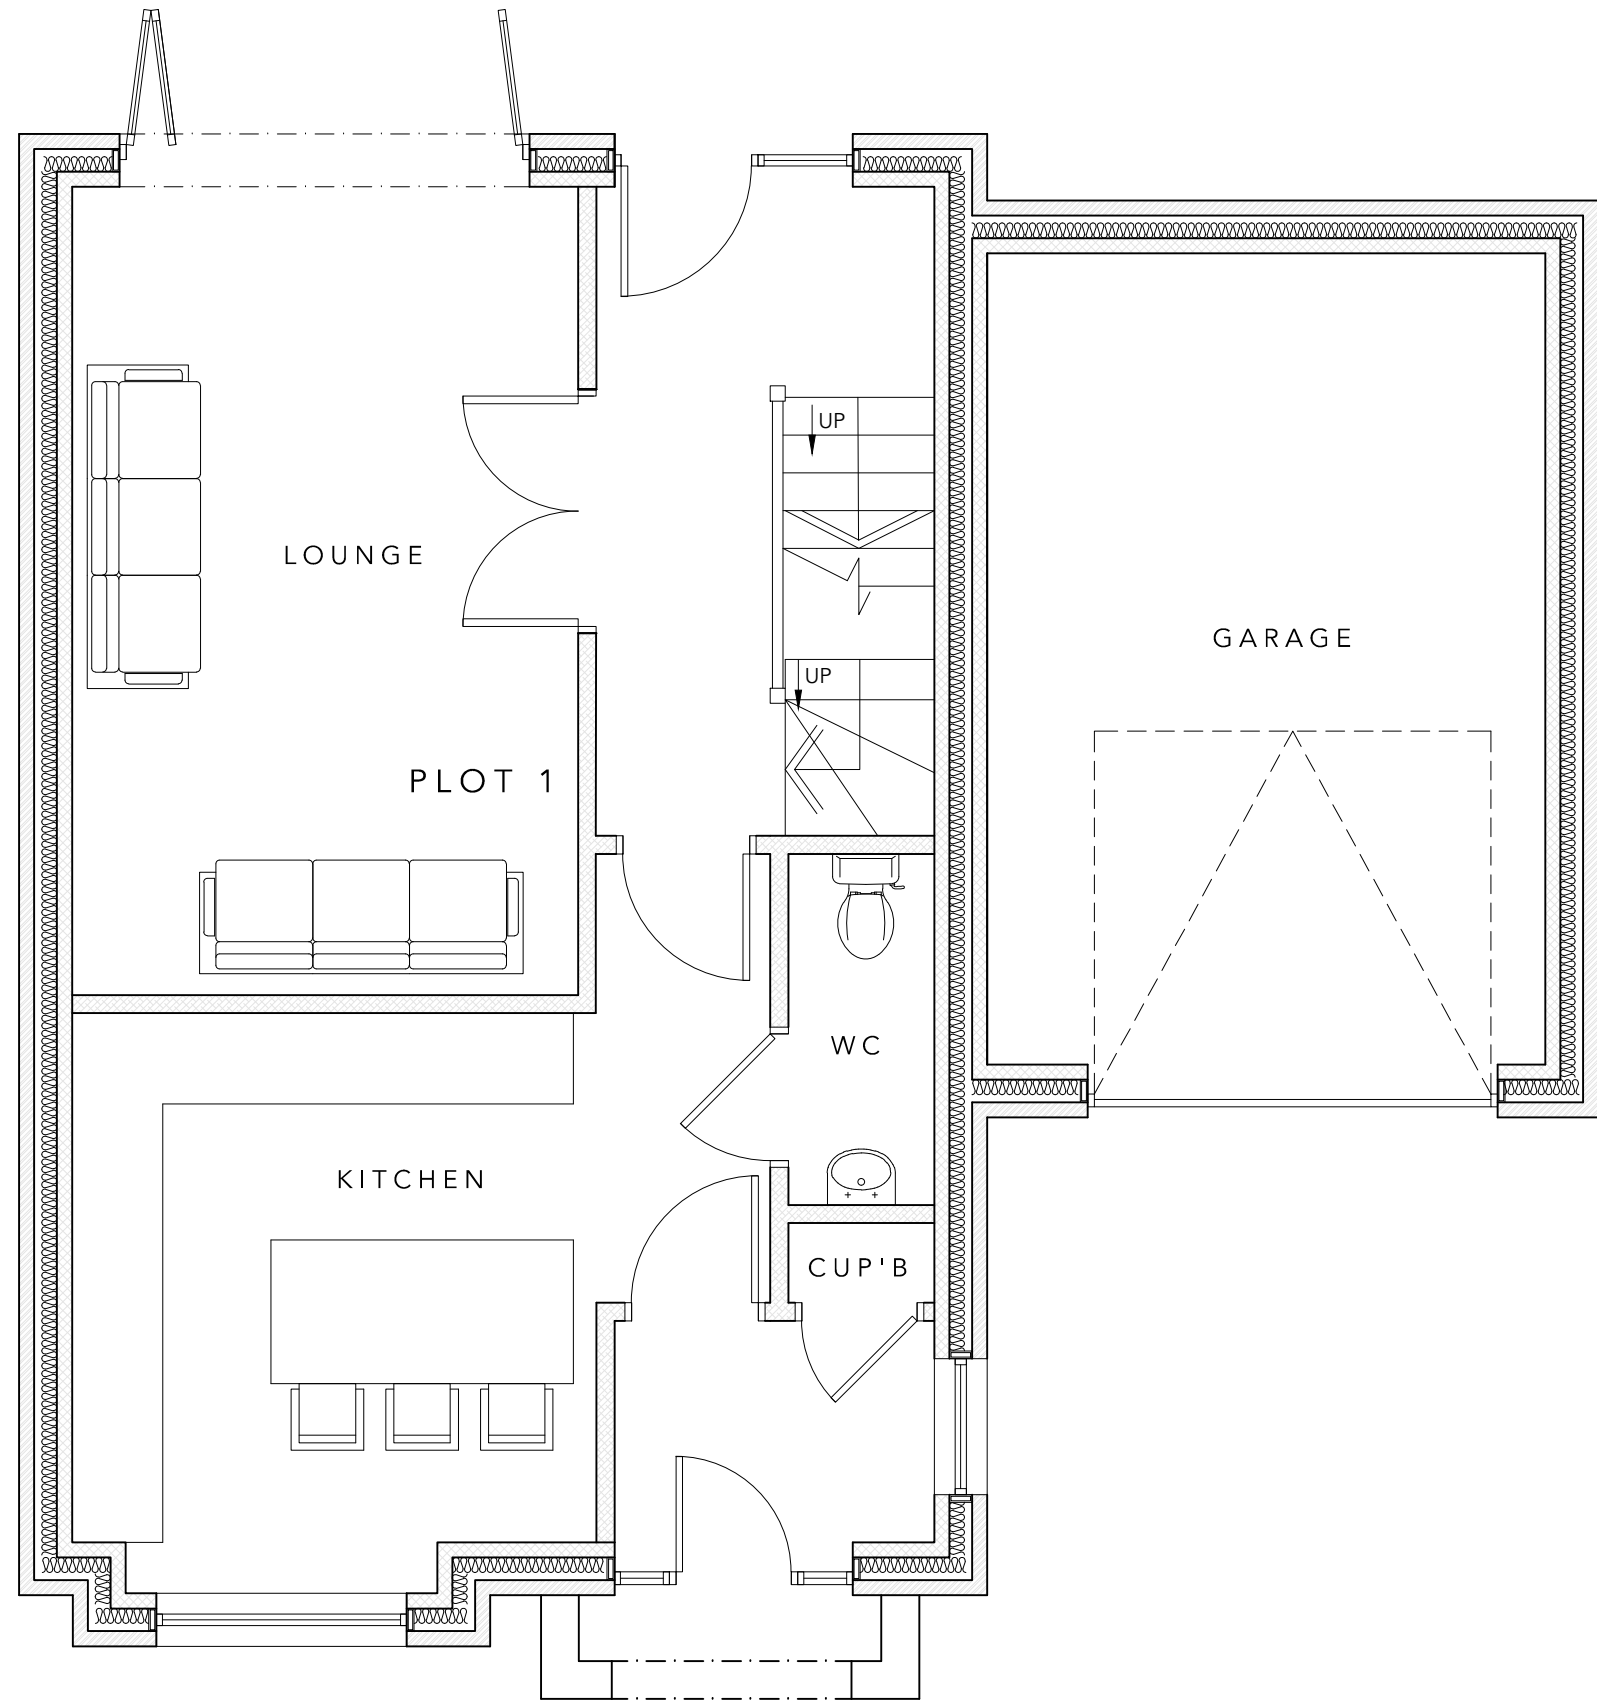
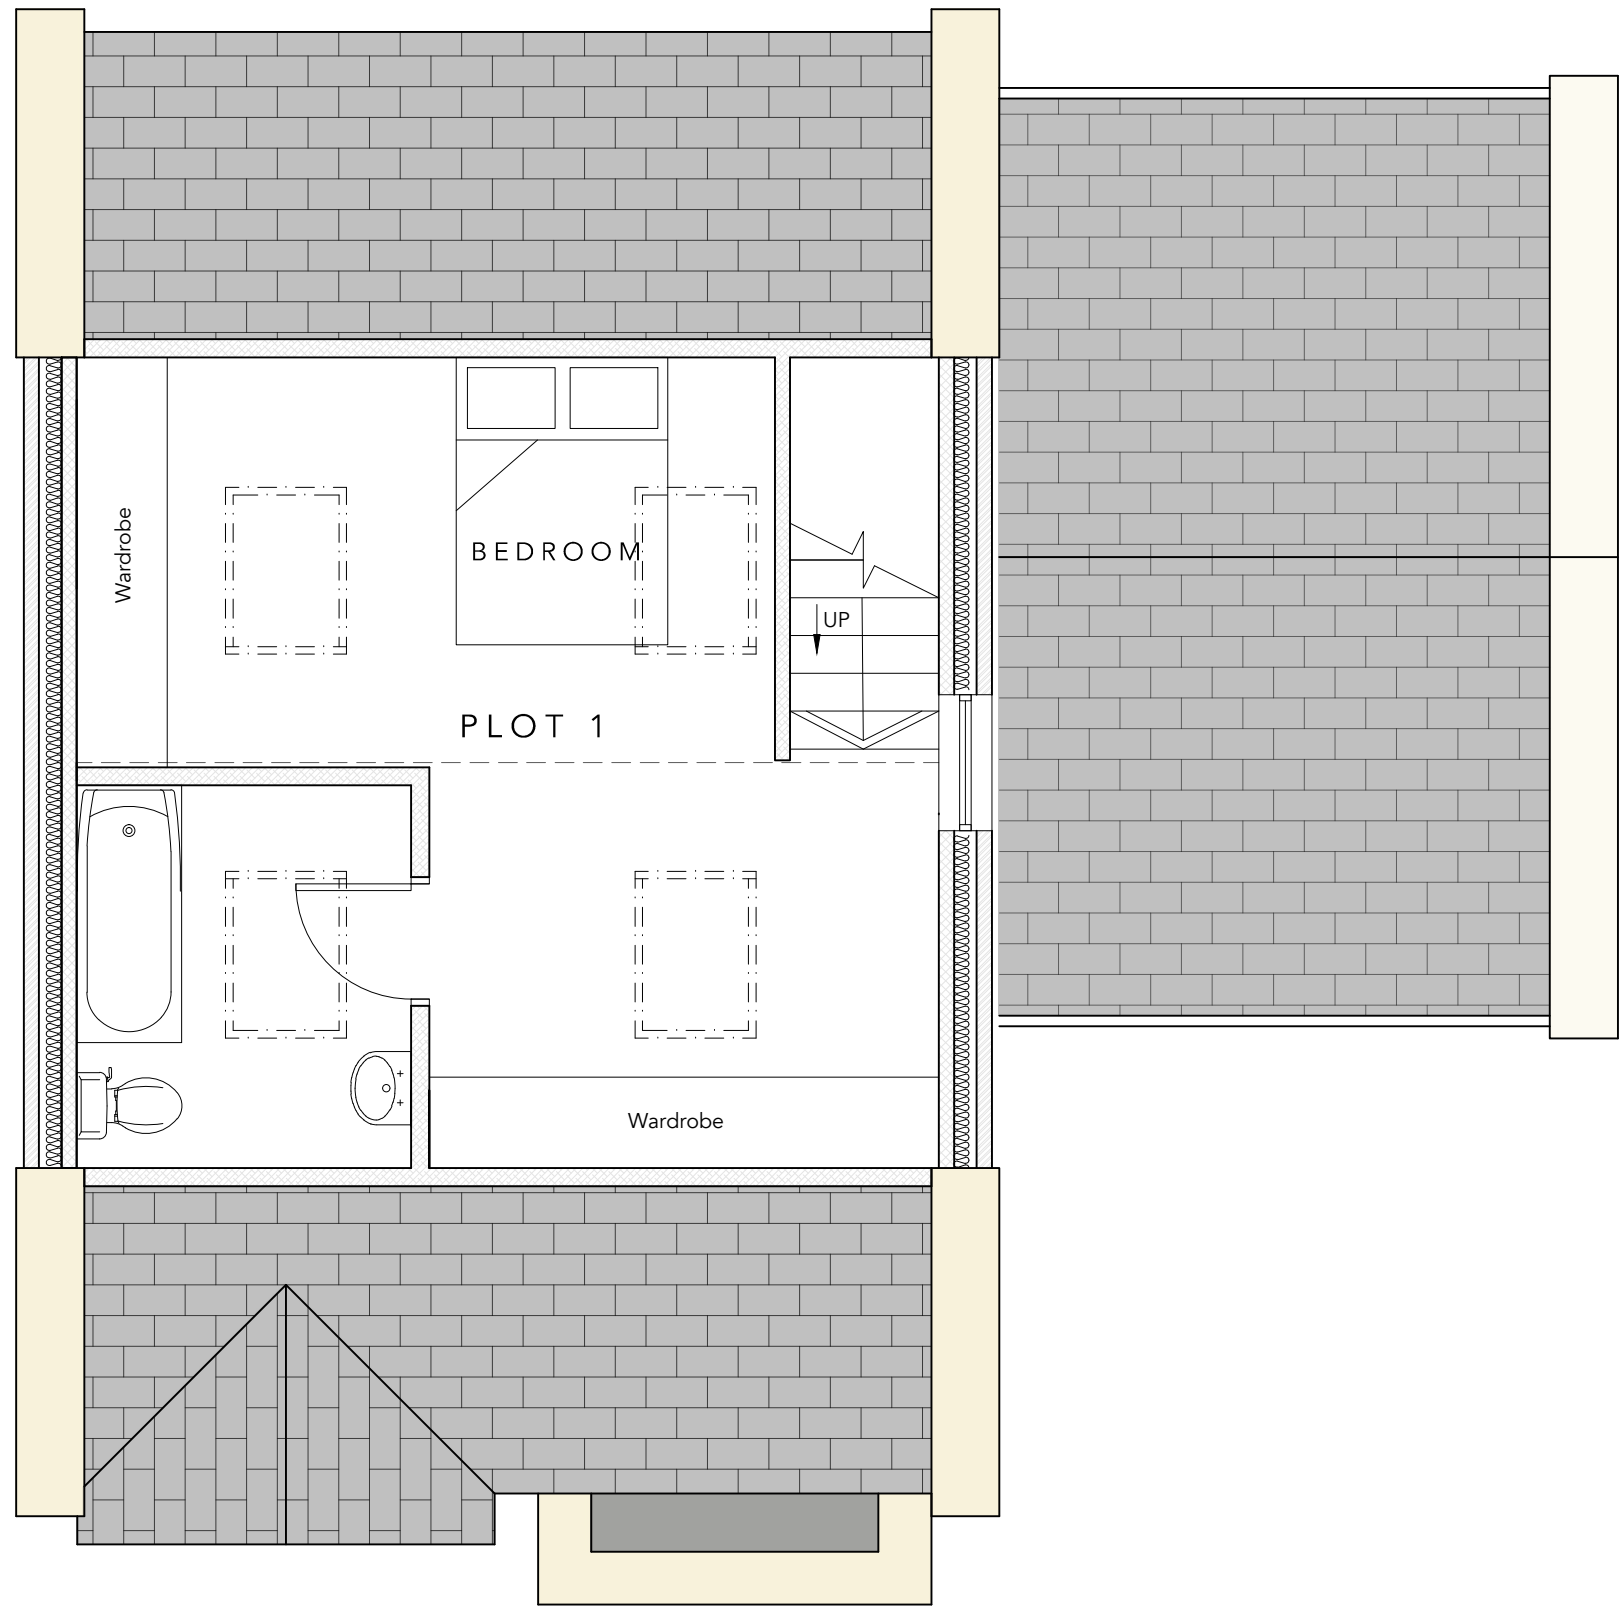


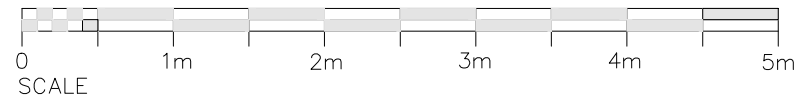



GROUND FLOOR PLAN AS PROPOSED (1:50)

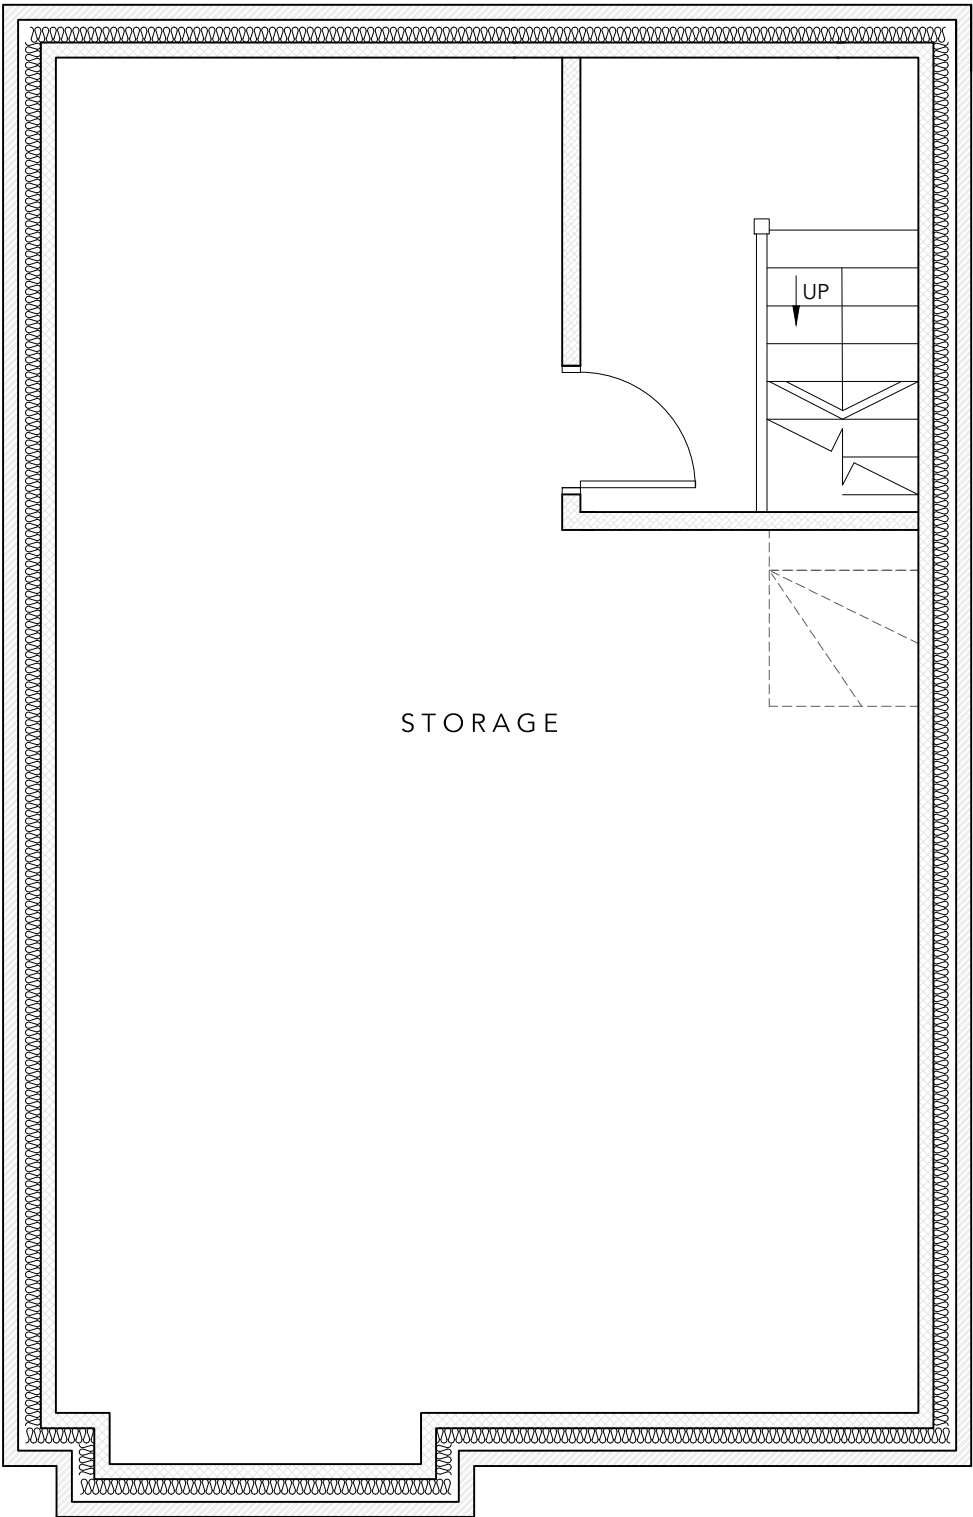



SECOND FLOOR PLAN AS PROPOSED (1:50)

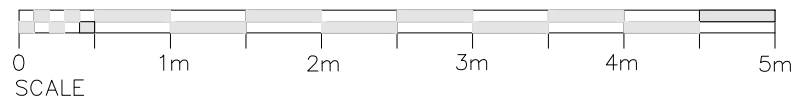


BASEMENT FLOOR PLAN AS PROPOSED (1:50)

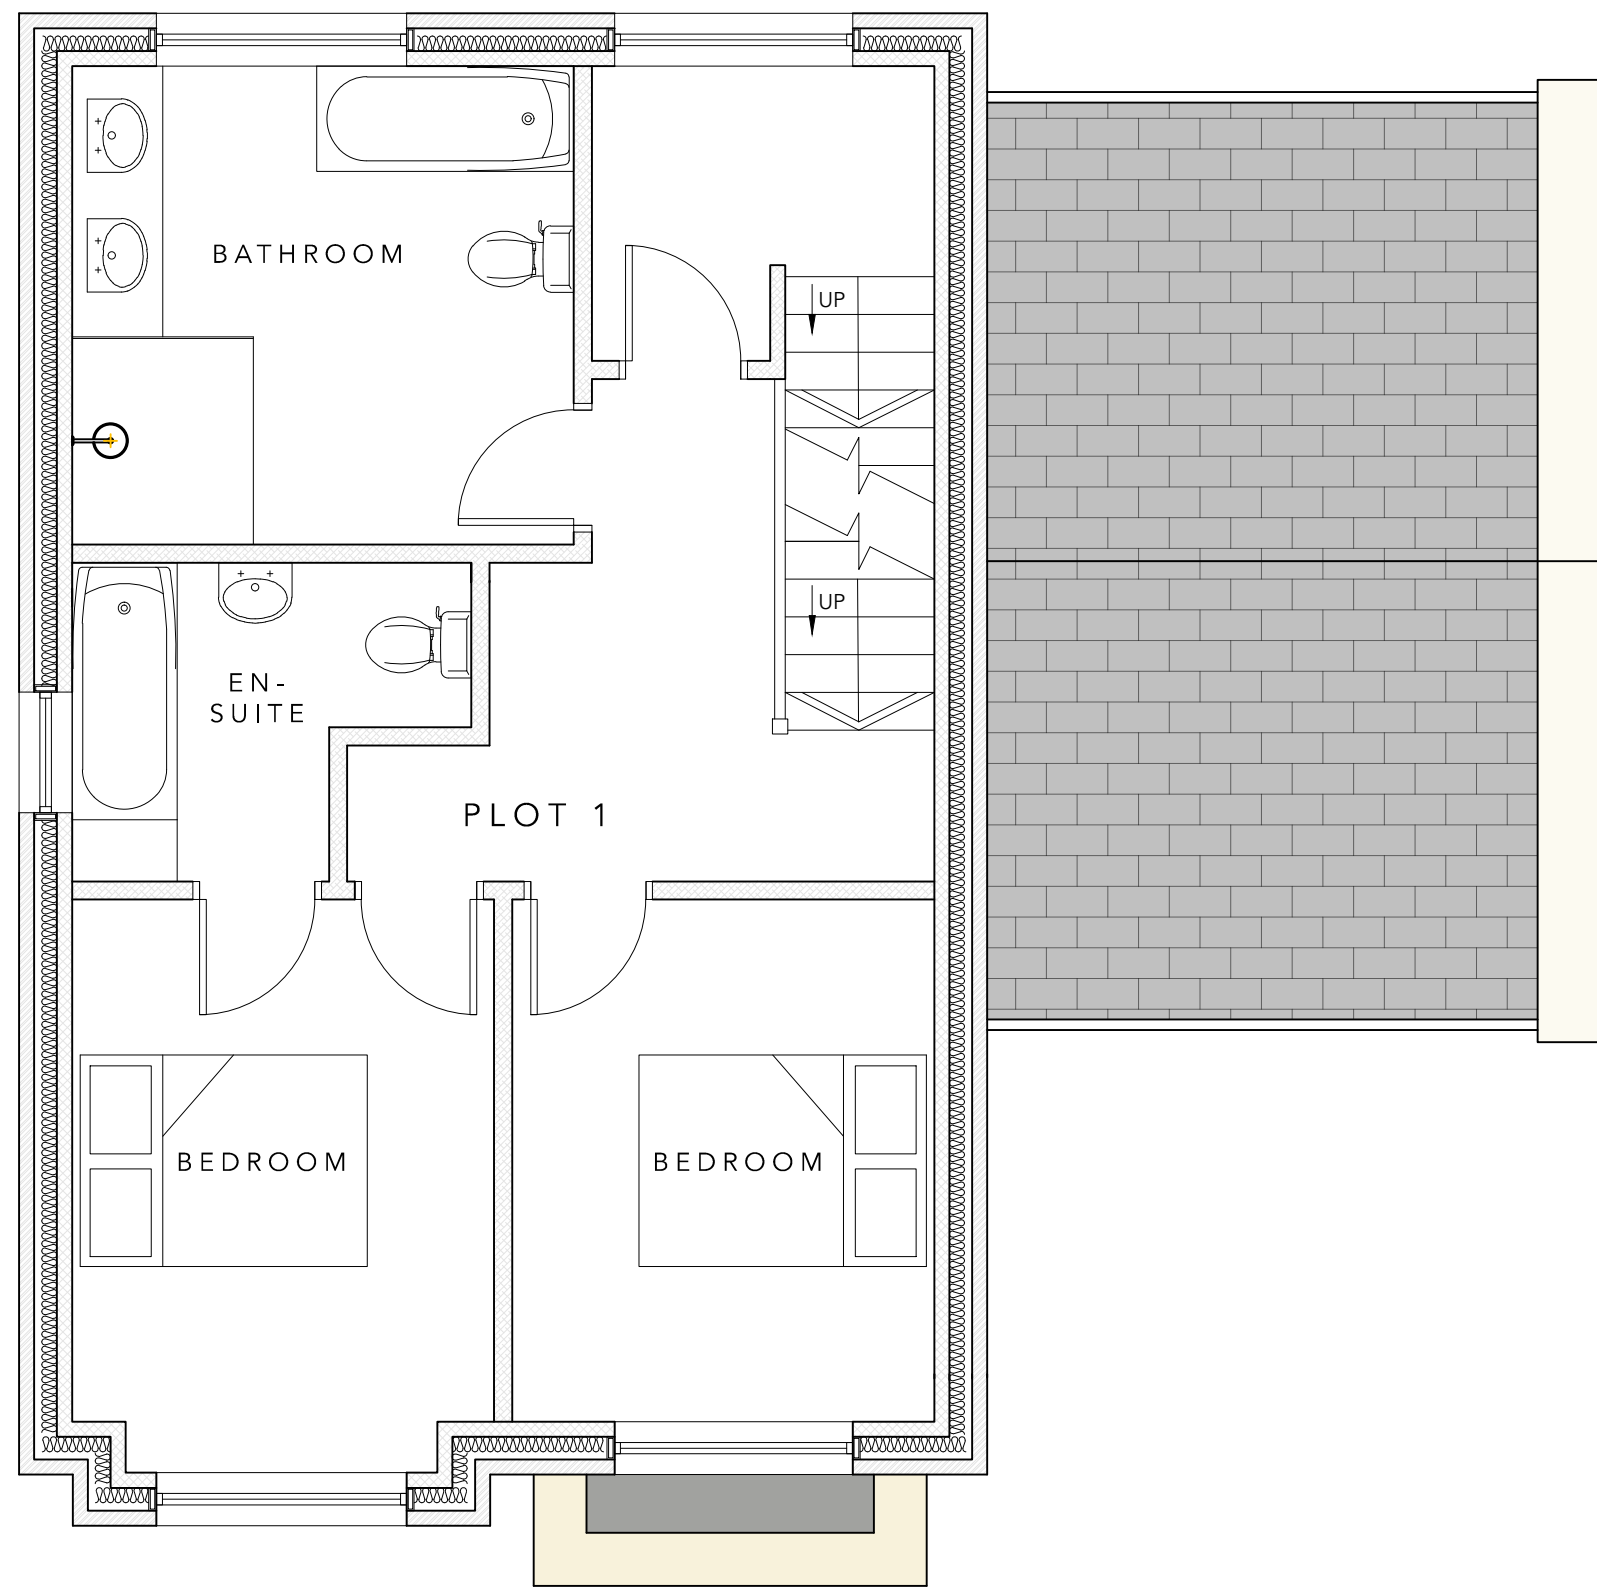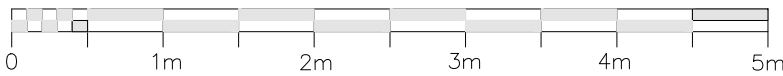

FIRST FLOOR PLAN AS PROPOSED (1:50)

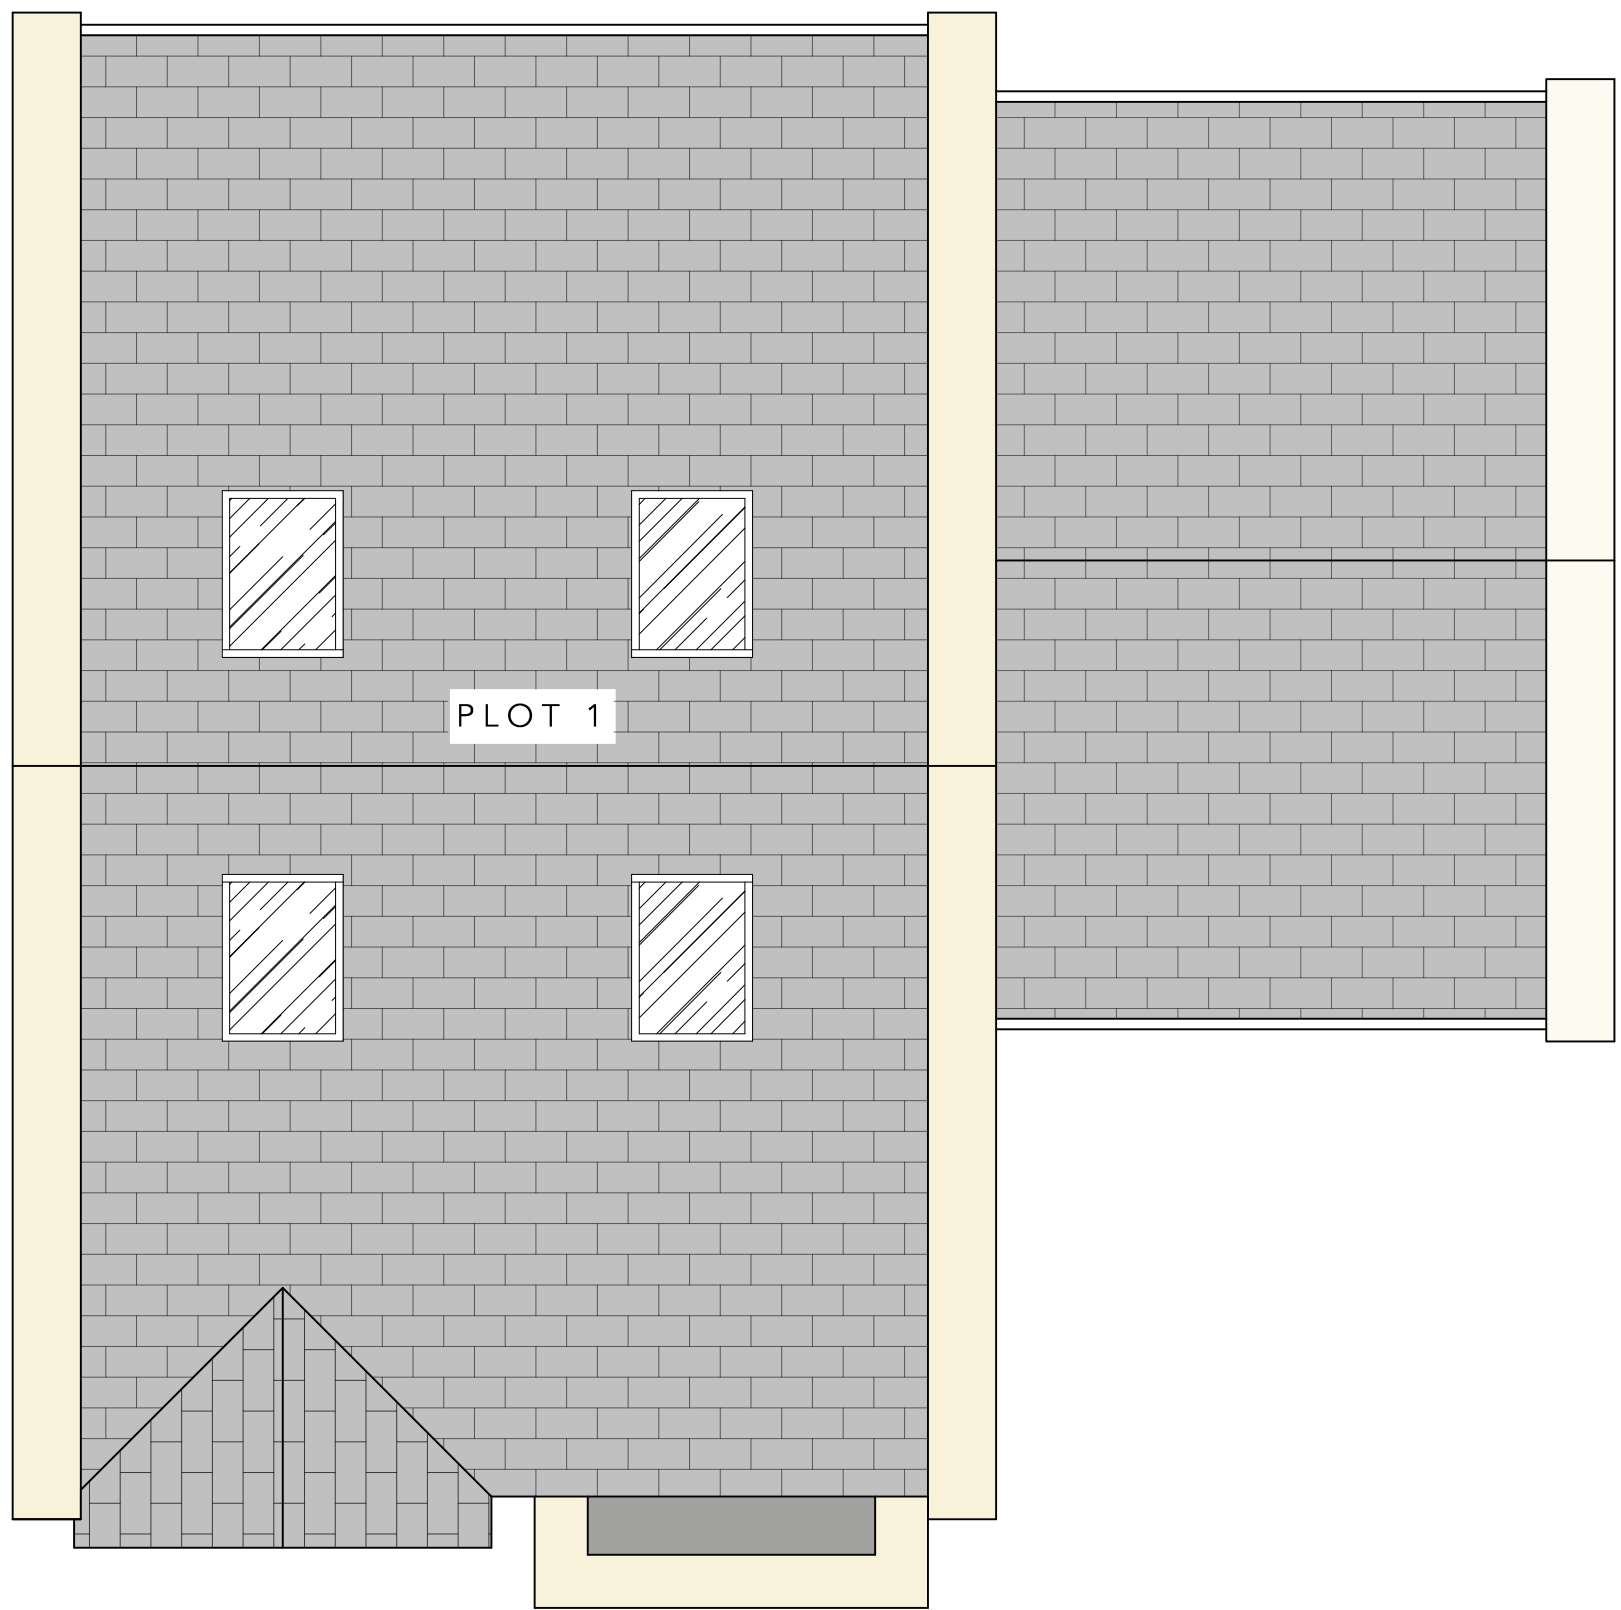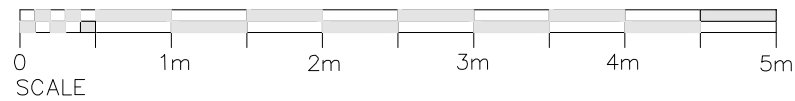

ROOF PLAN AS PROPOSED (1:50)

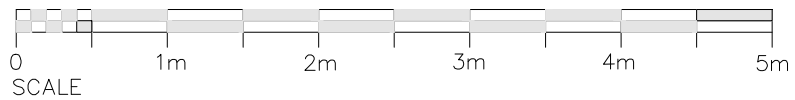

Rev	Description	By	Date
HADAS ARCHITECTURAL ARCHITECTURAL DESIGN			
769 Rochdale Road, Slattocs, Middleton, Manchester M24 2RA			
(HILLBANK STREET) Land Adjacent to Rochdale Road, Slattocs, Middleton M24 2RA PLOT 1 PLANS AS PROPOSED			
DRAWN	JW	DATE	10-12-24
SCALE	1:50	REV.	—
	@A1		2501- 305