



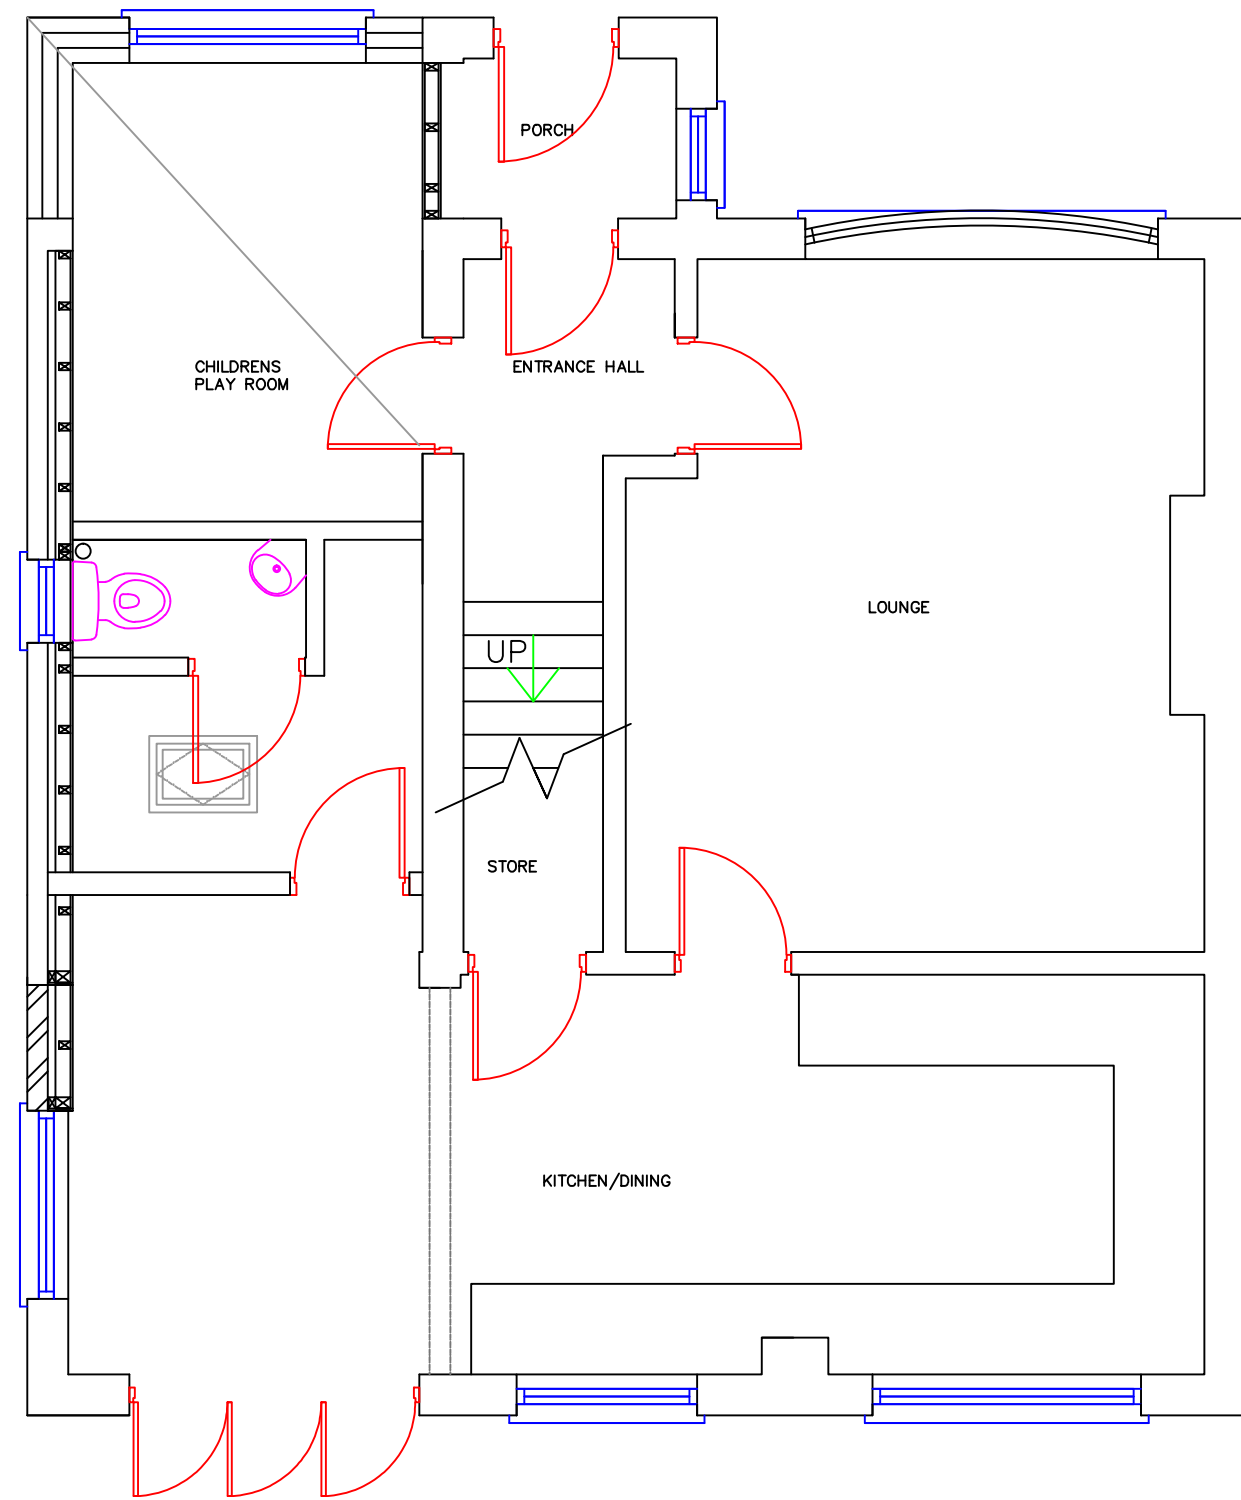


PROPOSED REAR ELEVATION 1:50

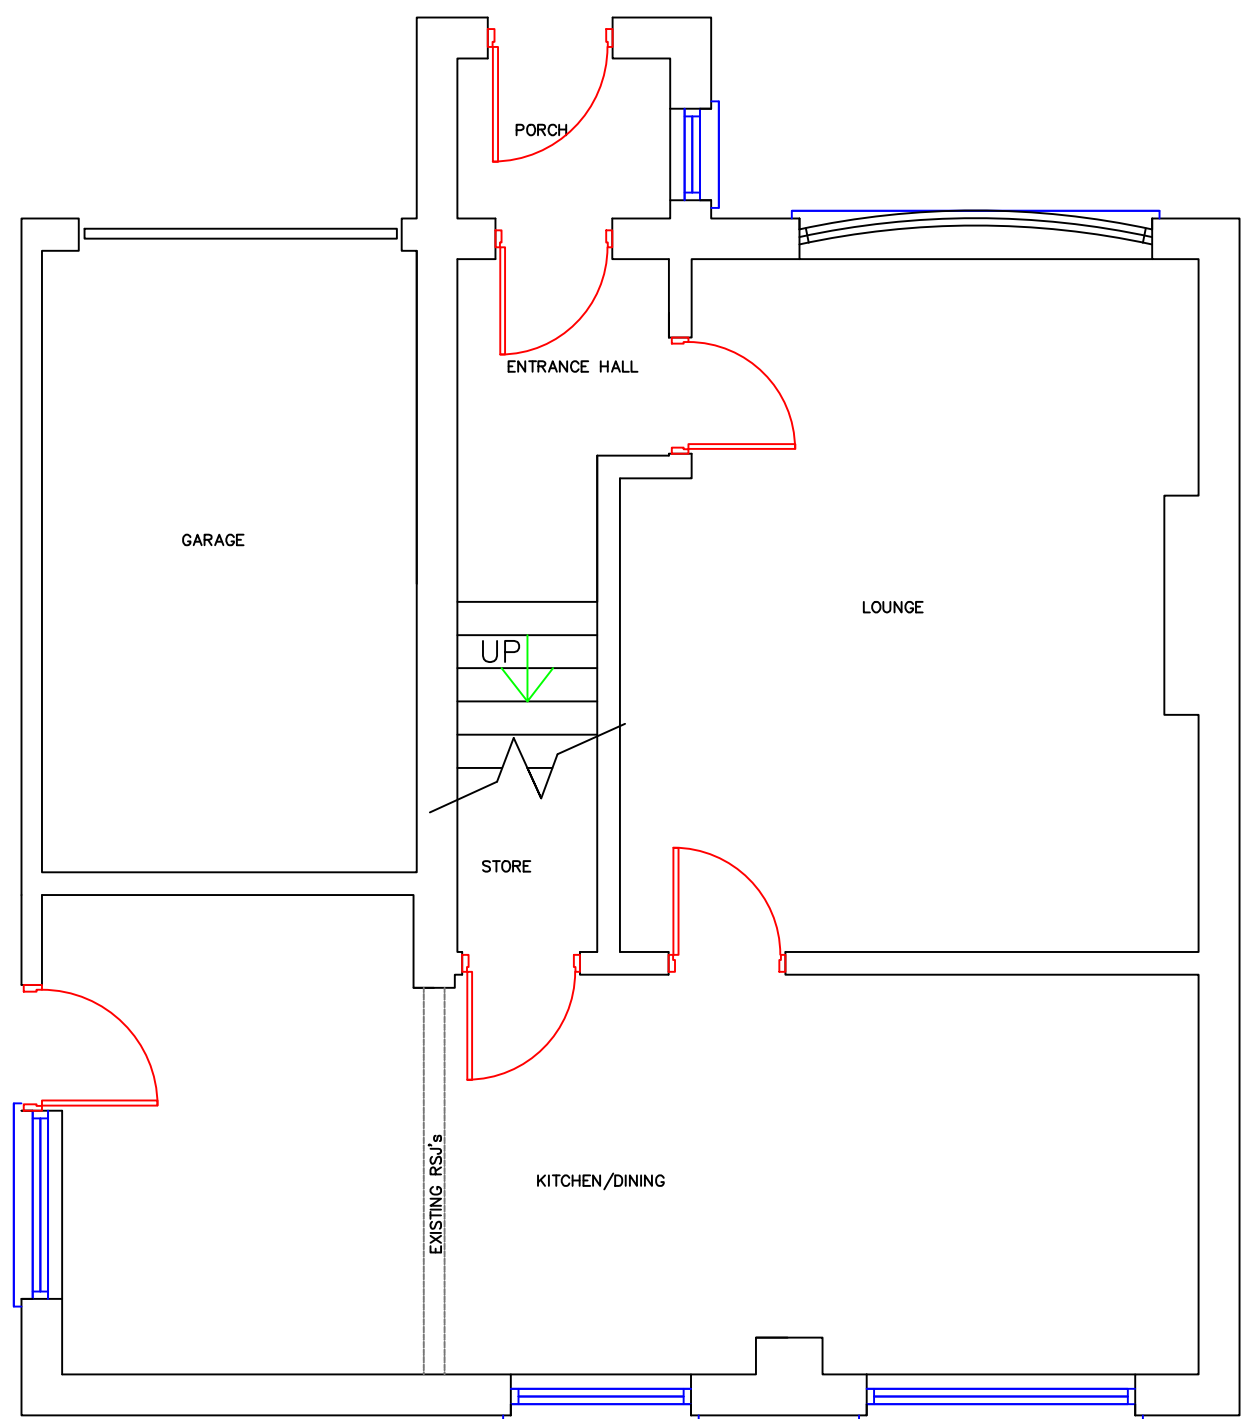


EXISTING REAR ELEVATION 1:50



LOCATION PLAN 1:1250

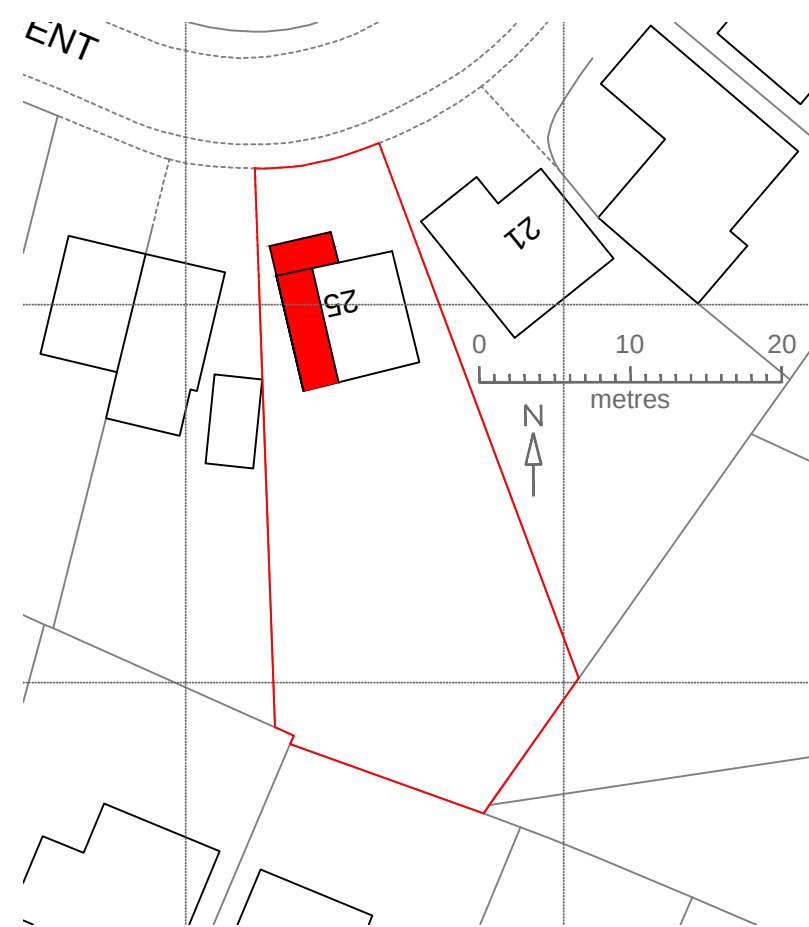

BLOCK PLAN 1:500

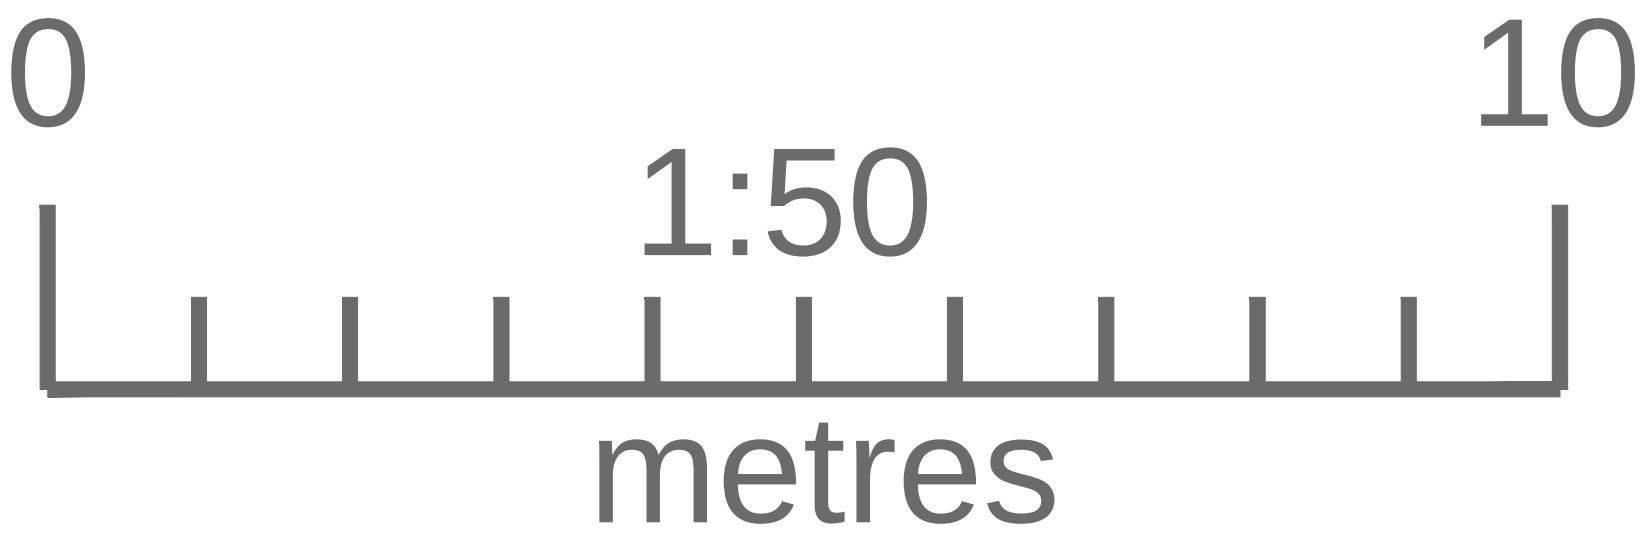

SCALE BAR

General Notes

No.	Revision/Issue	Date
-----	----------------	------

Firm Name

AMS SURVEYS

SCHEME

SINGLE STOREY EXTENSION
TO PART FRONT&SIDE WITH
NEWPITCHED ROOF TO FRONT
&SIDE

Project Name and Address

25 WORDSWORTH CRESCENT
LITTLEBOROUGH
OL15 0RB

Project	470327	Sheet 2
Date	DEC 23	
Scale	1:50,1:1250, 1:500	