




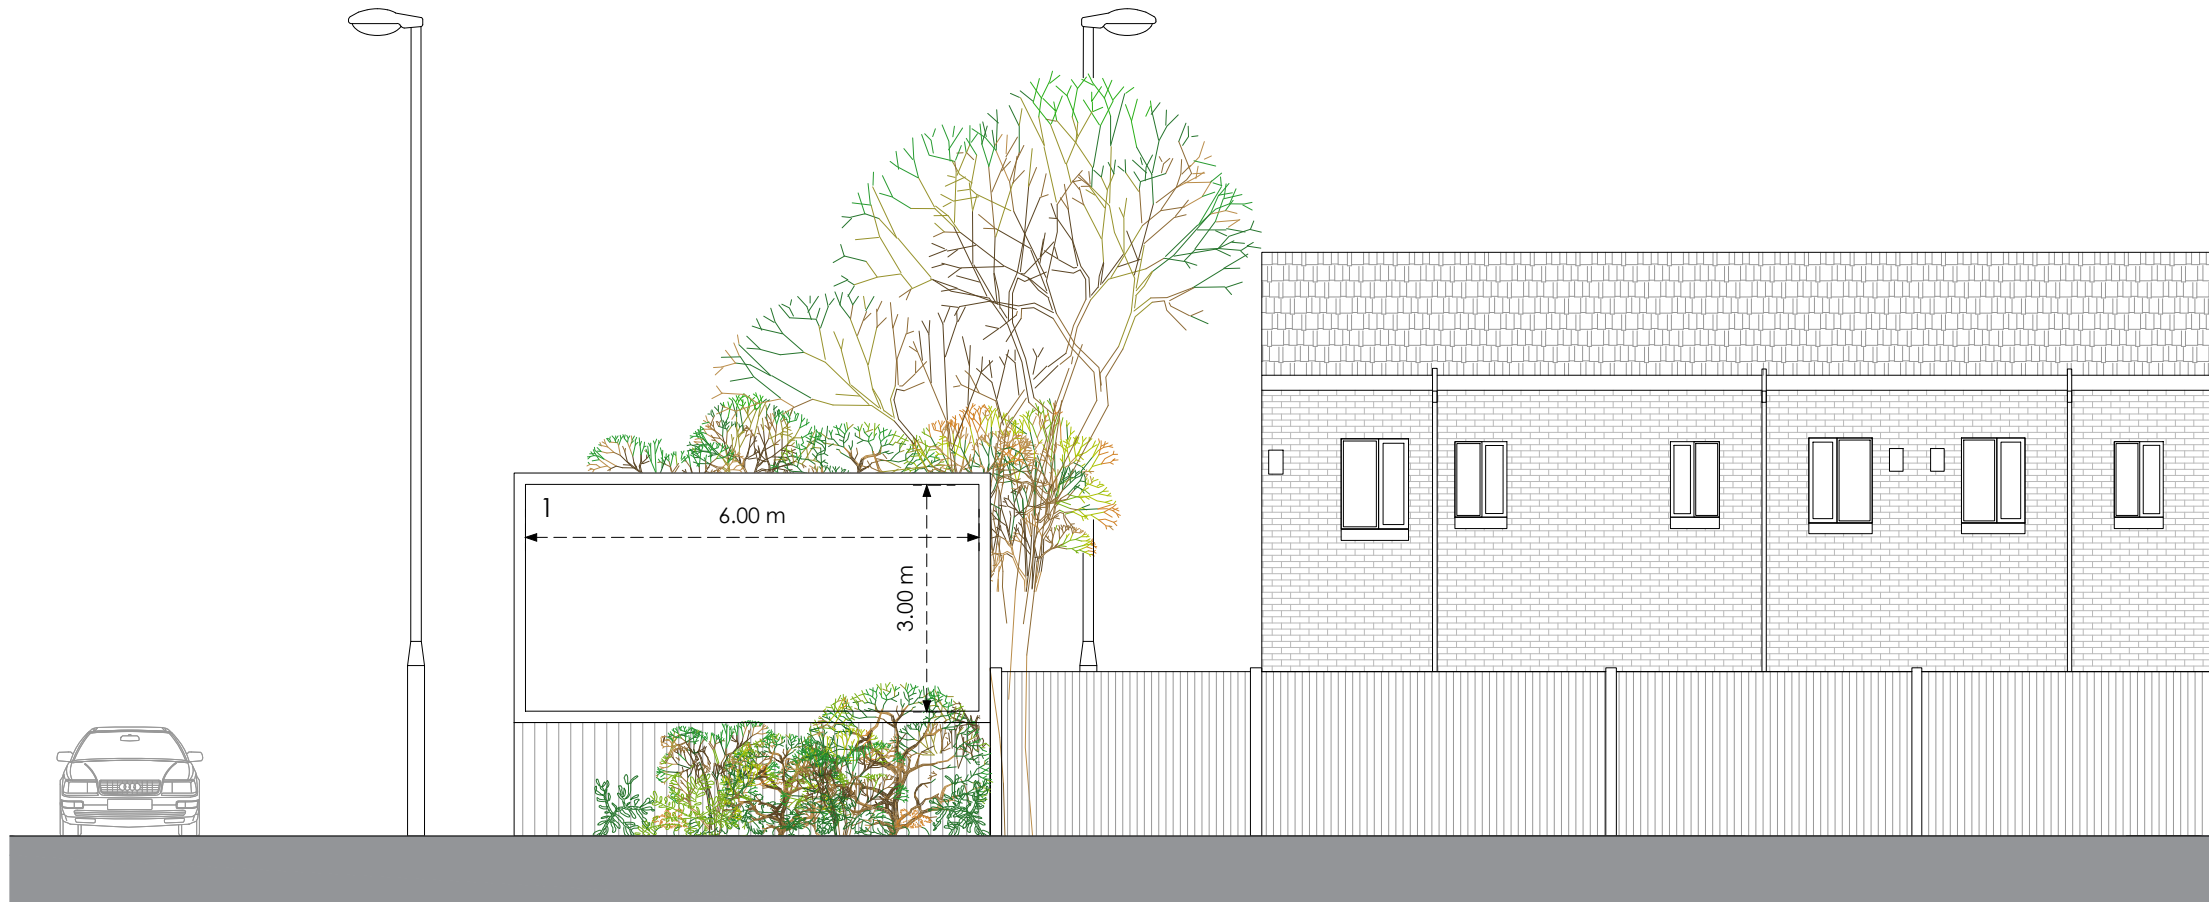


Front

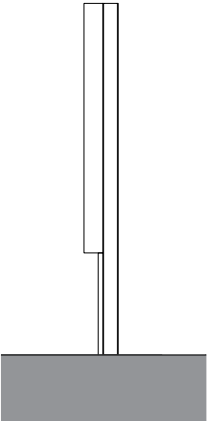

Side
Existing

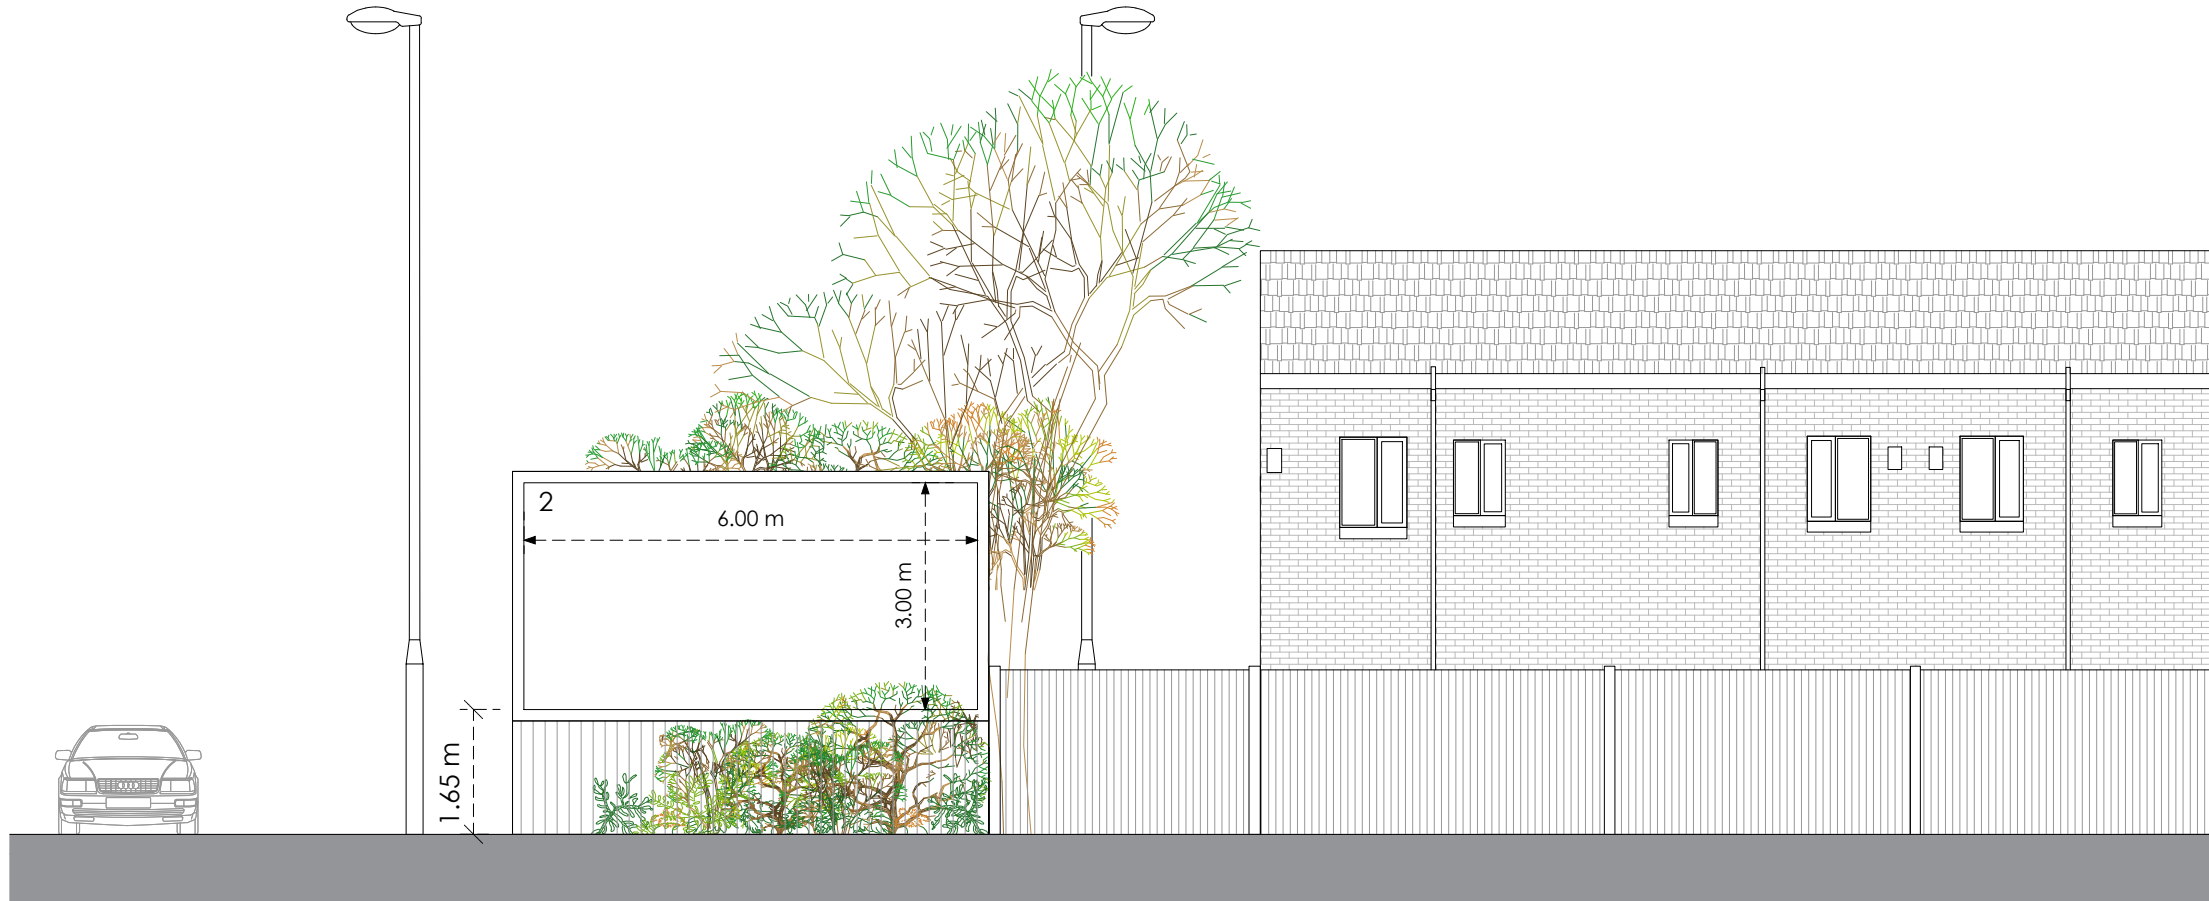

Front

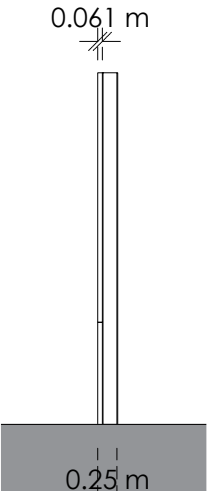

Side
Proposed

Title
Existing and Proposed Elevations

Address
Halifax Road, Rochdale, O12 9AA

Client

Job No.
11667

Issued
26/04/24

Scale
1:100 @ A3

- Key**
- 1. Existing Advertising Panels to be Removed
 - 2. Proposed Digital Display

All information is to be checked on site for accuracy and fit. Only drawings with WD status with the most recent revision are to be used for construction.