




- Assessment Boundary 100924
- GCN Absent in 2022
- Not Surveyed in 2022
- GCN Present in 2022
- ★ Ponds Subject to eDNA in 2024



Project	Northern Gateway (JPA1.1)
Drawing Title	Great Crested Newt Plan (inc. third party Highways Data)
Scale	As Shown (Approximate)
Drawing No.	Figure 10.5
Date	October 2024
Checked	

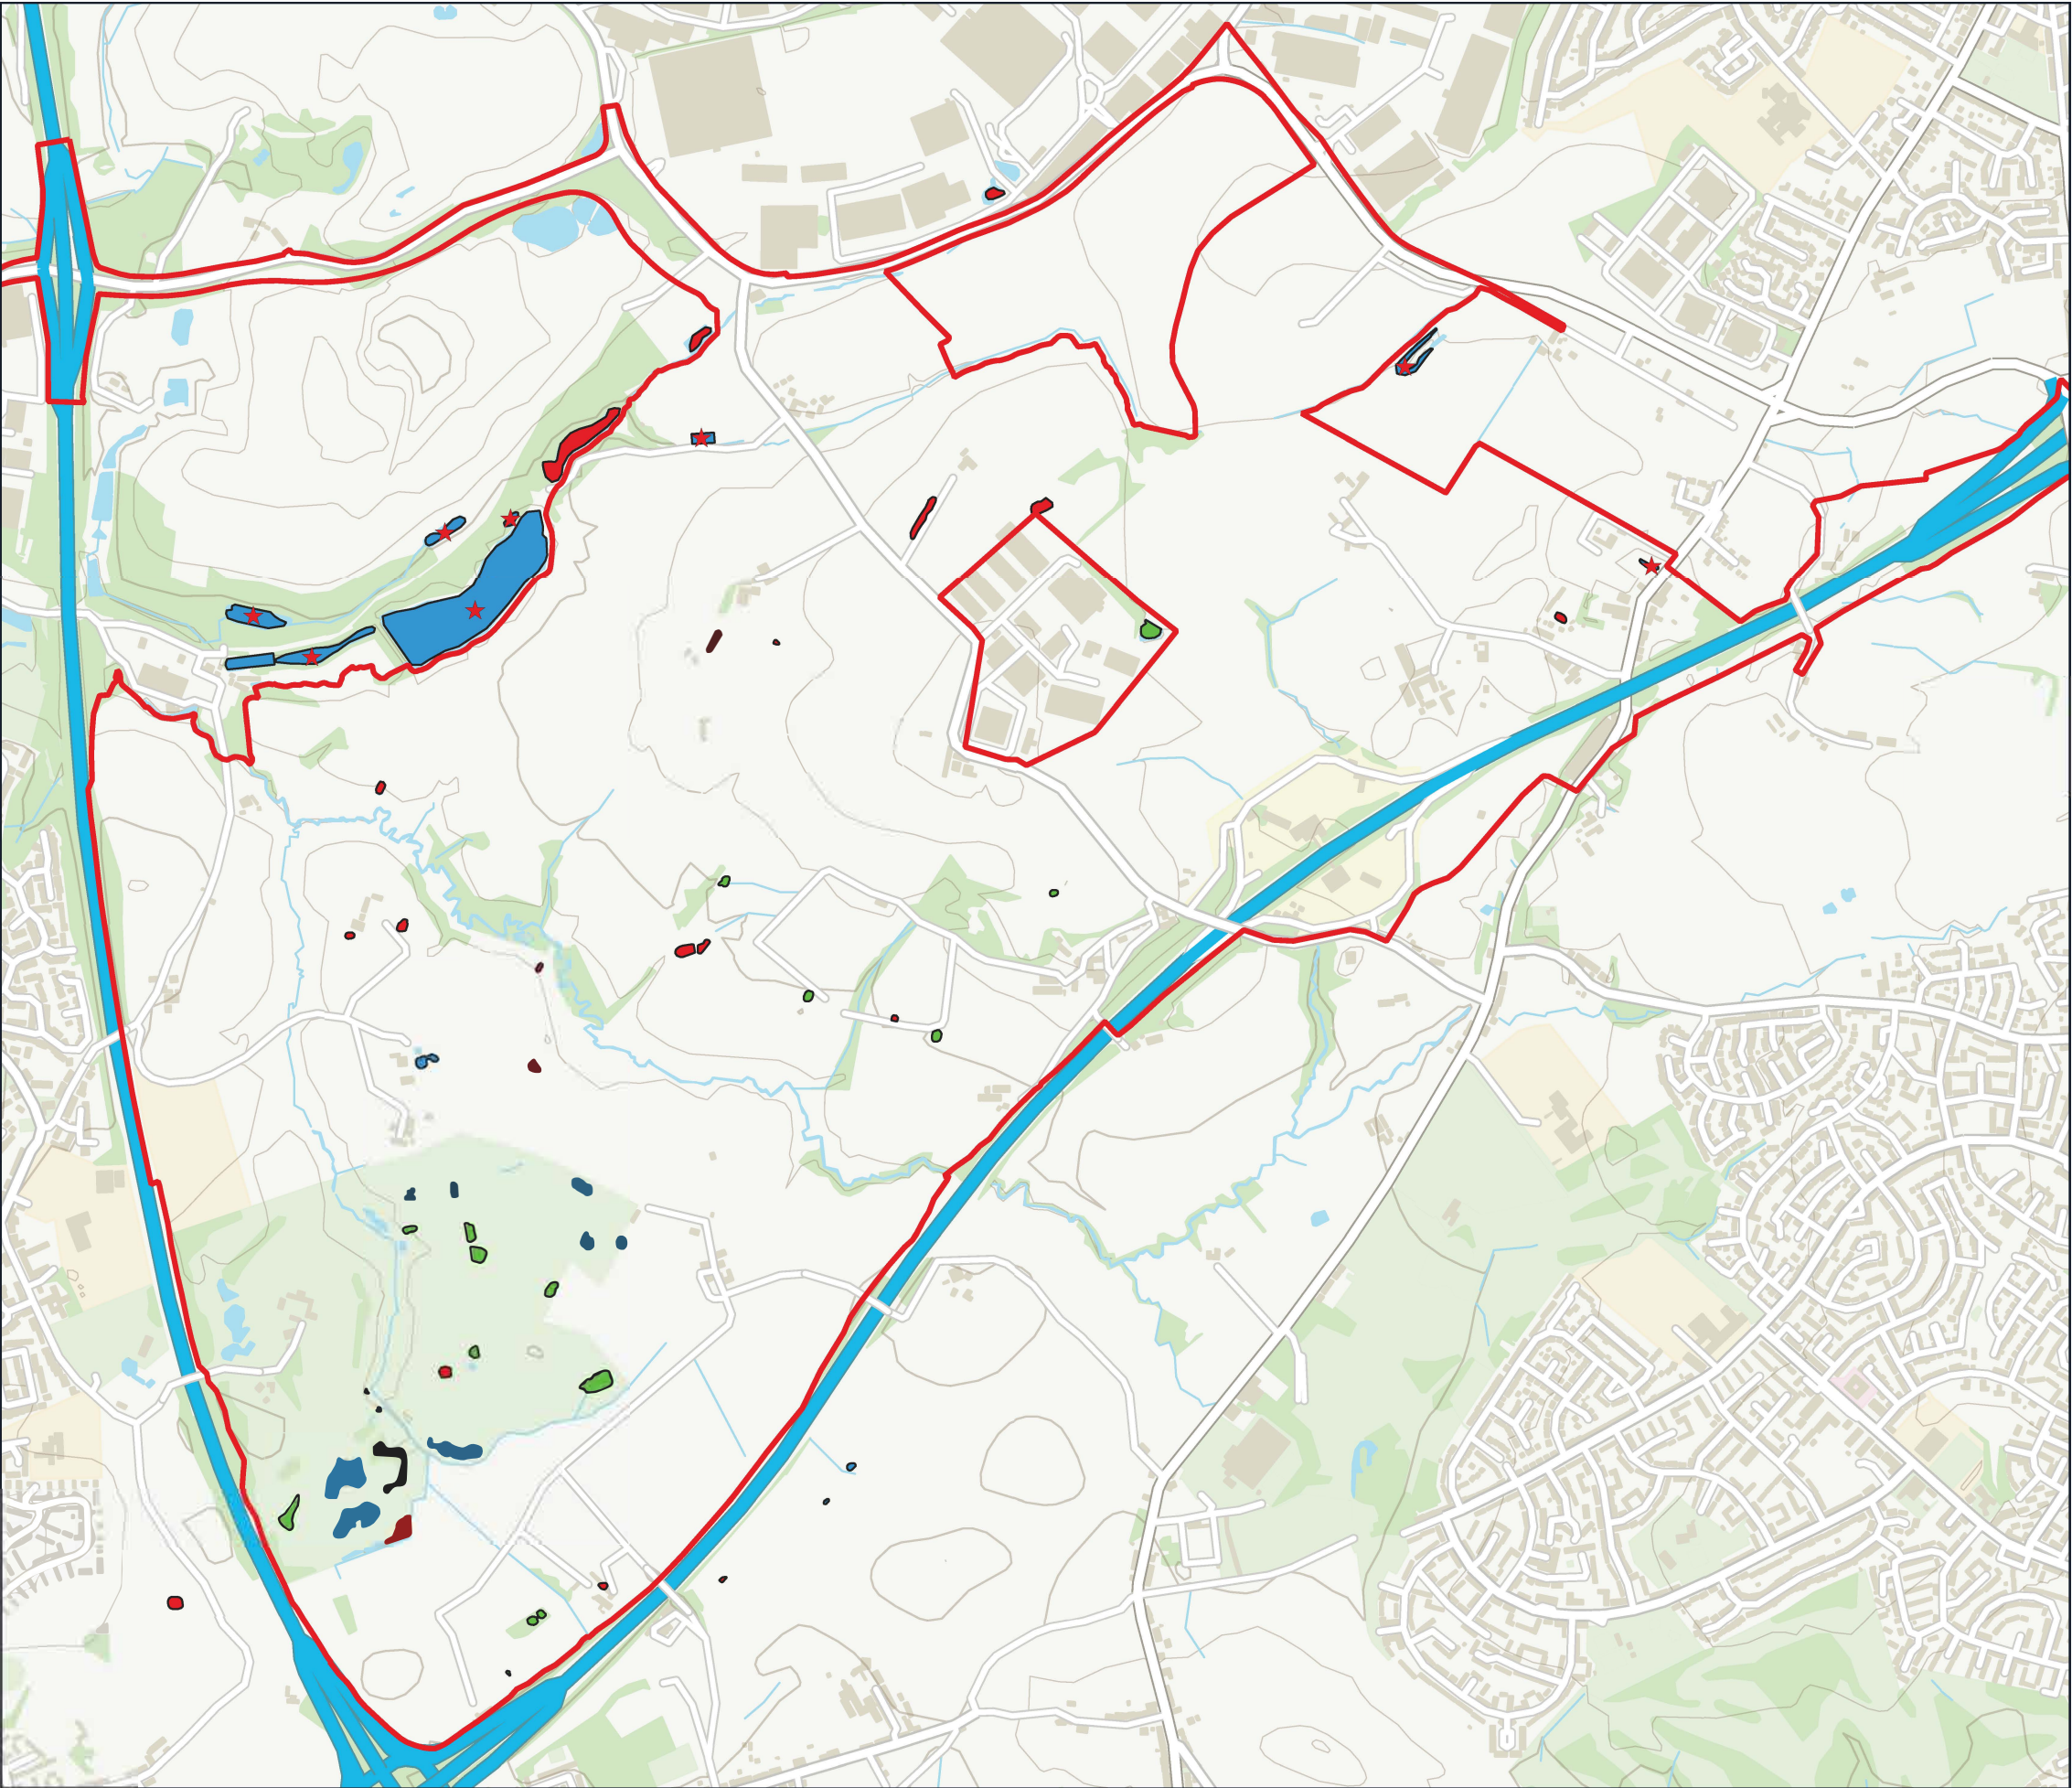

3 Jordan Street, Deansgate, Manchester, M15 4PY
T: 0161 256 8367 E: info@tylergrange.co.uk W: www.tylergrange.co.uk