




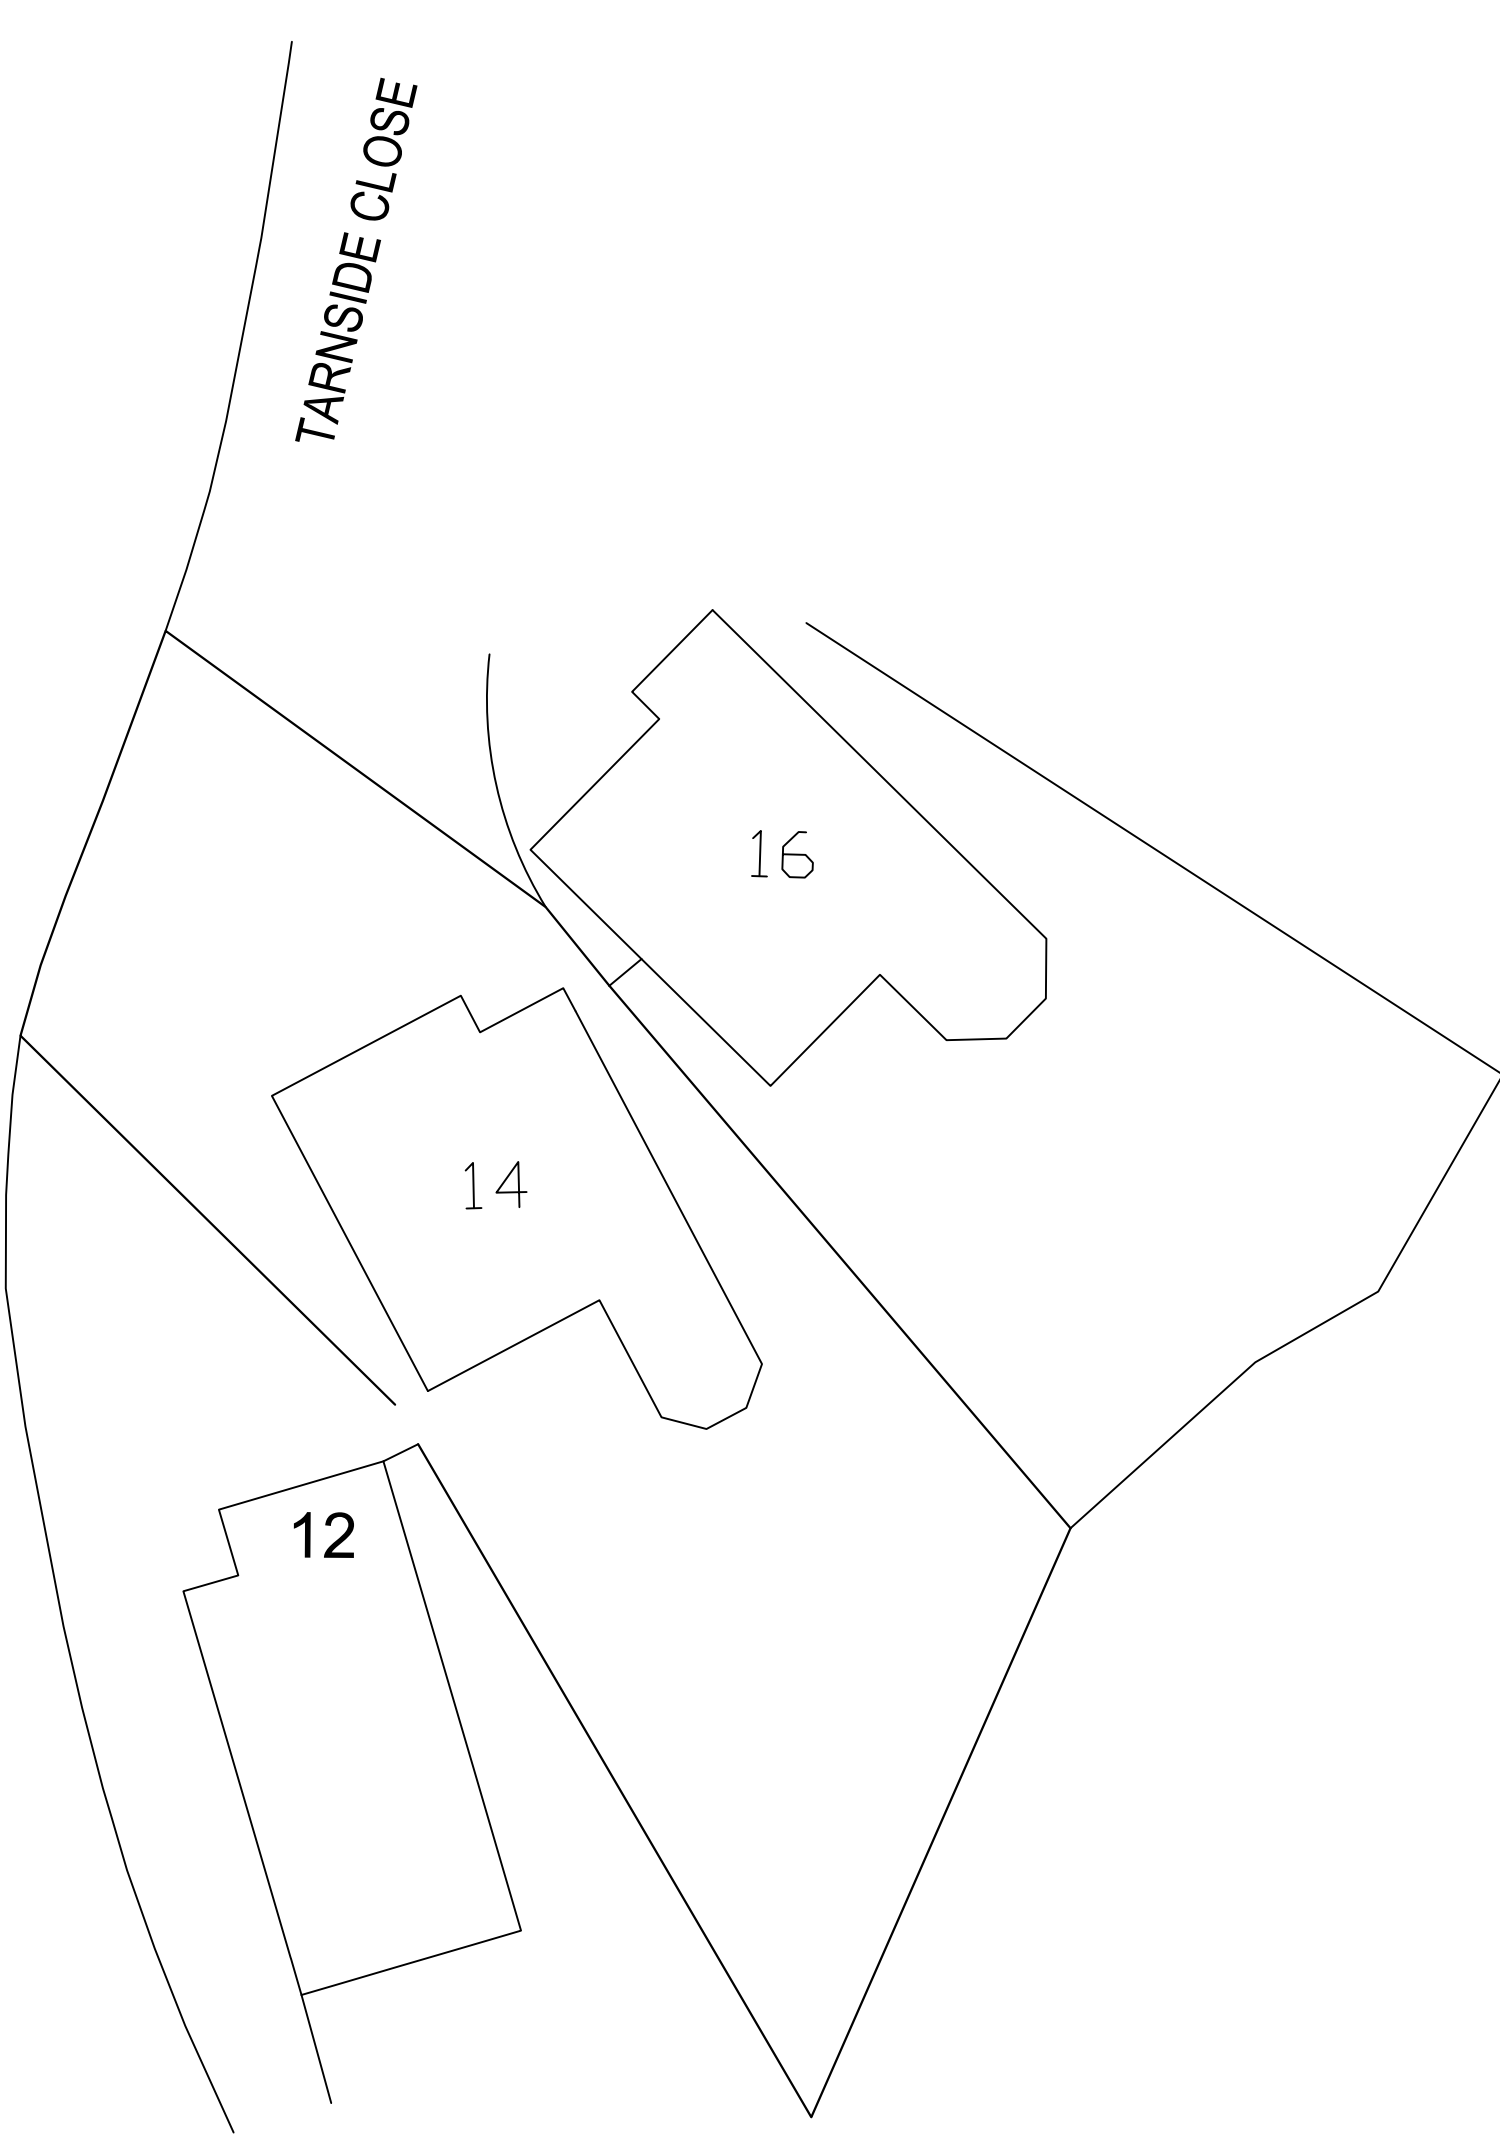

EXISTING BLOCK PLAN

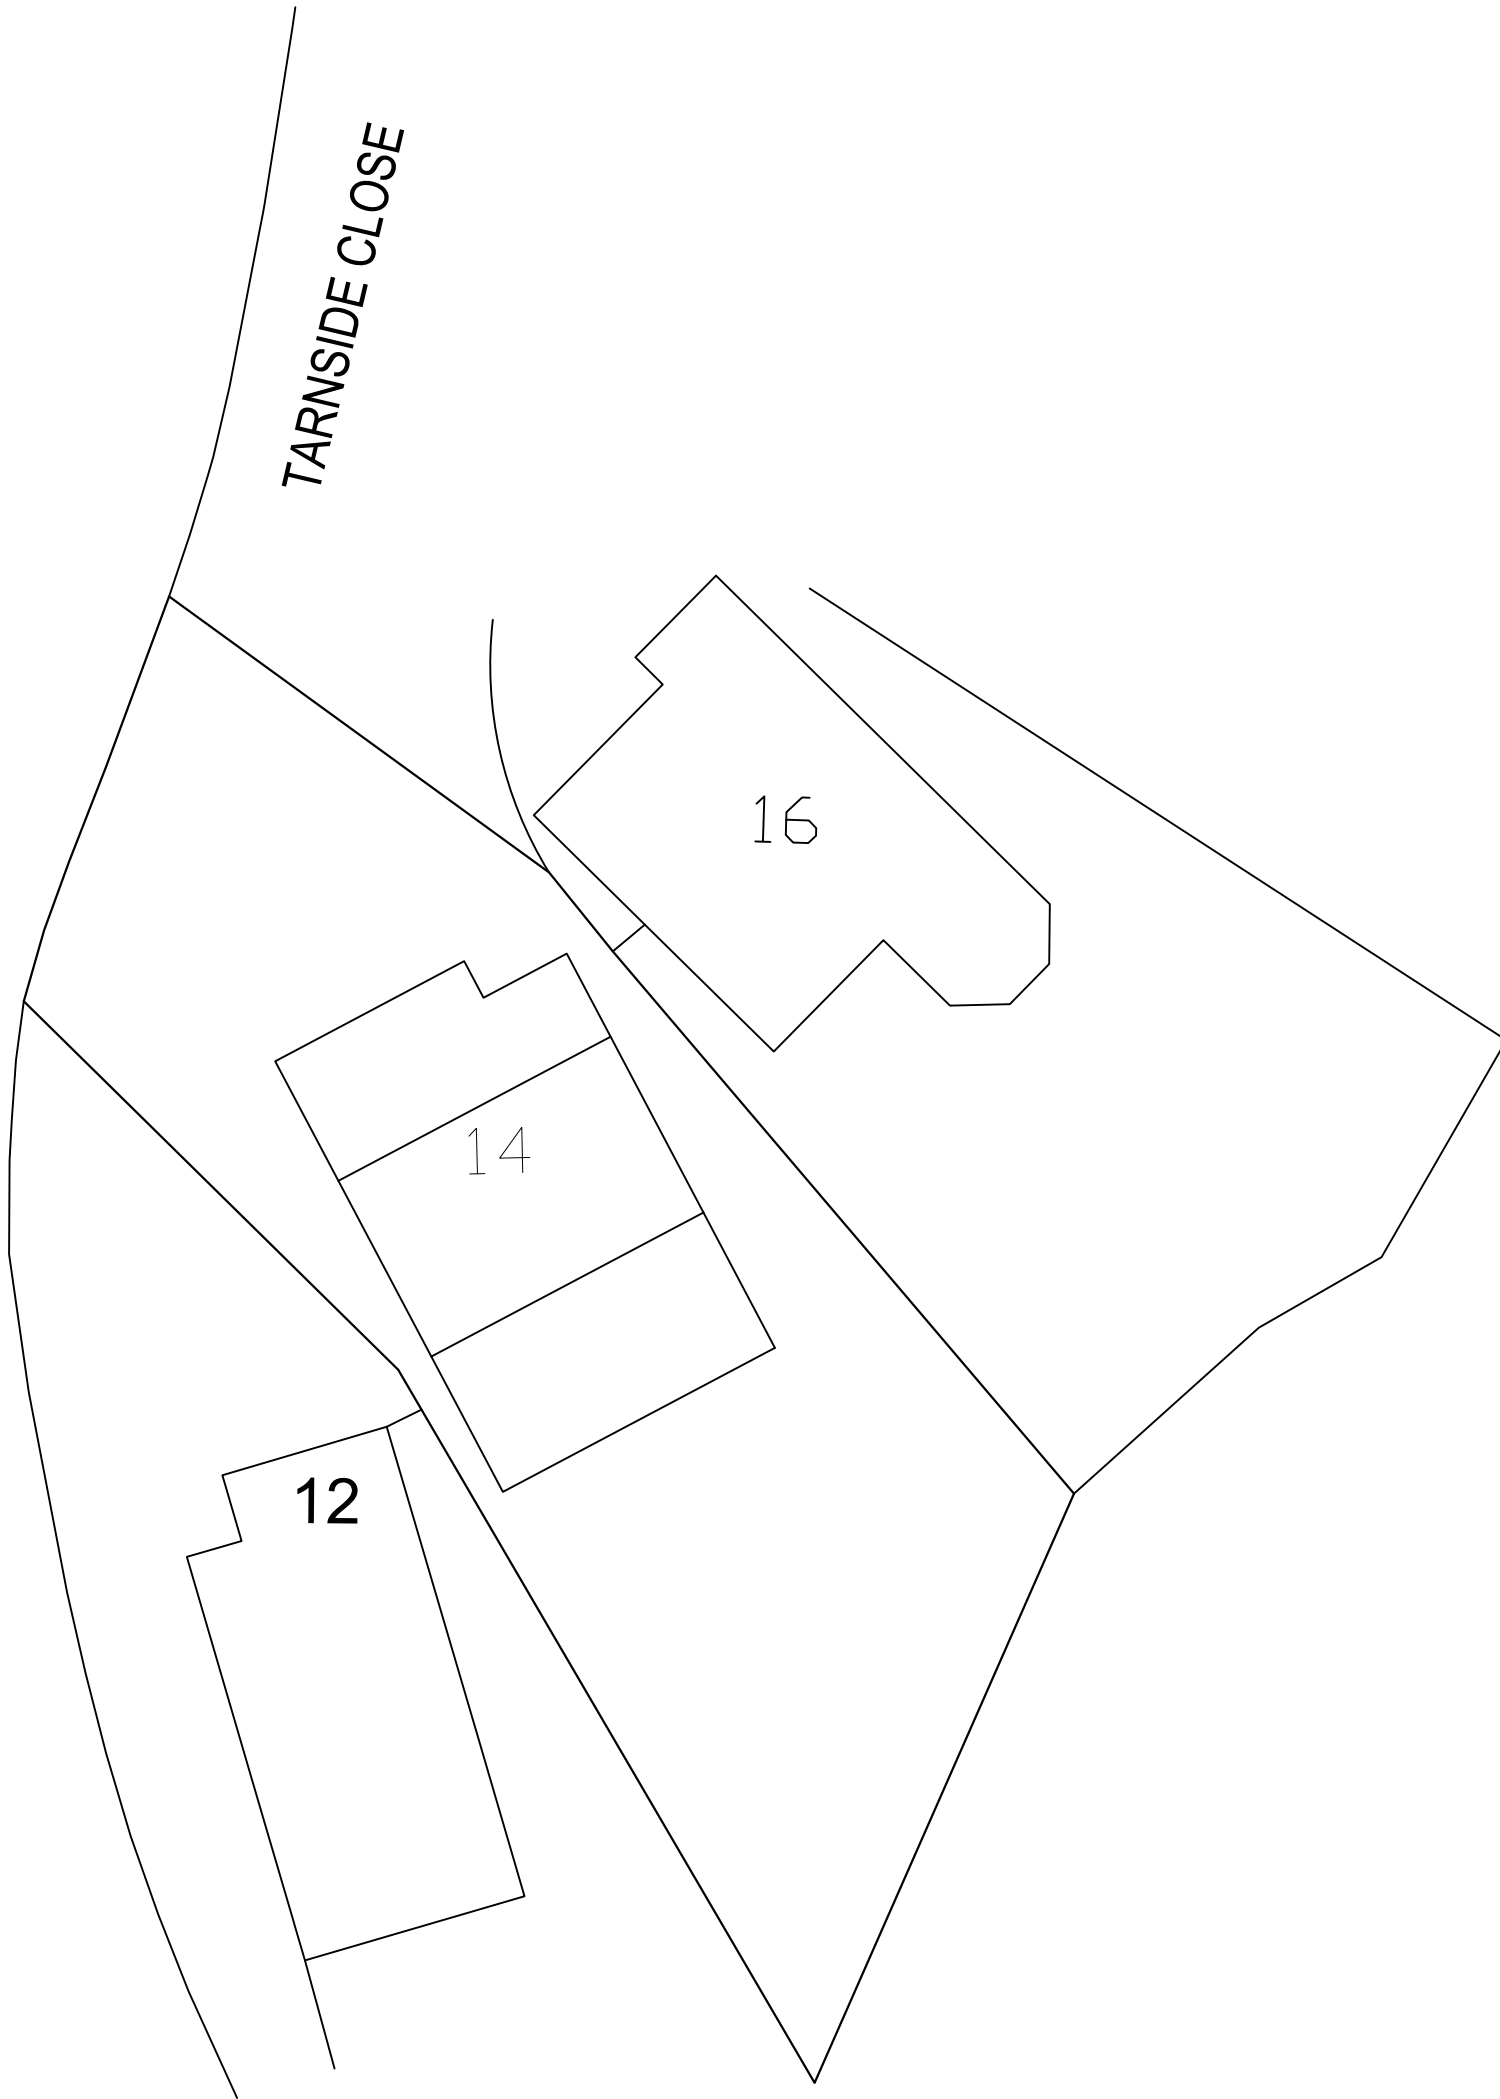

PROPOSED BLOCK PLAN

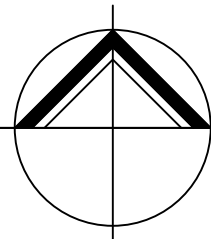

**NORTHERN
DESIGN**

(OLDHAM)
CHARTERED ARCHITECTS

NORTHERN DESIGN
17 STATION LANE
GROTTON
OLDHAM
OL4 5QY

TELEPHONE : 07753 859616

CLIENT

MR M SOUMELIDIS

PROJECT

PROPOSED EXTENSIONS AT
ALTERATIONS
14 TARNSIDE CLOSE SMALLBRIDGE

DRAWING TITLE

PROPOSED AND EXISTING BLOCK
PLANS

Rev.	Notes	Date	Drawn
*	*	*	*

SCALE

1:200 AT A1

06.24

AD

PROJECT No.	DRAWING No.	Rev.
2431	06	-