




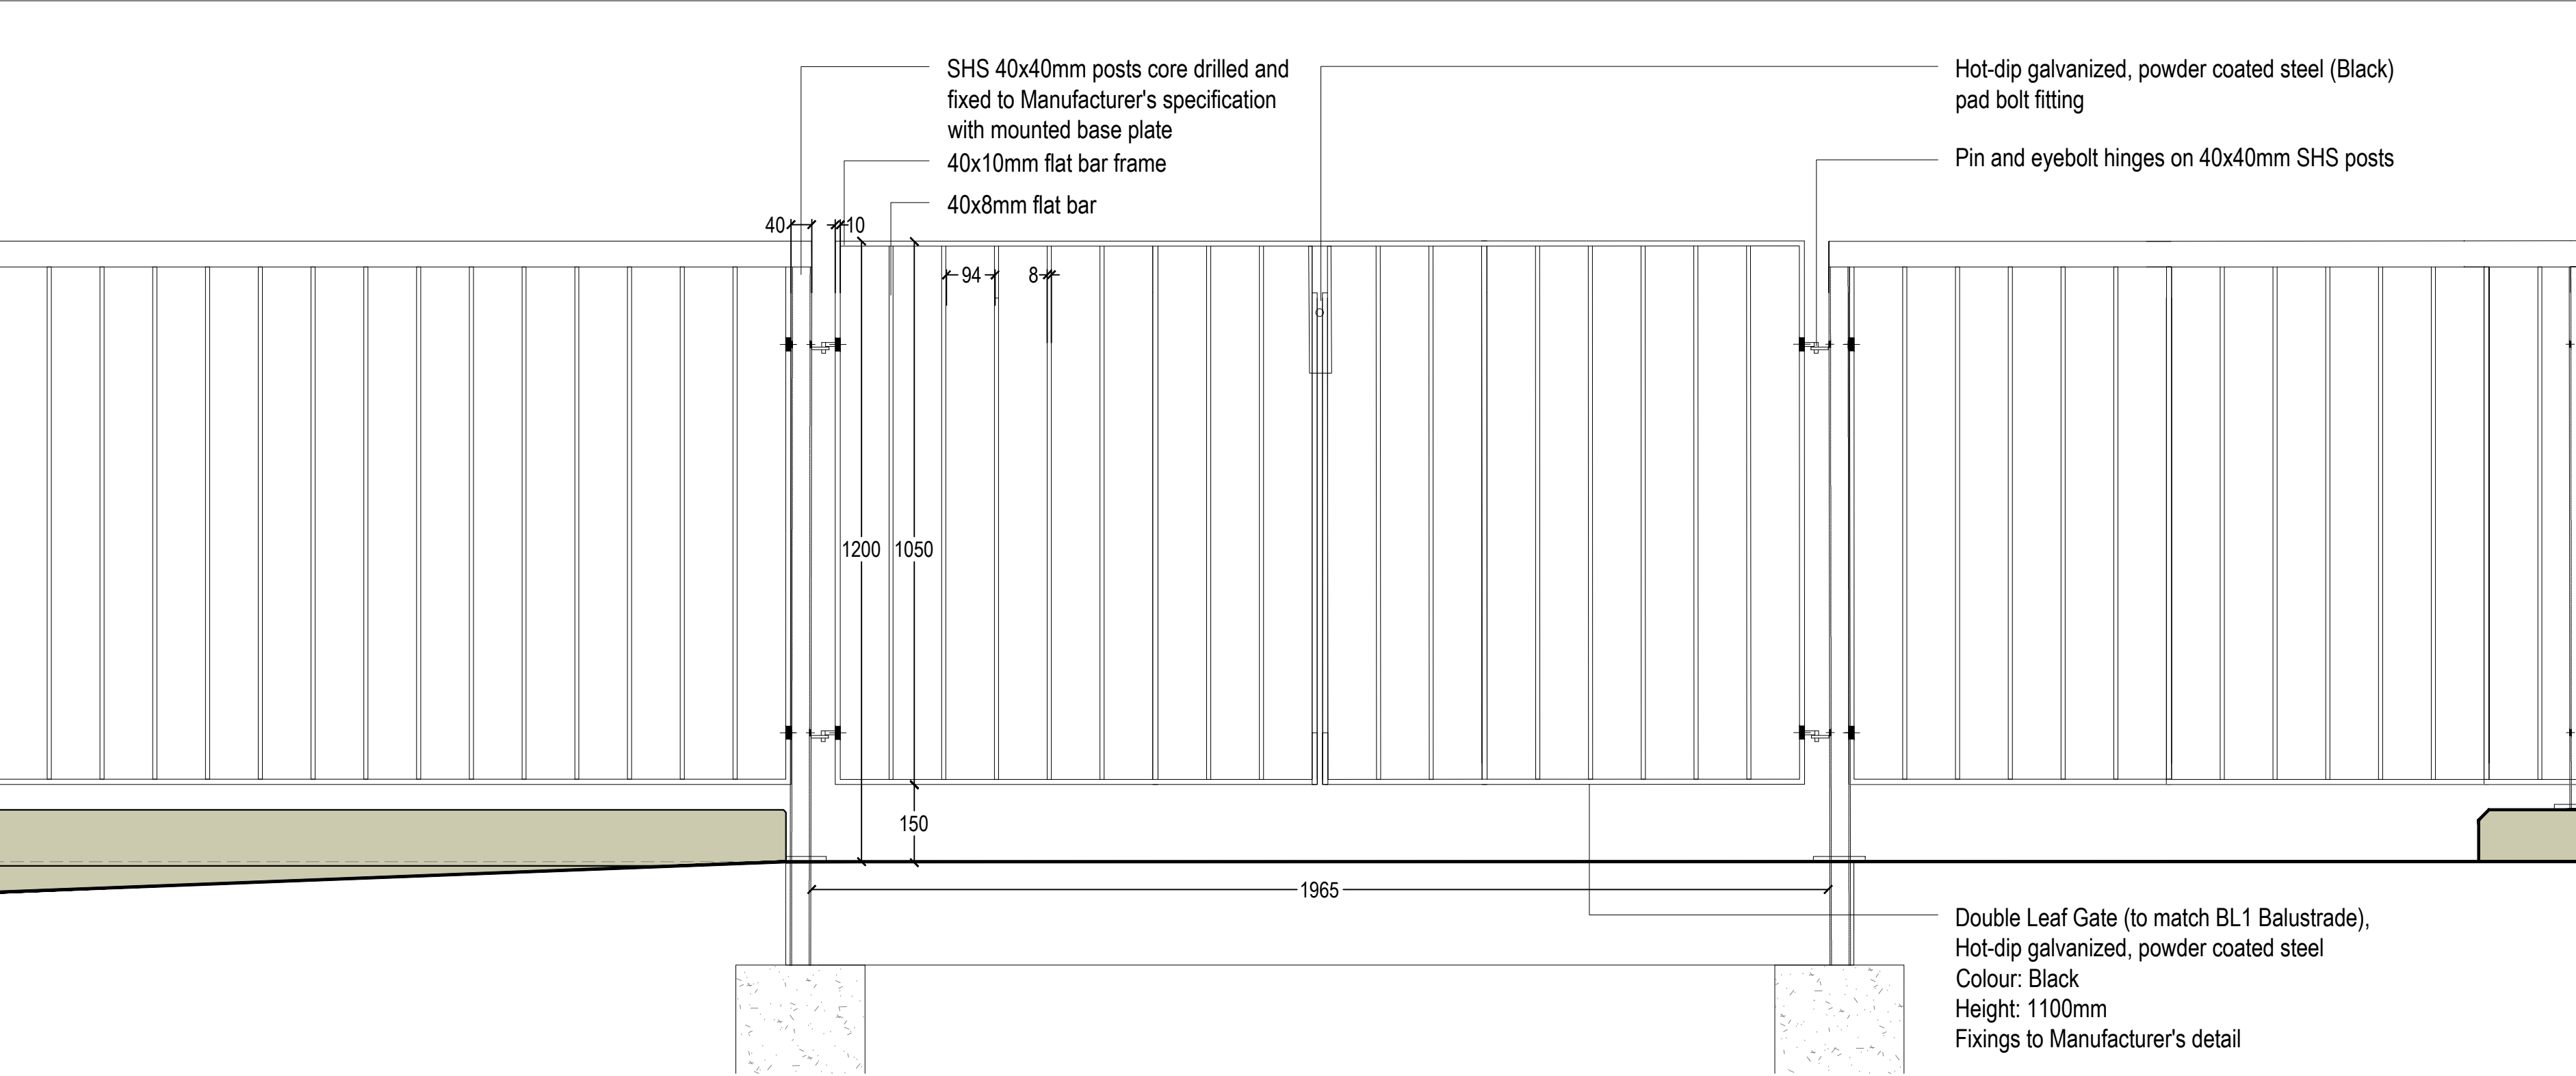


01
0309 Double Leaf Gate Detail
Scale 1: 10 @A1

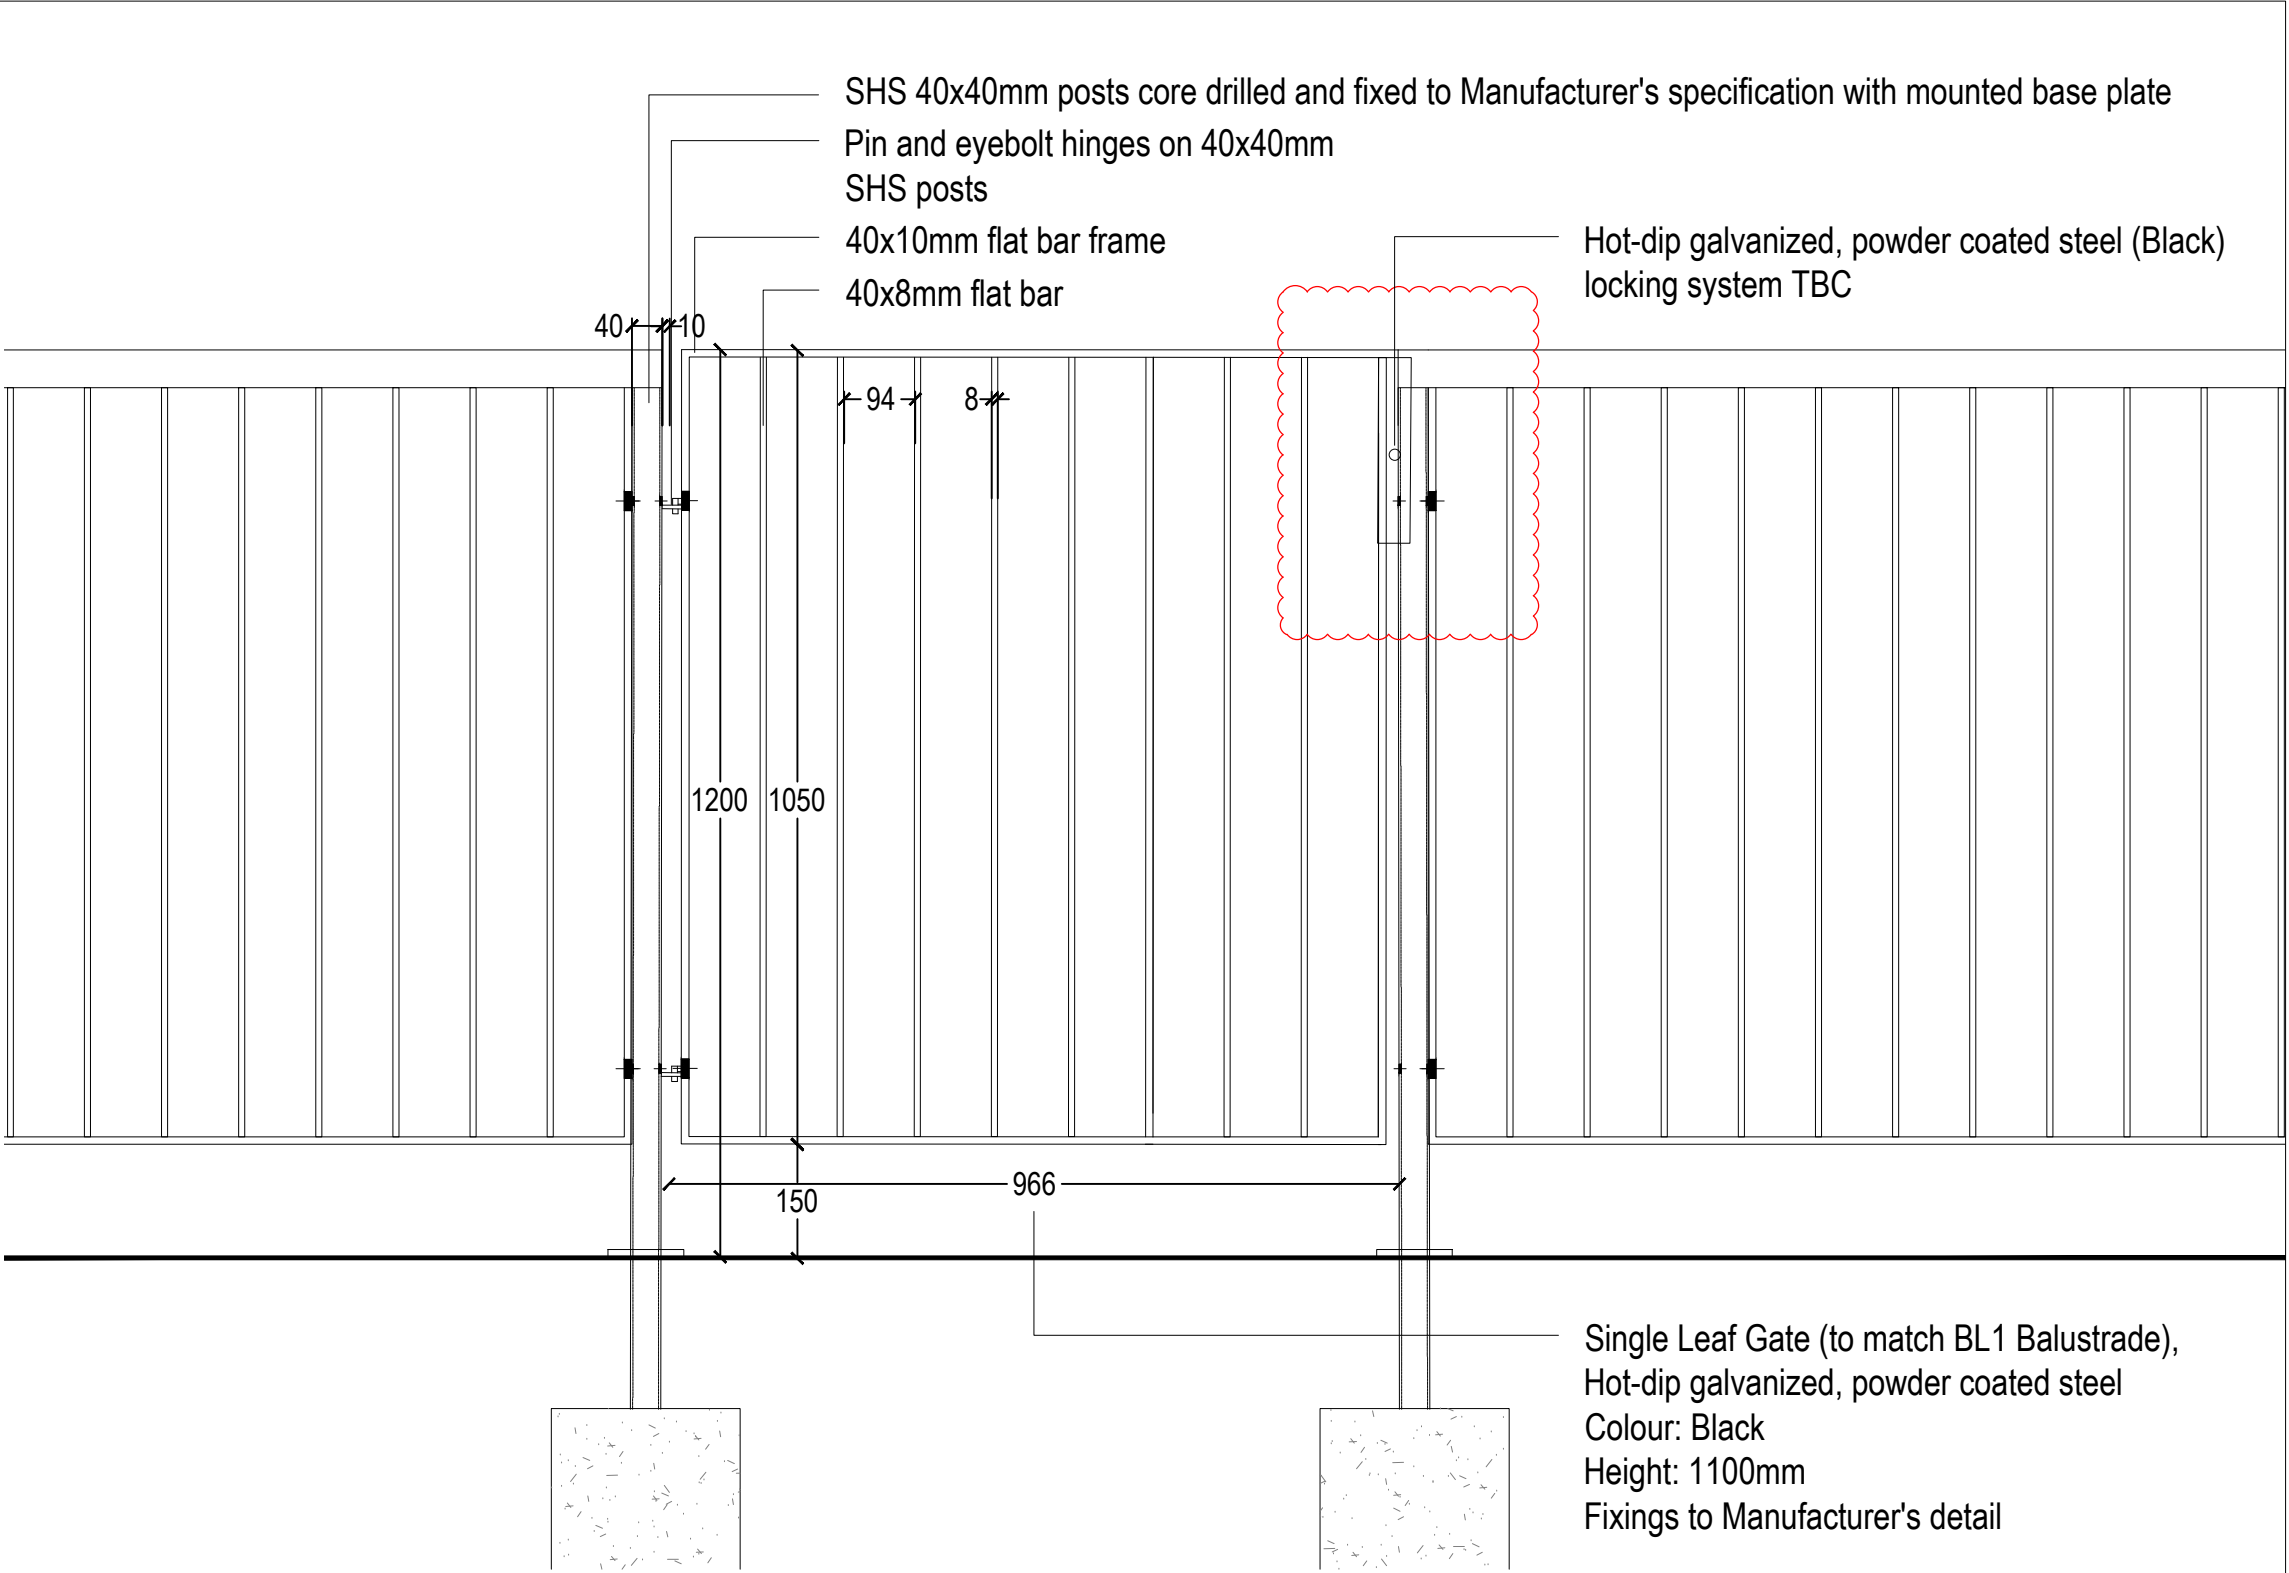

02
0309 Single Leaf Gate Detail
Scale 1: 10 @A1

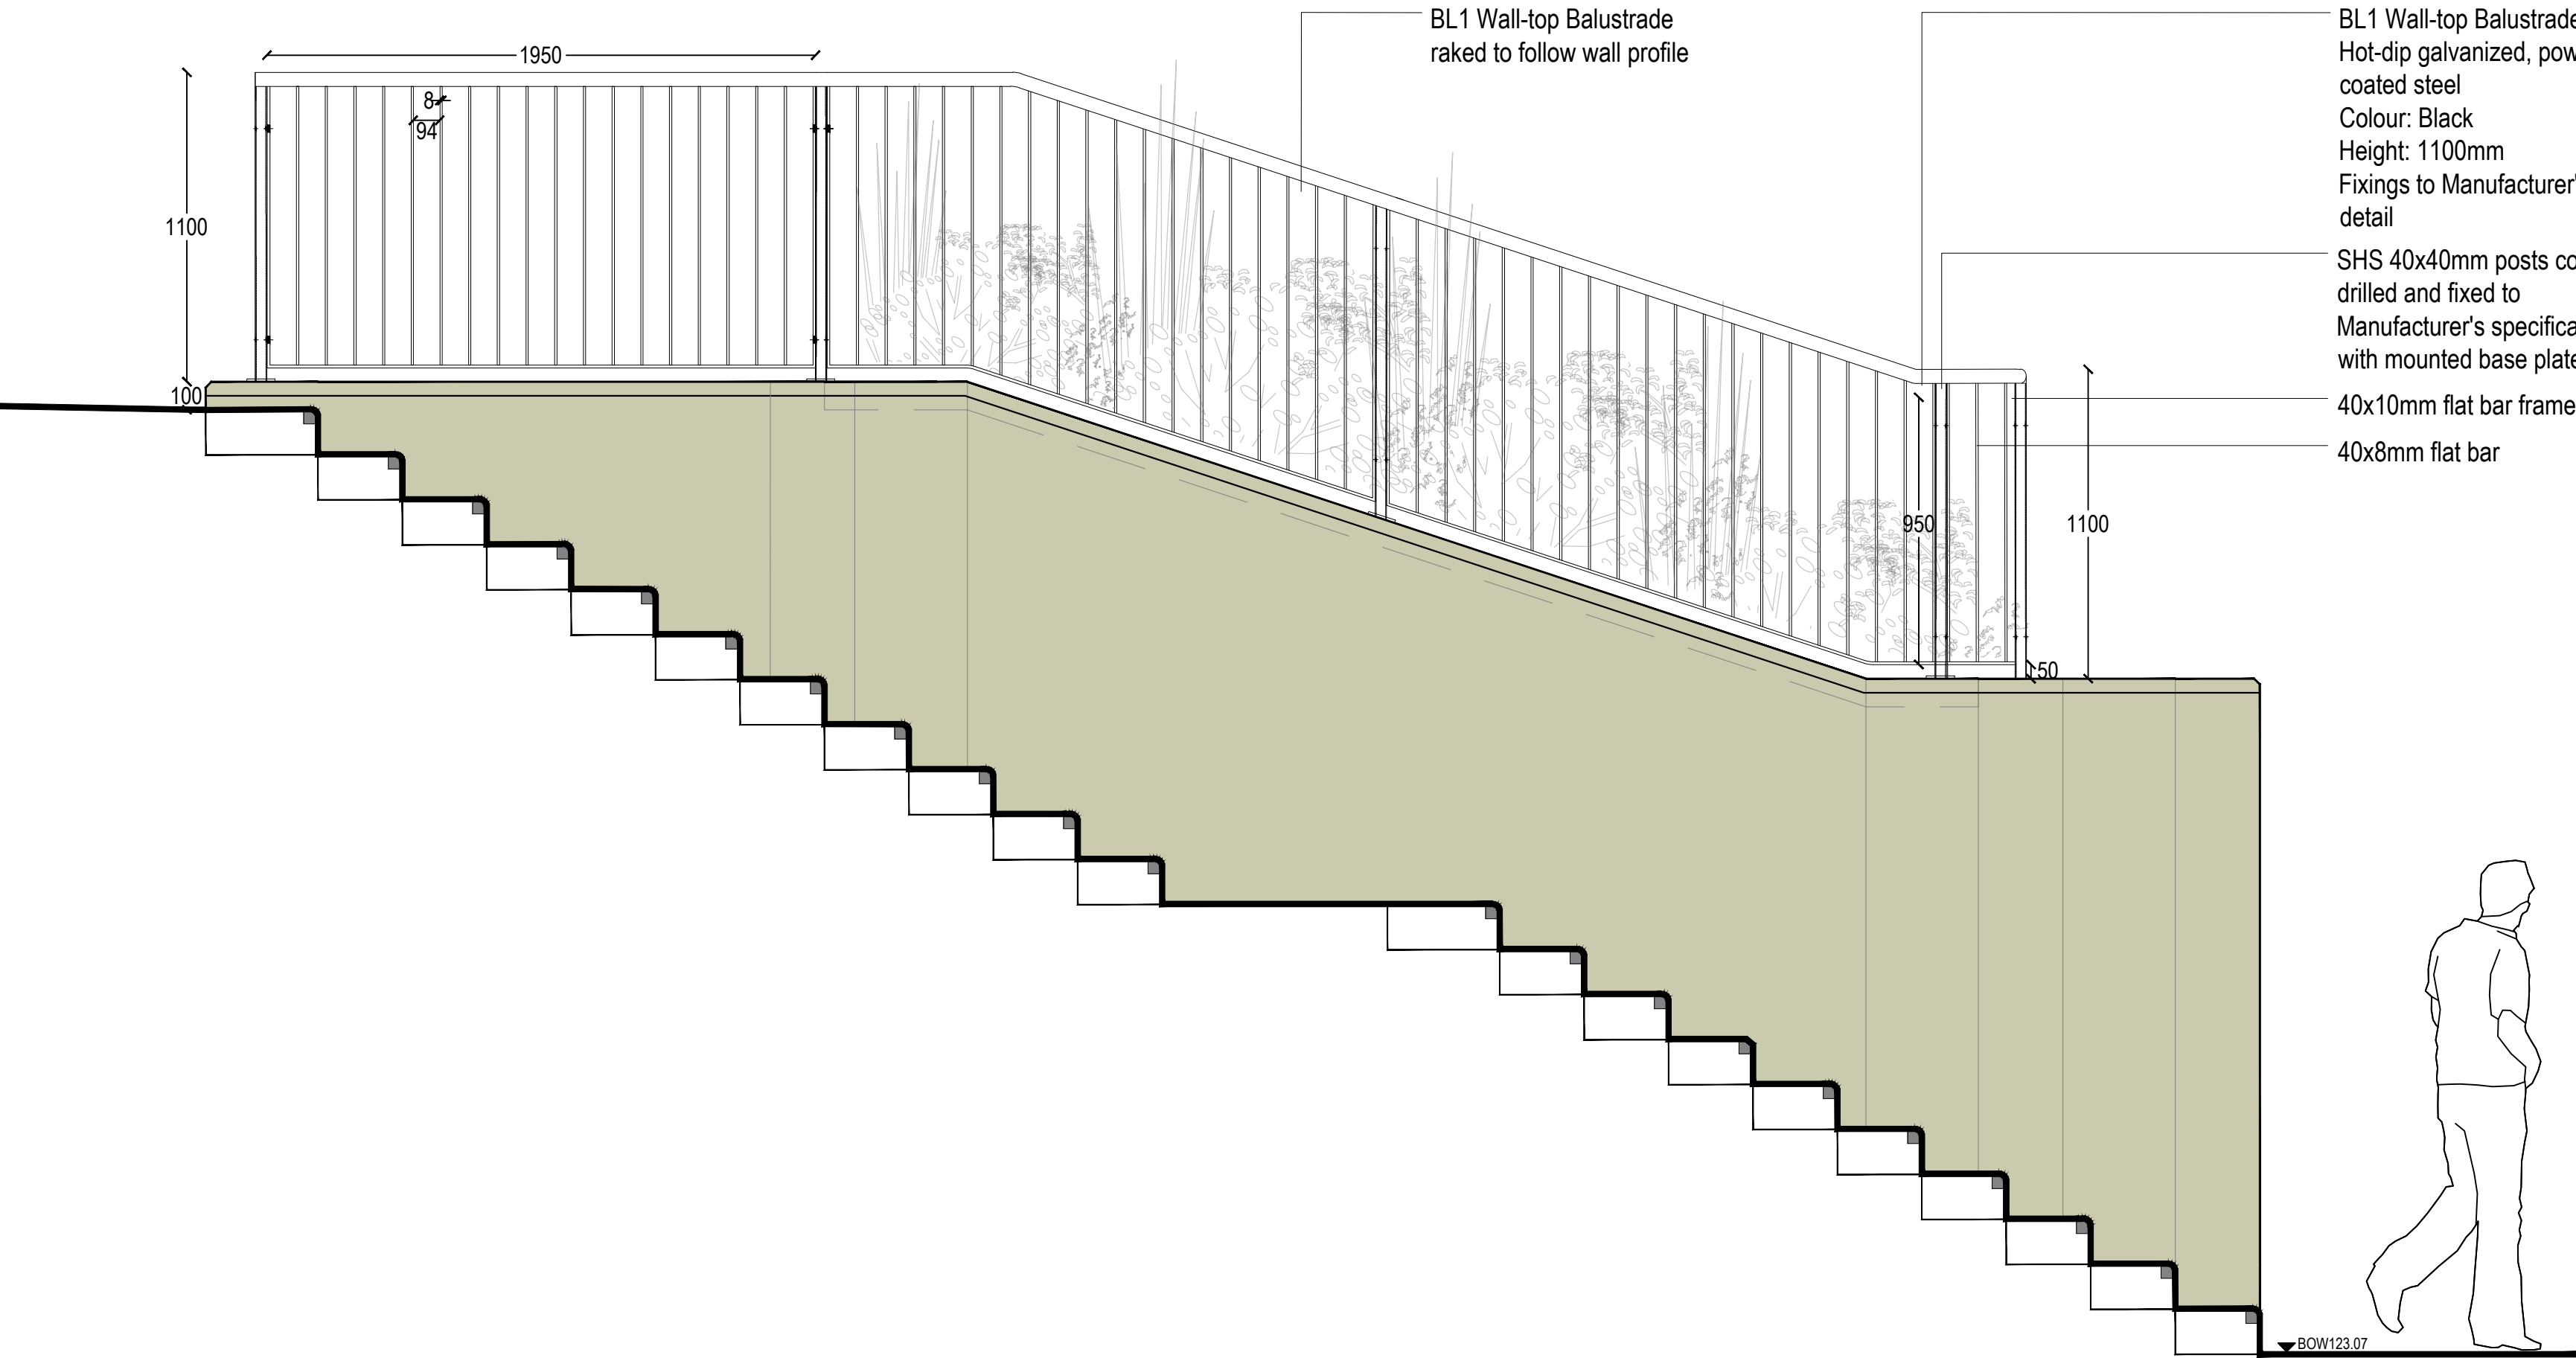

03
0309 BL1 Wall-Top Balustrade Elevation (Basement Access)
Scale 1: 20 @A1

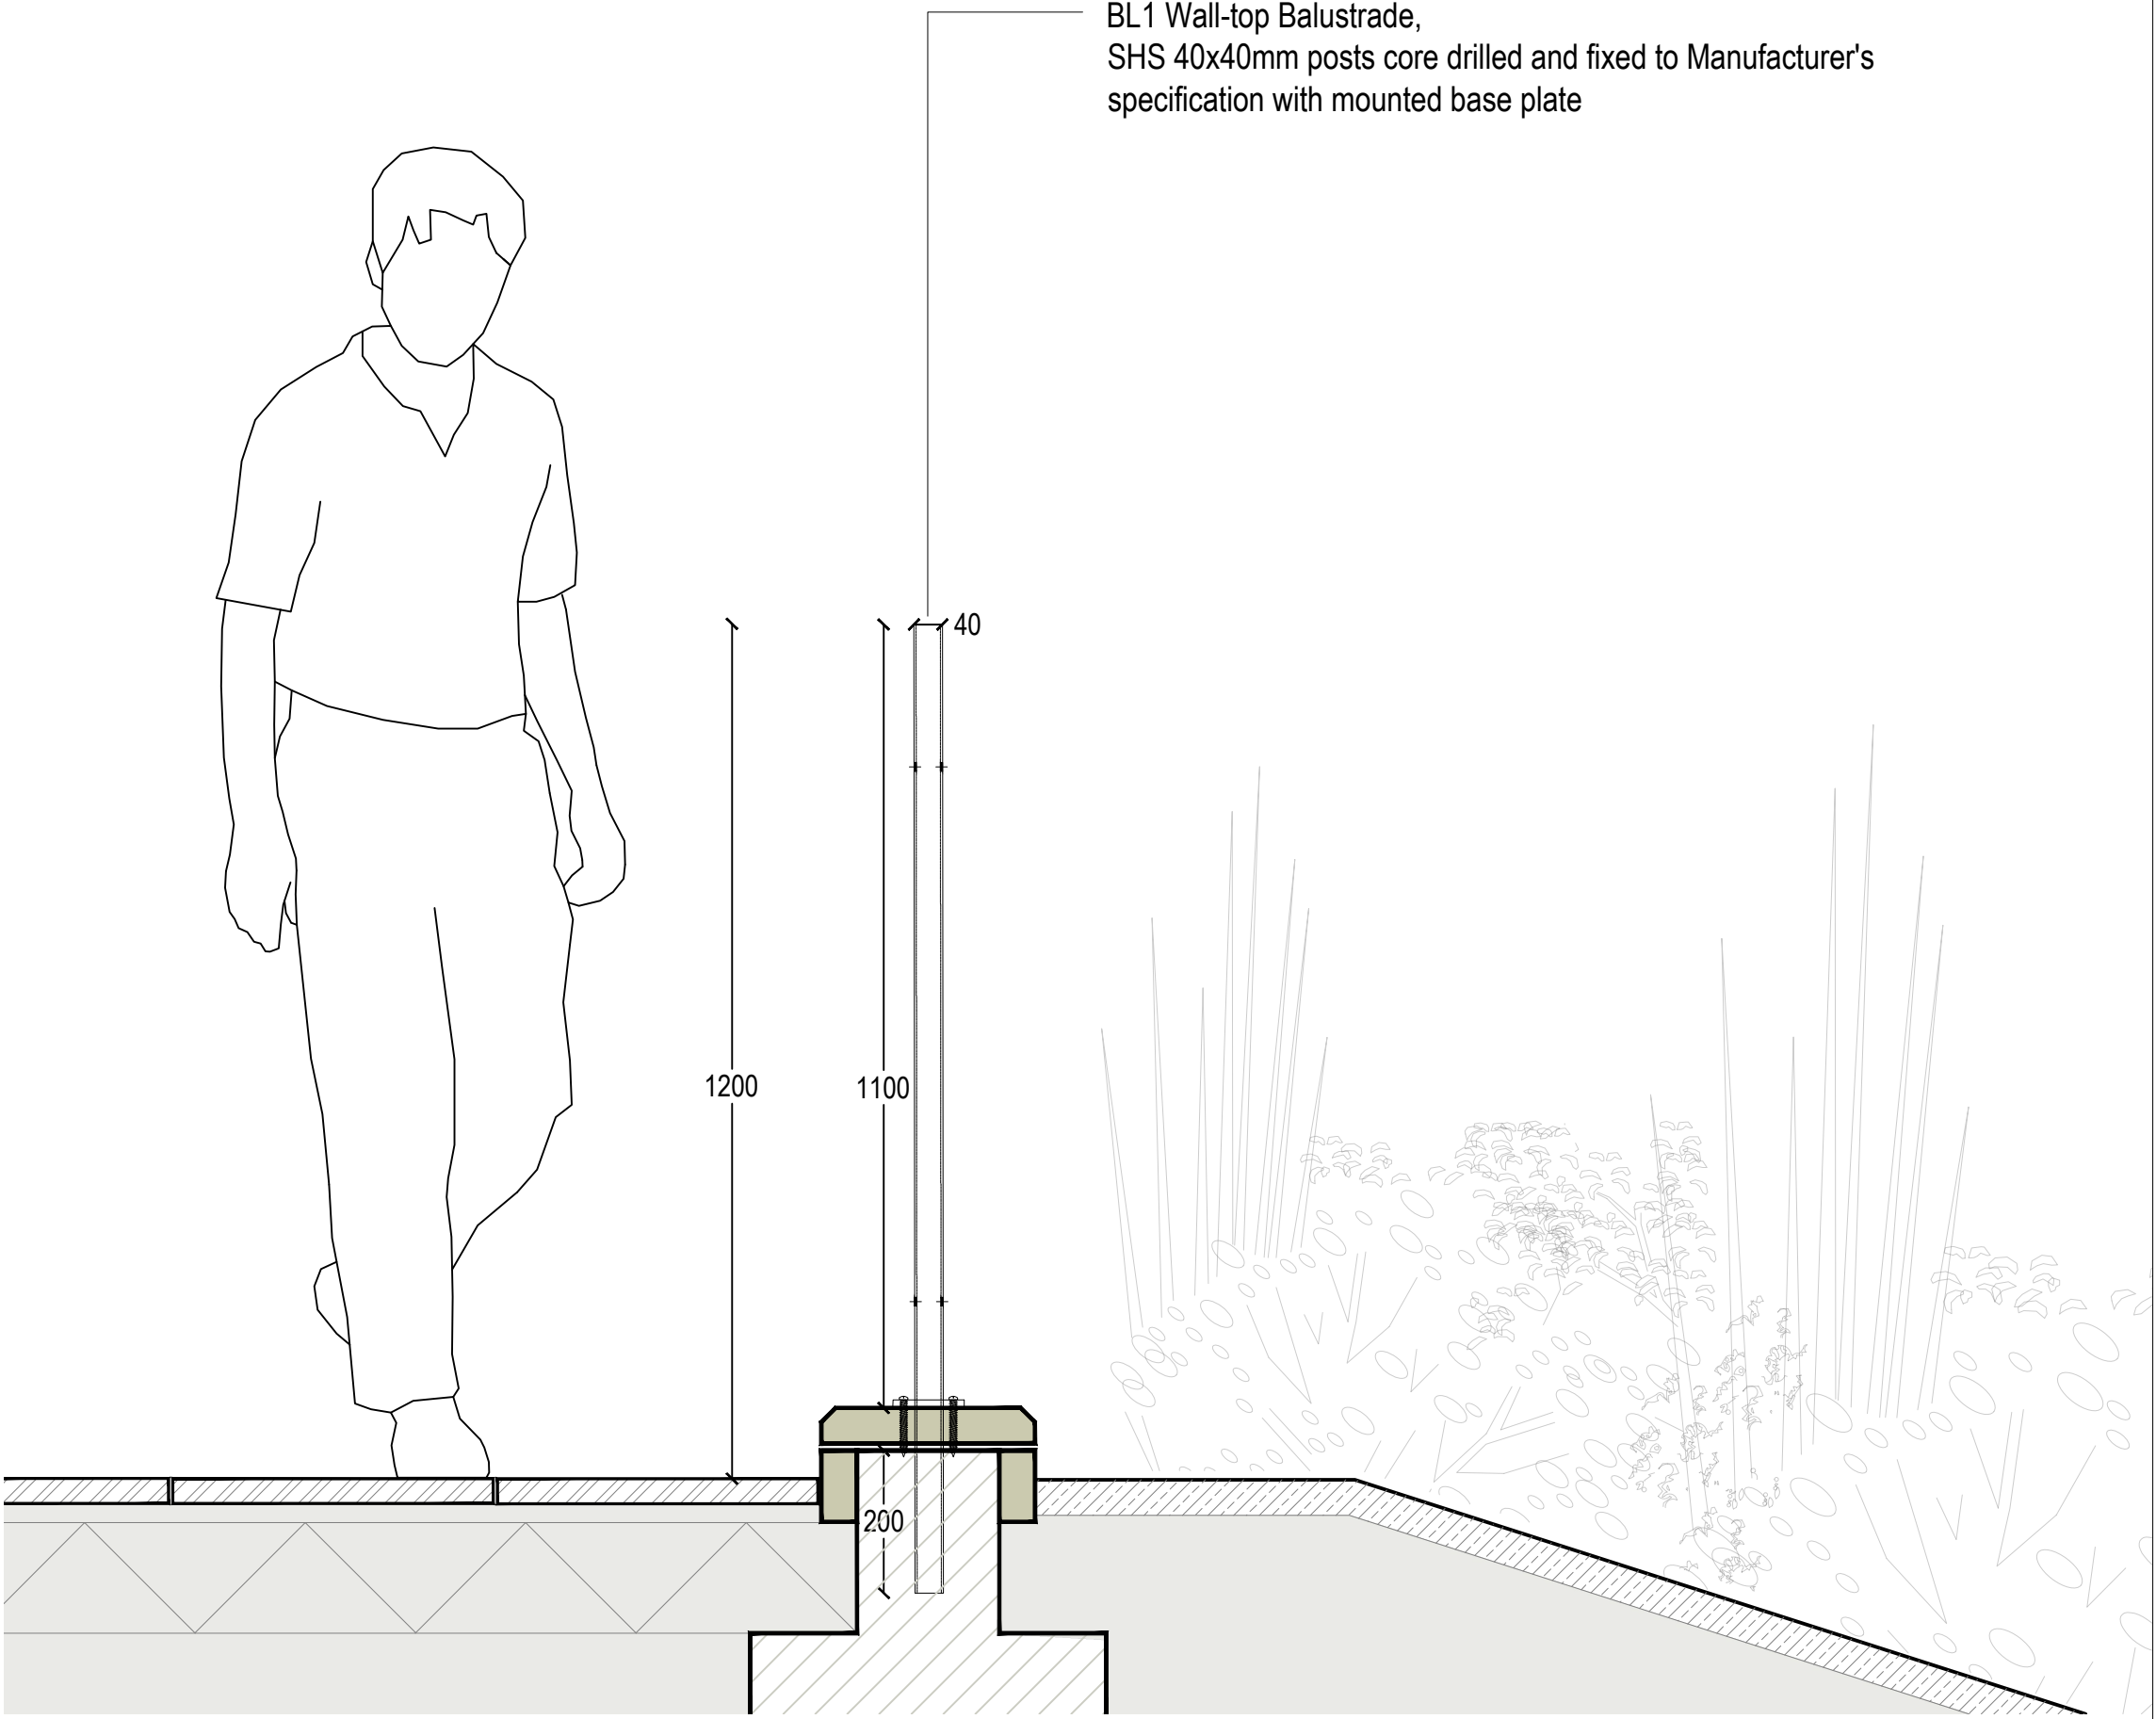

04
0309 BL1 Wall-Top Balustrade Section (Basement Access)
Scale 1: 10 @A1

rev	details	by	date	rev	details	by	date
C00	CONSTRUCTION ISSUE	BK	23.05.2024				

Notes

- 1.0 Do not scale from drawing, use figured dimensions only
1.1 All dimensions to be checked onsite
1.2 This drawing to be read in conjunction with all other Gillespies drawings and specifications

Fabrication drawings to be supplied by specialist Metalworker and to be approved by Landscape Architect.

Project title	TOUCHSTONES
Drawing title	BALUSTRADE DETAILS 02

Drawing number	P21522-00-001-GIL-0309
Drawing Status	CONSTRUCTION
Date	22.09.2023
Scale	As shown @ A1
Drawn	BK
Checked	WC

Rochdale Development Agency



GILLESPIES

© copyright GILLESPIES LLP, all rights reserved

5th Floor, Phoenix House, 3 South Parade, Leeds, LS1 5DZ
P: 0113 247 0550 F: 0113 247 0550 E: design.team@gillespies.co.uk