


2 Turnfield Close Smallbridge Rochdale
SKETCH PROPOSAL

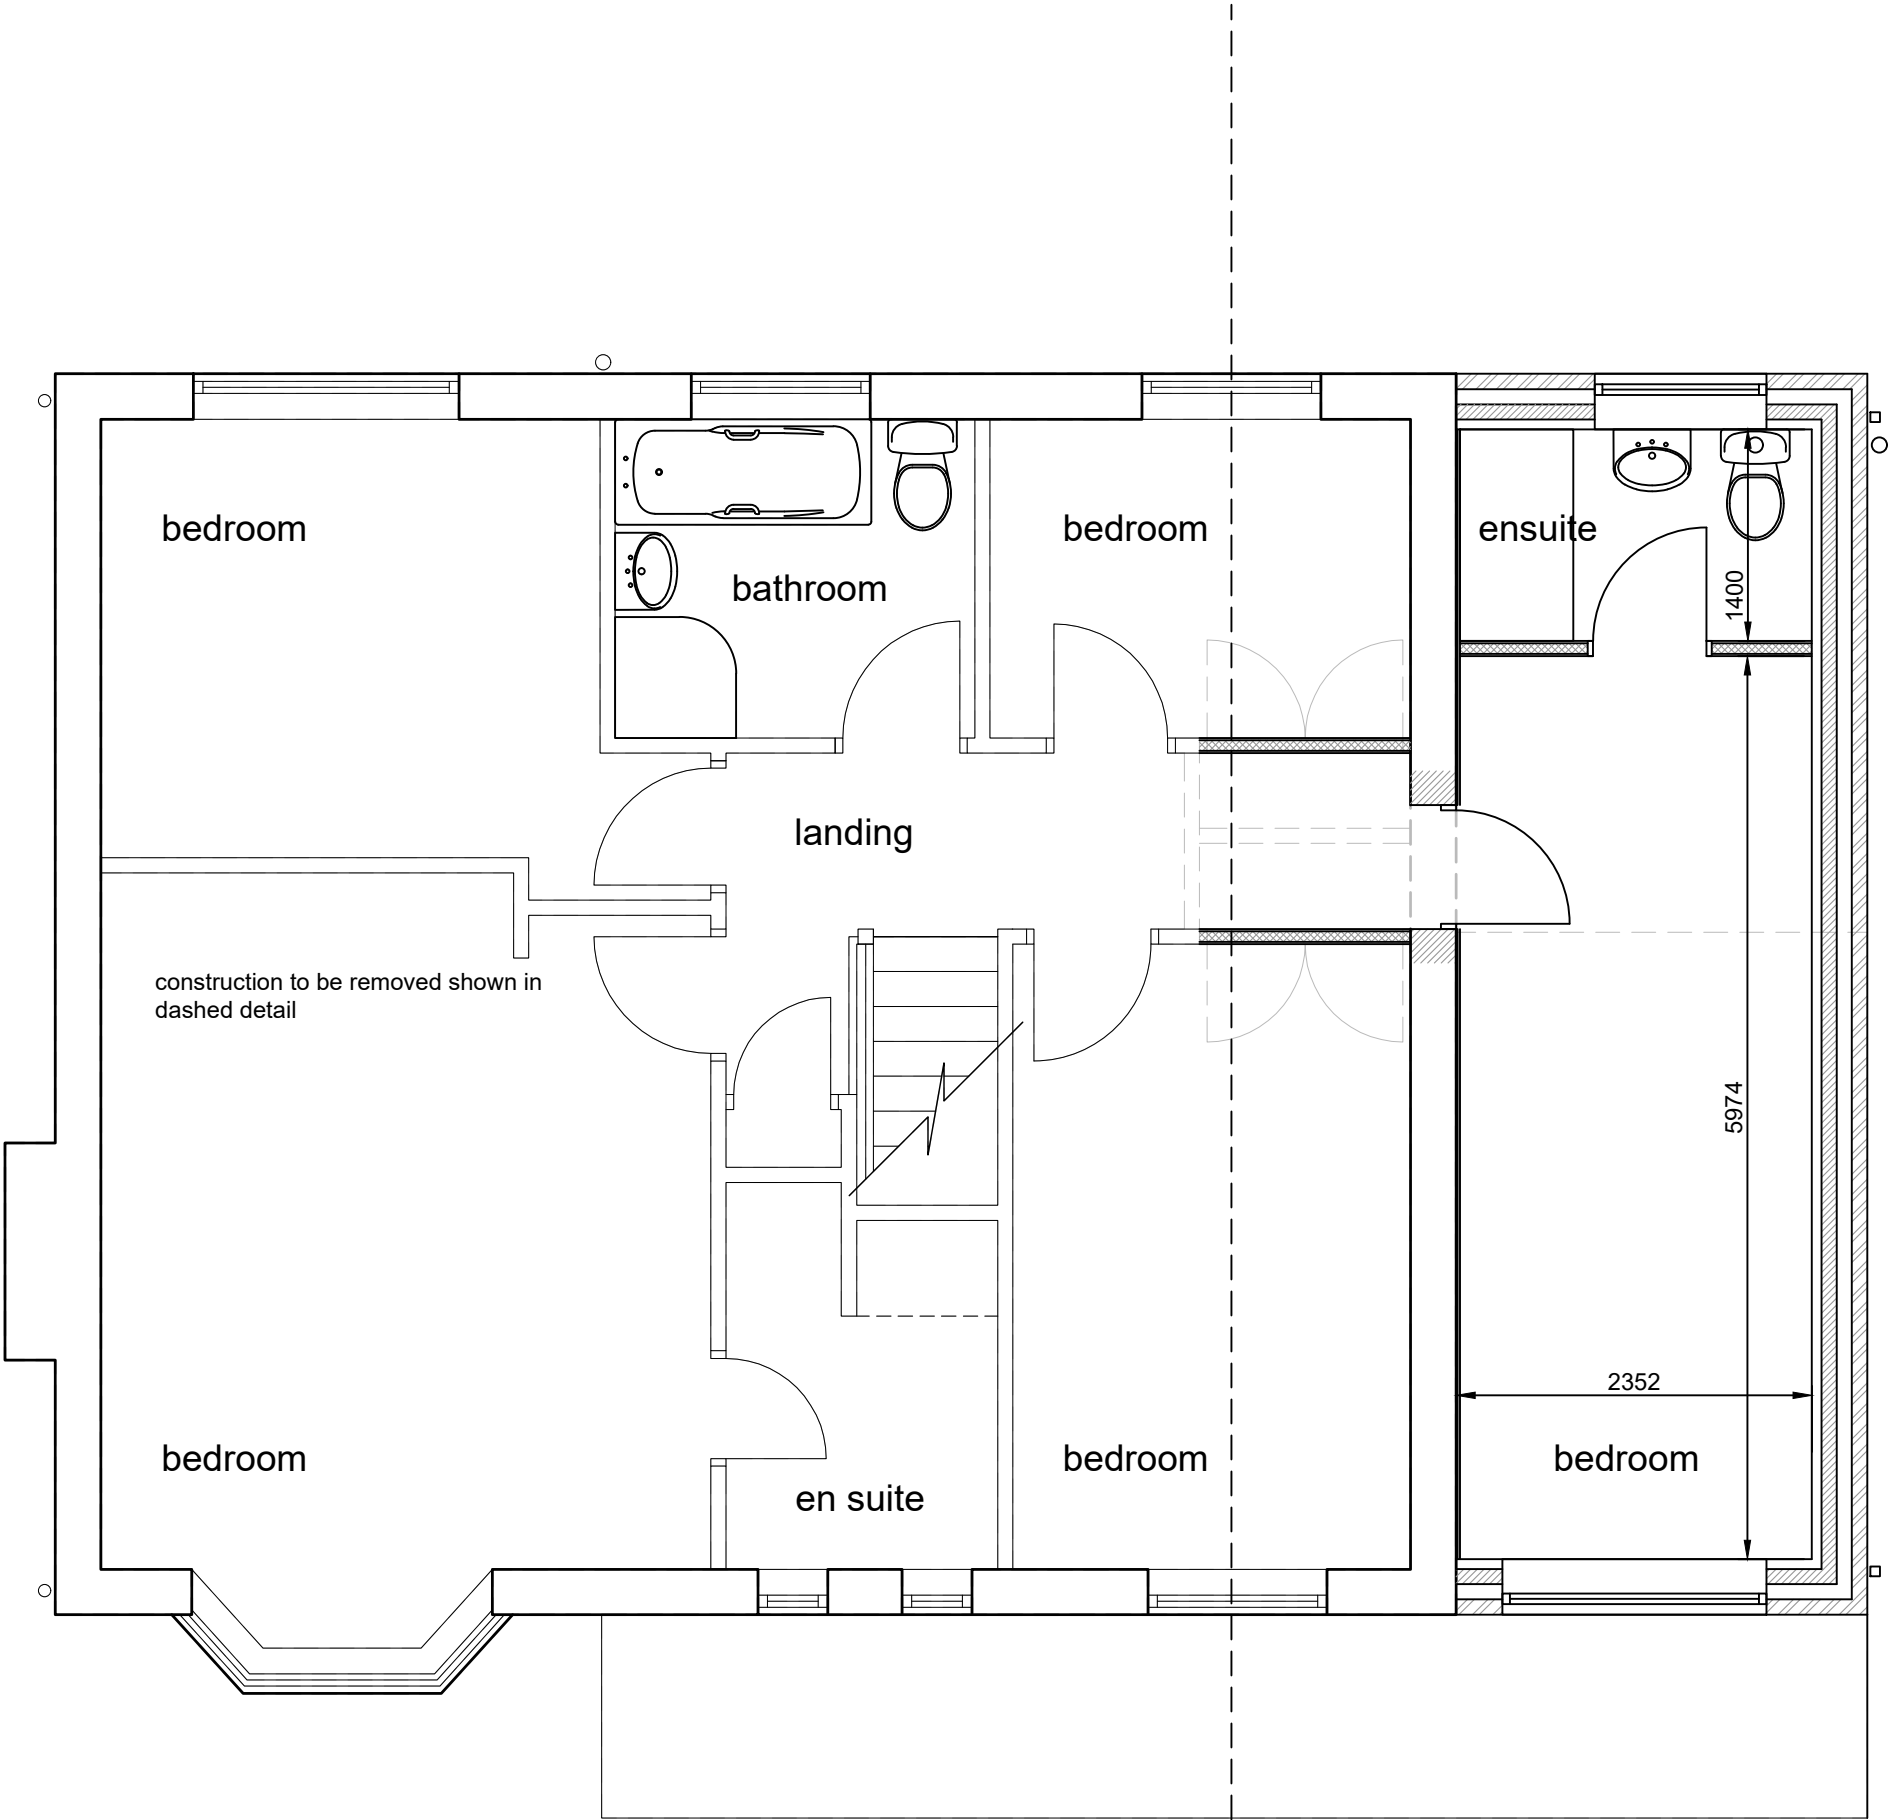

FIRST FLOOR PLAN
scale 1-50