

DO NOT SCALE OF THIS DRAWING
TAKE ALL DIMENSIONS ON SITE
(builders Note)
Do not start any works until
all the approvals have been
obtained.
Any discrepancy to be reported
to Plans Drawn as soon as
possible.

drawn: DRW

client:
ROCHDALE TAKEAWAY
SALES LIMITED ,
TAYYAB AKHLAQ,
303, EDENFIELD ROAD,
CUTGATE,
ROCHDALE,
OL11 5AQ.

TEL 07779354055

drawing title:
NEW SHOP SIGN TO
FRONTAGE
NEW DIRECTIONAL SIGN

project:
ROCHDALE MET
BOROUGH COUNCIL

PLANNING
APPLICATION


PLANS DRAWN
tel.no
07952934281
07856609593
email
Bawinterbottom
@aol.com
www.plansdrawn.org

date:
JULY. 2024

project no.
ER 303

drg. no.
12 REV B

A3 paper

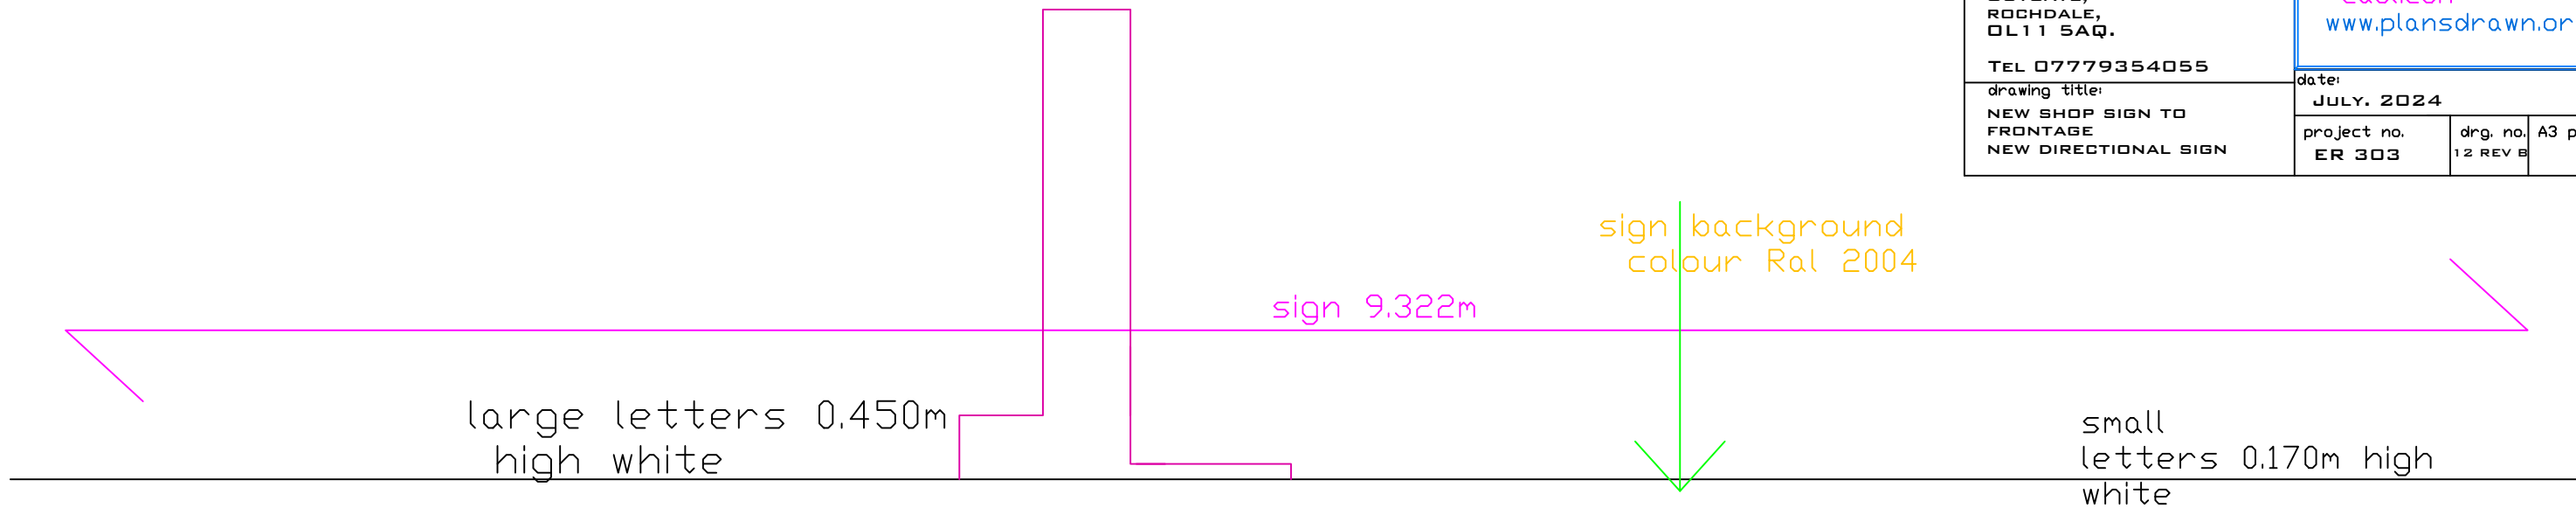

PROPOSED
FRONT VIEW
1:25