



PROPOSED SIGNAGE



Client:	Putt & Play	Revision:	B	
Project:	Rochdale	Job No:	05081	
Date:	12/09/2024			
Designer:	AK			
Scale:	NTS			

THIS DRAWING AND ANY ASSOCIATED DESIGN COPYRIGHT IS RESERVED BY HUDSON SIGN SOLUTIONS AND THIS DOCUMENT IS ISSUED ON CONDITION THAT IT IS NOT COPIED, AMENDED OR DISCLOSED IN ANY WAY BY OR TO ANY UNAUTHORISED PERSONS WITHOUT THE PRIOR CONSENT IN WRITING OF HUDSON SIGN SOLUTIONS	ALL DIMENSIONS ARE IN UNLESS OTHERWISE STATED DIMENSIONS ON SITE AND ALL EQUIPMENT SIZES TO BE VERIFIED PRIOR TO WORK COMMENCING
---	--

SIGN A
EXISTING LETTERS TO BE REMOVED.
NEW DIGITALLY PRINTED PVC FLEXBOX.
INTERNAL LEDS TO ILLUMINATE TEXT ONLY.
SIZE: 4600mm x 1250mm x 220mm
CAP HEIGHT - 385mm Over 'P'
HEIGHT FROM GROUND: 4000mm
COLOURS: PURPLE/YELLOW FADE WITH WHITE TEXT
ILLUMINATION: INTERNAL LED
LUMINANCE: 600cdm²

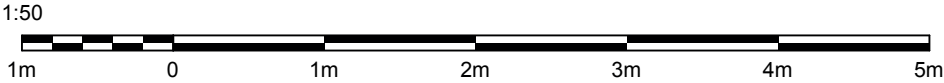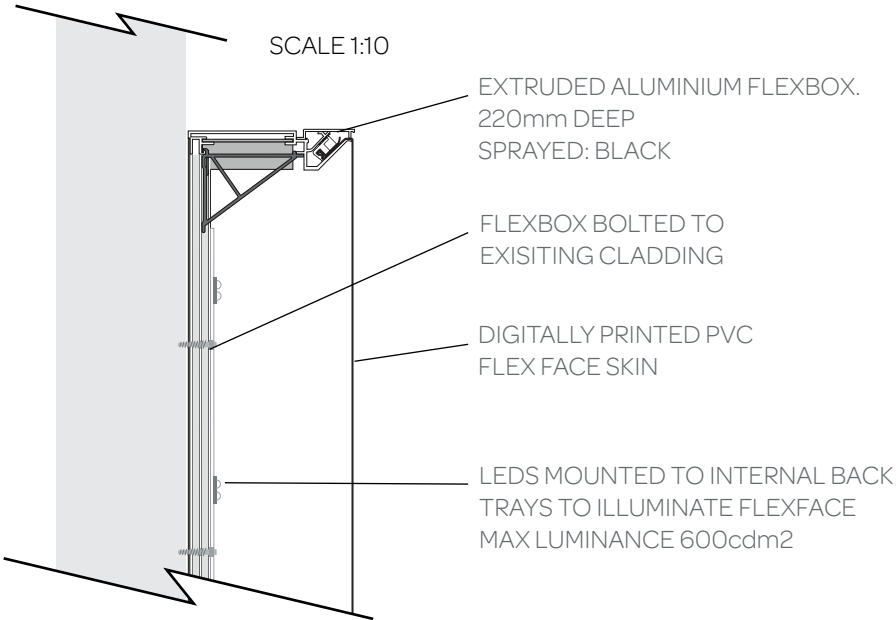

Client:	Putt & Play	Revision:	B	
Project:	Rochdale	Job No:	05081	
Date:	12/09/2024			
Designer:	AK			
Scale:	NTS			

THIS DRAWING AND ANY ASSOCIATED DESIGN COPYRIGHT IS RESERVED BY HUDSON SIGN SOLUTIONS AND THIS DOCUMENT IS ISSUED ON CONDITION THAT IT IS NOT COPIED, AMENDED OR DISCLOSED IN ANY WAY BY OR TO ANY UNAUTHORISED PERSONS WITHOUT THE PRIOR CONSENT IN WRITING OF HUDSON SIGN SOLUTIONS

ALL DIMENSIONS ARE IN UNLESS OTHERWISE STATED DIMENSIONS ON SITE AND ALL EQUIPMENT SIZES TO BE VERIFIED PRIOR TO WORK COMMENCING



PROPOSED SIGNAGE



Client:	Putt & Play	Revision:	B	
Project:	Rochdale	Job No:	05081	
Date:	12/09/2024			
Designer:	AK			
Scale:	NTS			

THIS DRAWING AND ANY ASSOCIATED DESIGN COPYRIGHT IS RESERVED BY HUDSON SIGN SOLUTIONS AND THIS DOCUMENT IS ISSUED ON CONDITION THAT IT IS NOT COPIED, AMENDED OR DISCLOSED IN ANY WAY BY OR TO ANY UNAUTHORISED PERSONS WITHOUT THE PRIOR CONSENT IN WRITING OF HUDSON SIGN SOLUTIONS	ALL DIMENSIONS ARE IN UNLESS OTHERWISE STATED DIMENSIONS ON SITE AND ALL EQUIPMENT SIZES TO BE VERIFIED PRIOR TO WORK COMMENCING
---	--

SIGN B
EXISTING LETTERS TO BE REMOVED.
NEW DIGITALLY PRINTED PVC FLEXBOX.
INTERNAL LEDS TO ILLUMINATE TEXT ONLY.
SIZE: 3680mm x 1000mm x 220mm
CAP HEIGHT - 307mm Over 'P'
HEIGHT FROM GROUND: 13000mm
COLOURS: PURPLE/YELLOW FADE WITH WHITE TEXT
ILLUMINATION: INTERNAL LED
LUMINANCE: 600cdm²

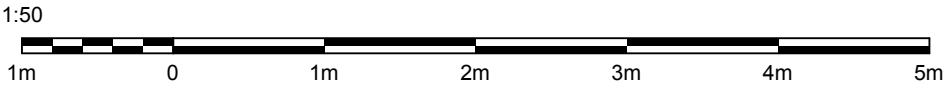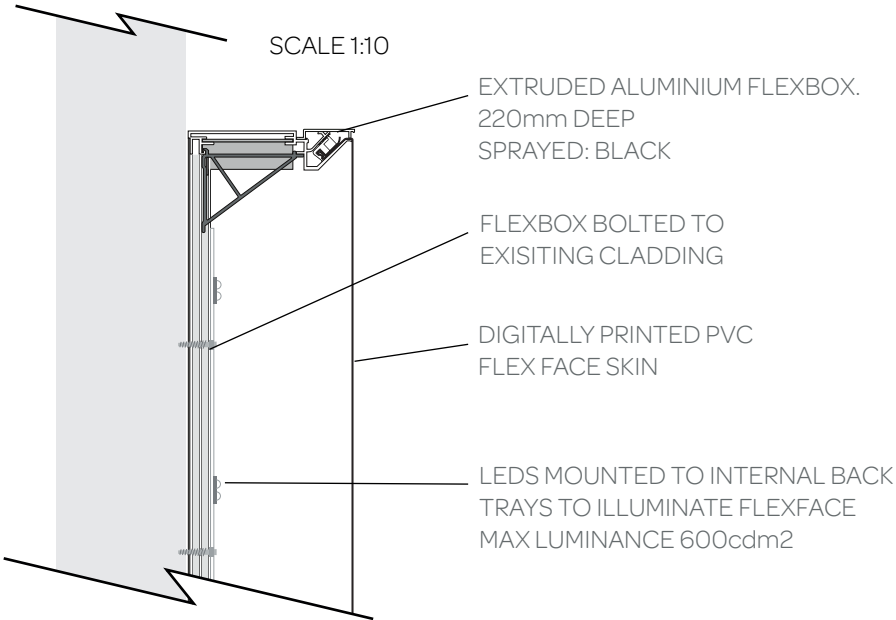

Client:	Putt & Play	Revision:	B	
Project:	Rochdale	Job No:	05081	
Date:	12/09/2024			
Designer:	AK			
Scale:	NTS			

THIS DRAWING AND ANY ASSOCIATED DESIGN COPYRIGHT IS RESERVED BY HUDSON SIGN SOLUTIONS AND THIS DOCUMENT IS ISSUED ON CONDITION THAT IT IS NOT COPIED, AMENDED OR DISCLOSED IN ANY WAY BY OR TO ANY UNAUTHORISED PERSONS WITHOUT THE PRIOR CONSENT IN WRITING OF HUDSON SIGN SOLUTIONS

ALL DIMENSIONS ARE IN UNLESS OTHERWISE STATED DIMENSIONS ON SITE AND ALL EQUIPMENT SIZES TO BE VERIFIED PRIOR TO WORK COMMENCING



PROPOSED SIGNAGE



Client:	Putt & Play	Revision:	B	
Project:	Rochdale	Job No:	05081	
Date:	12/09/2024			
Designer:	AK			
Scale:	NTS			

THIS DRAWING AND ANY ASSOCIATED DESIGN COPYRIGHT IS RESERVED BY HUDSON SIGN SOLUTIONS AND THIS DOCUMENT IS ISSUED ON CONDITION THAT IT IS NOT COPIED, AMENDED OR DISCLOSED IN ANY WAY BY OR TO ANY UNAUTHORISED PERSONS WITHOUT THE PRIOR CONSENT IN WRITING OF HUDSON SIGN SOLUTIONS	ALL DIMENSIONS ARE IN UNLESS OTHERWISE STATED DIMENSIONS ON SITE AND ALL EQUIPMENT SIZES TO BE VERIFIED PRIOR TO WORK COMMENCING
---	--

SIGN C
EXISTING LETTERS TO BE REMOVED.
NEW DIGITALLY PRINTED PVC FLEXBOX.
INTERNAL LEDS TO ILLUMINATE TEXT ONLY.
SIZE: 3680mm x 1000mm x 220mm
CAP HEIGHT - 307mm Over 'P'
HEIGHT FROM GROUND: 9750mm
COLOURS: PURPLE/YELLOW FADE WITH WHITE TEXT
ILLUMINATION: INTERNAL LED
LUMINANCE: 600cdm²

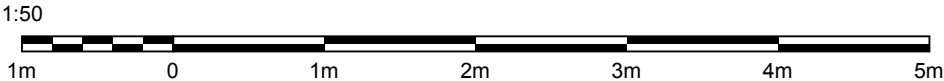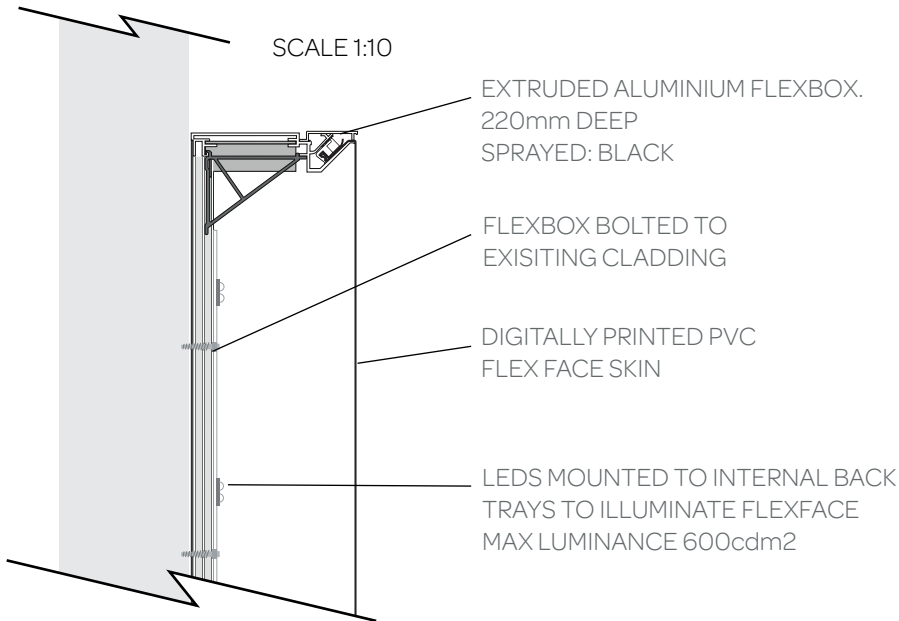

Client:	Putt & Play	Revision:	B	
Project:	Rochdale	Job No:	05081	
Date:	12/09/2024			
Designer:	AK			
Scale:	NTS			

THIS DRAWING AND ANY ASSOCIATED DESIGN COPYRIGHT IS RESERVED BY HUDSON SIGN SOLUTIONS AND THIS DOCUMENT IS ISSUED ON CONDITION THAT IT IS NOT COPIED, AMENDED OR DISCLOSED IN ANY WAY BY OR TO ANY UNAUTHORISED PERSONS WITHOUT THE PRIOR CONSENT IN WRITING OF HUDSON SIGN SOLUTIONS	ALL DIMENSIONS ARE IN UNLESS OTHERWISE STATED DIMENSIONS ON SITE AND ALL EQUIPMENT SIZES TO BE VERIFIED PRIOR TO WORK COMMENCING
---	--

Existing Signage.




Existing Puttstars
signage to be removed



Client:	Putt & Play	Revision:	B	
Project:	Rochdale	Job No:	05081	
Date:	12/09/2024			
Designer:	AK			
Scale:	NTS			

SITE PLAN

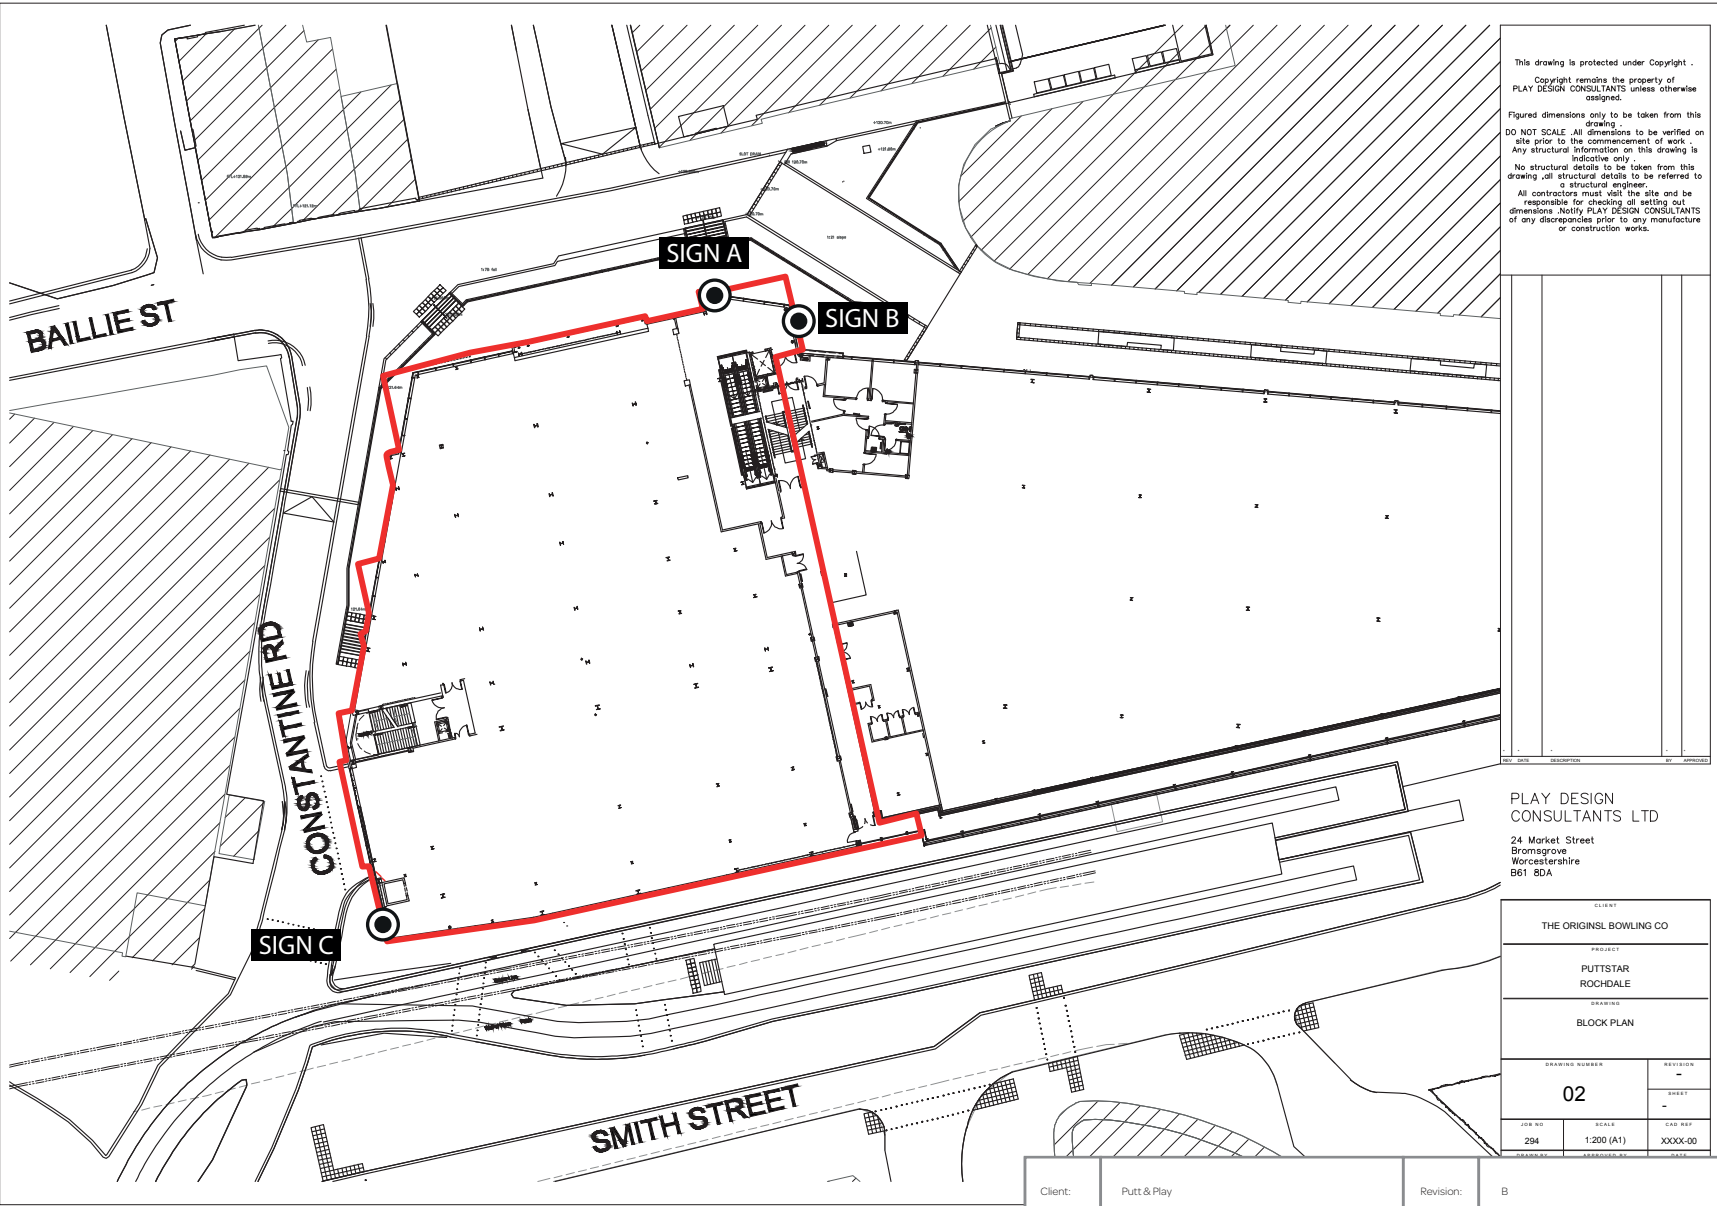

Client: Putt & Play
Project: Rochdale
Date: 12/09/2024
Designer: AK
Scale: NTS

Revision: B
Job No: 05081



THIS DRAWING AND ANY ASSOCIATED DESIGN COPYRIGHT IS RESERVED BY HUDSON SIGN SOLUTIONS AND
THIS DOCUMENT IS ISSUED ON CONDITION THAT IT IS NOT COPIED, AMENDED OR DISCLOSED IN ANY WAY BY
OR TO ANY UNAUTHORISED PERSONS WITHOUT THE PRIOR CONSENT IN WRITING OF HUDSON SIGN SOLUTIONS

ALL DIMENSIONS ARE IN UNLESS OTHERWISE STATED
DIMENSIONS ON SITE AND ALL EQUIPMENT SIZES TO BE VERIFIED
PRIOR TO WORK COMMENCING