


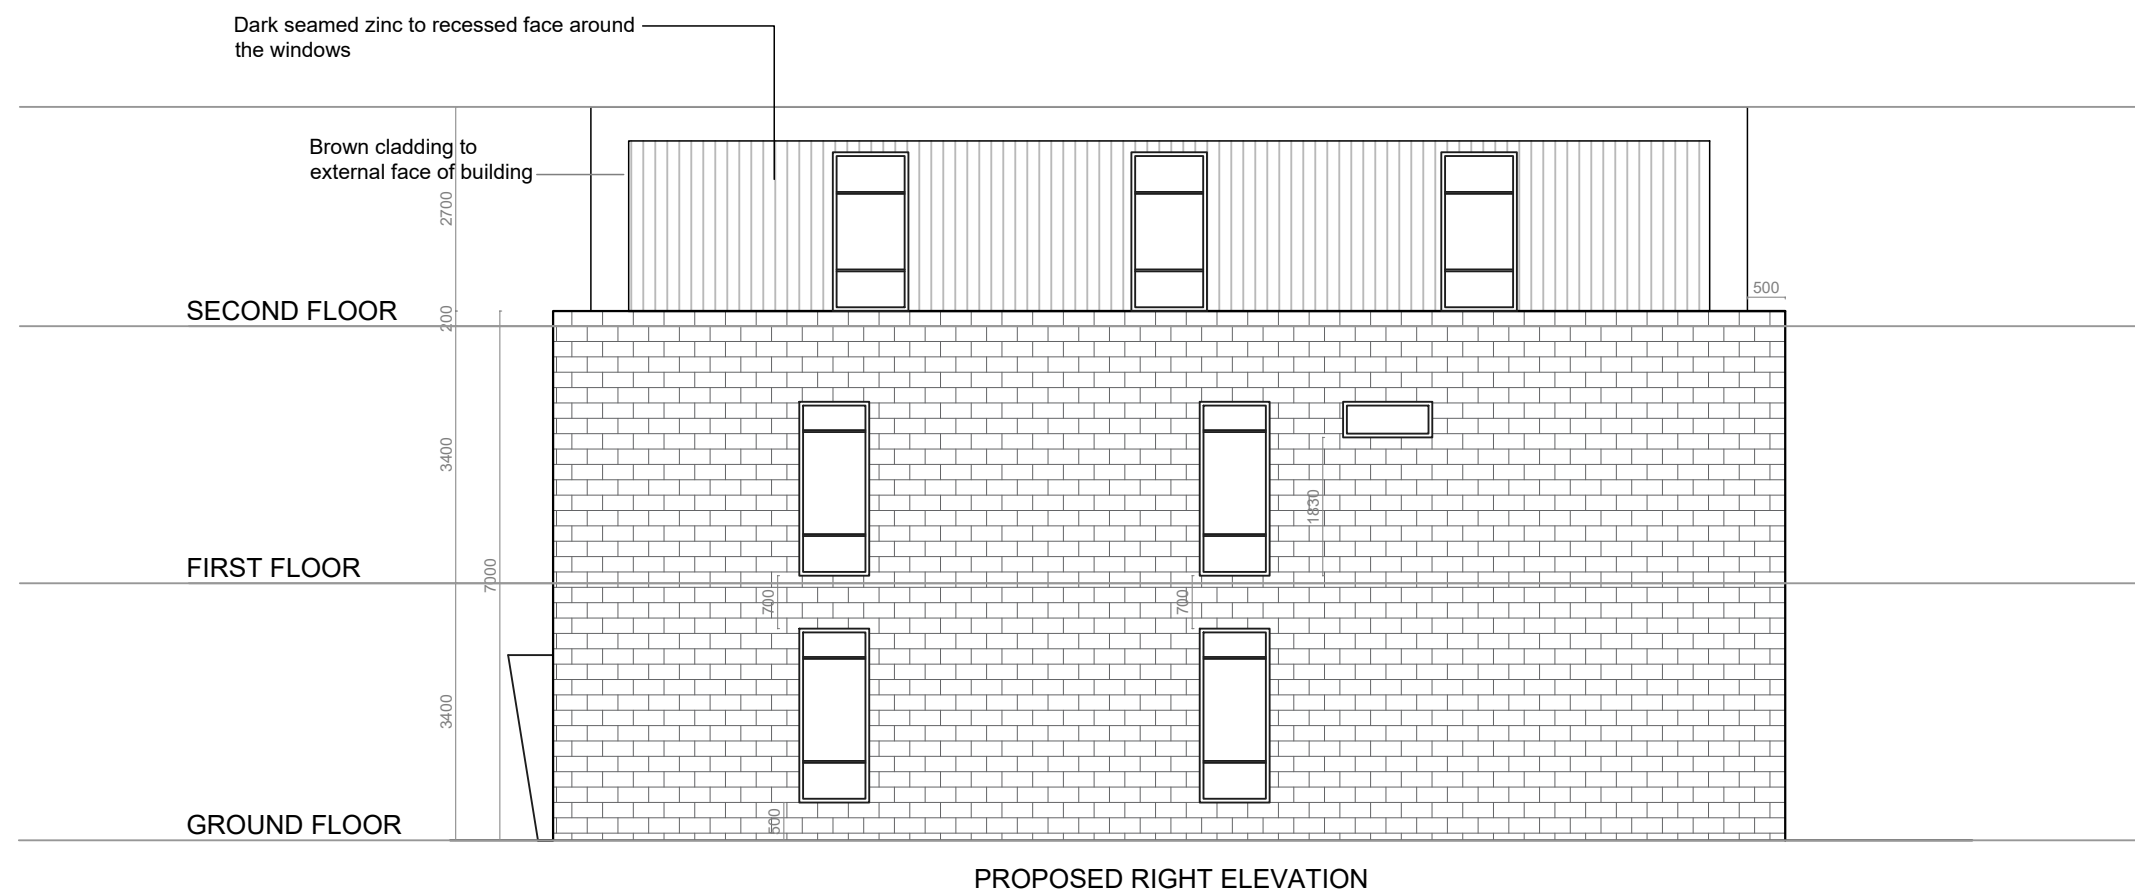

## General Notes

|     |                |      |
|-----|----------------|------|
|     |                |      |
|     |                |      |
| No. | Revision/Issue | Date |

Firm Name and Address



Mason and Marlowe

Mason and Marlowe Ltd.  
Architects, Quantity Surveyors and  
Project Managers

5 Picadilly Place  
Manchester, M1 3BR

Project Name and Address

18 Sadler Street  
Manchester  
M24 5UJ

Project

Date  
09/04/2024

Scale  
1/100

Sheet

A3