



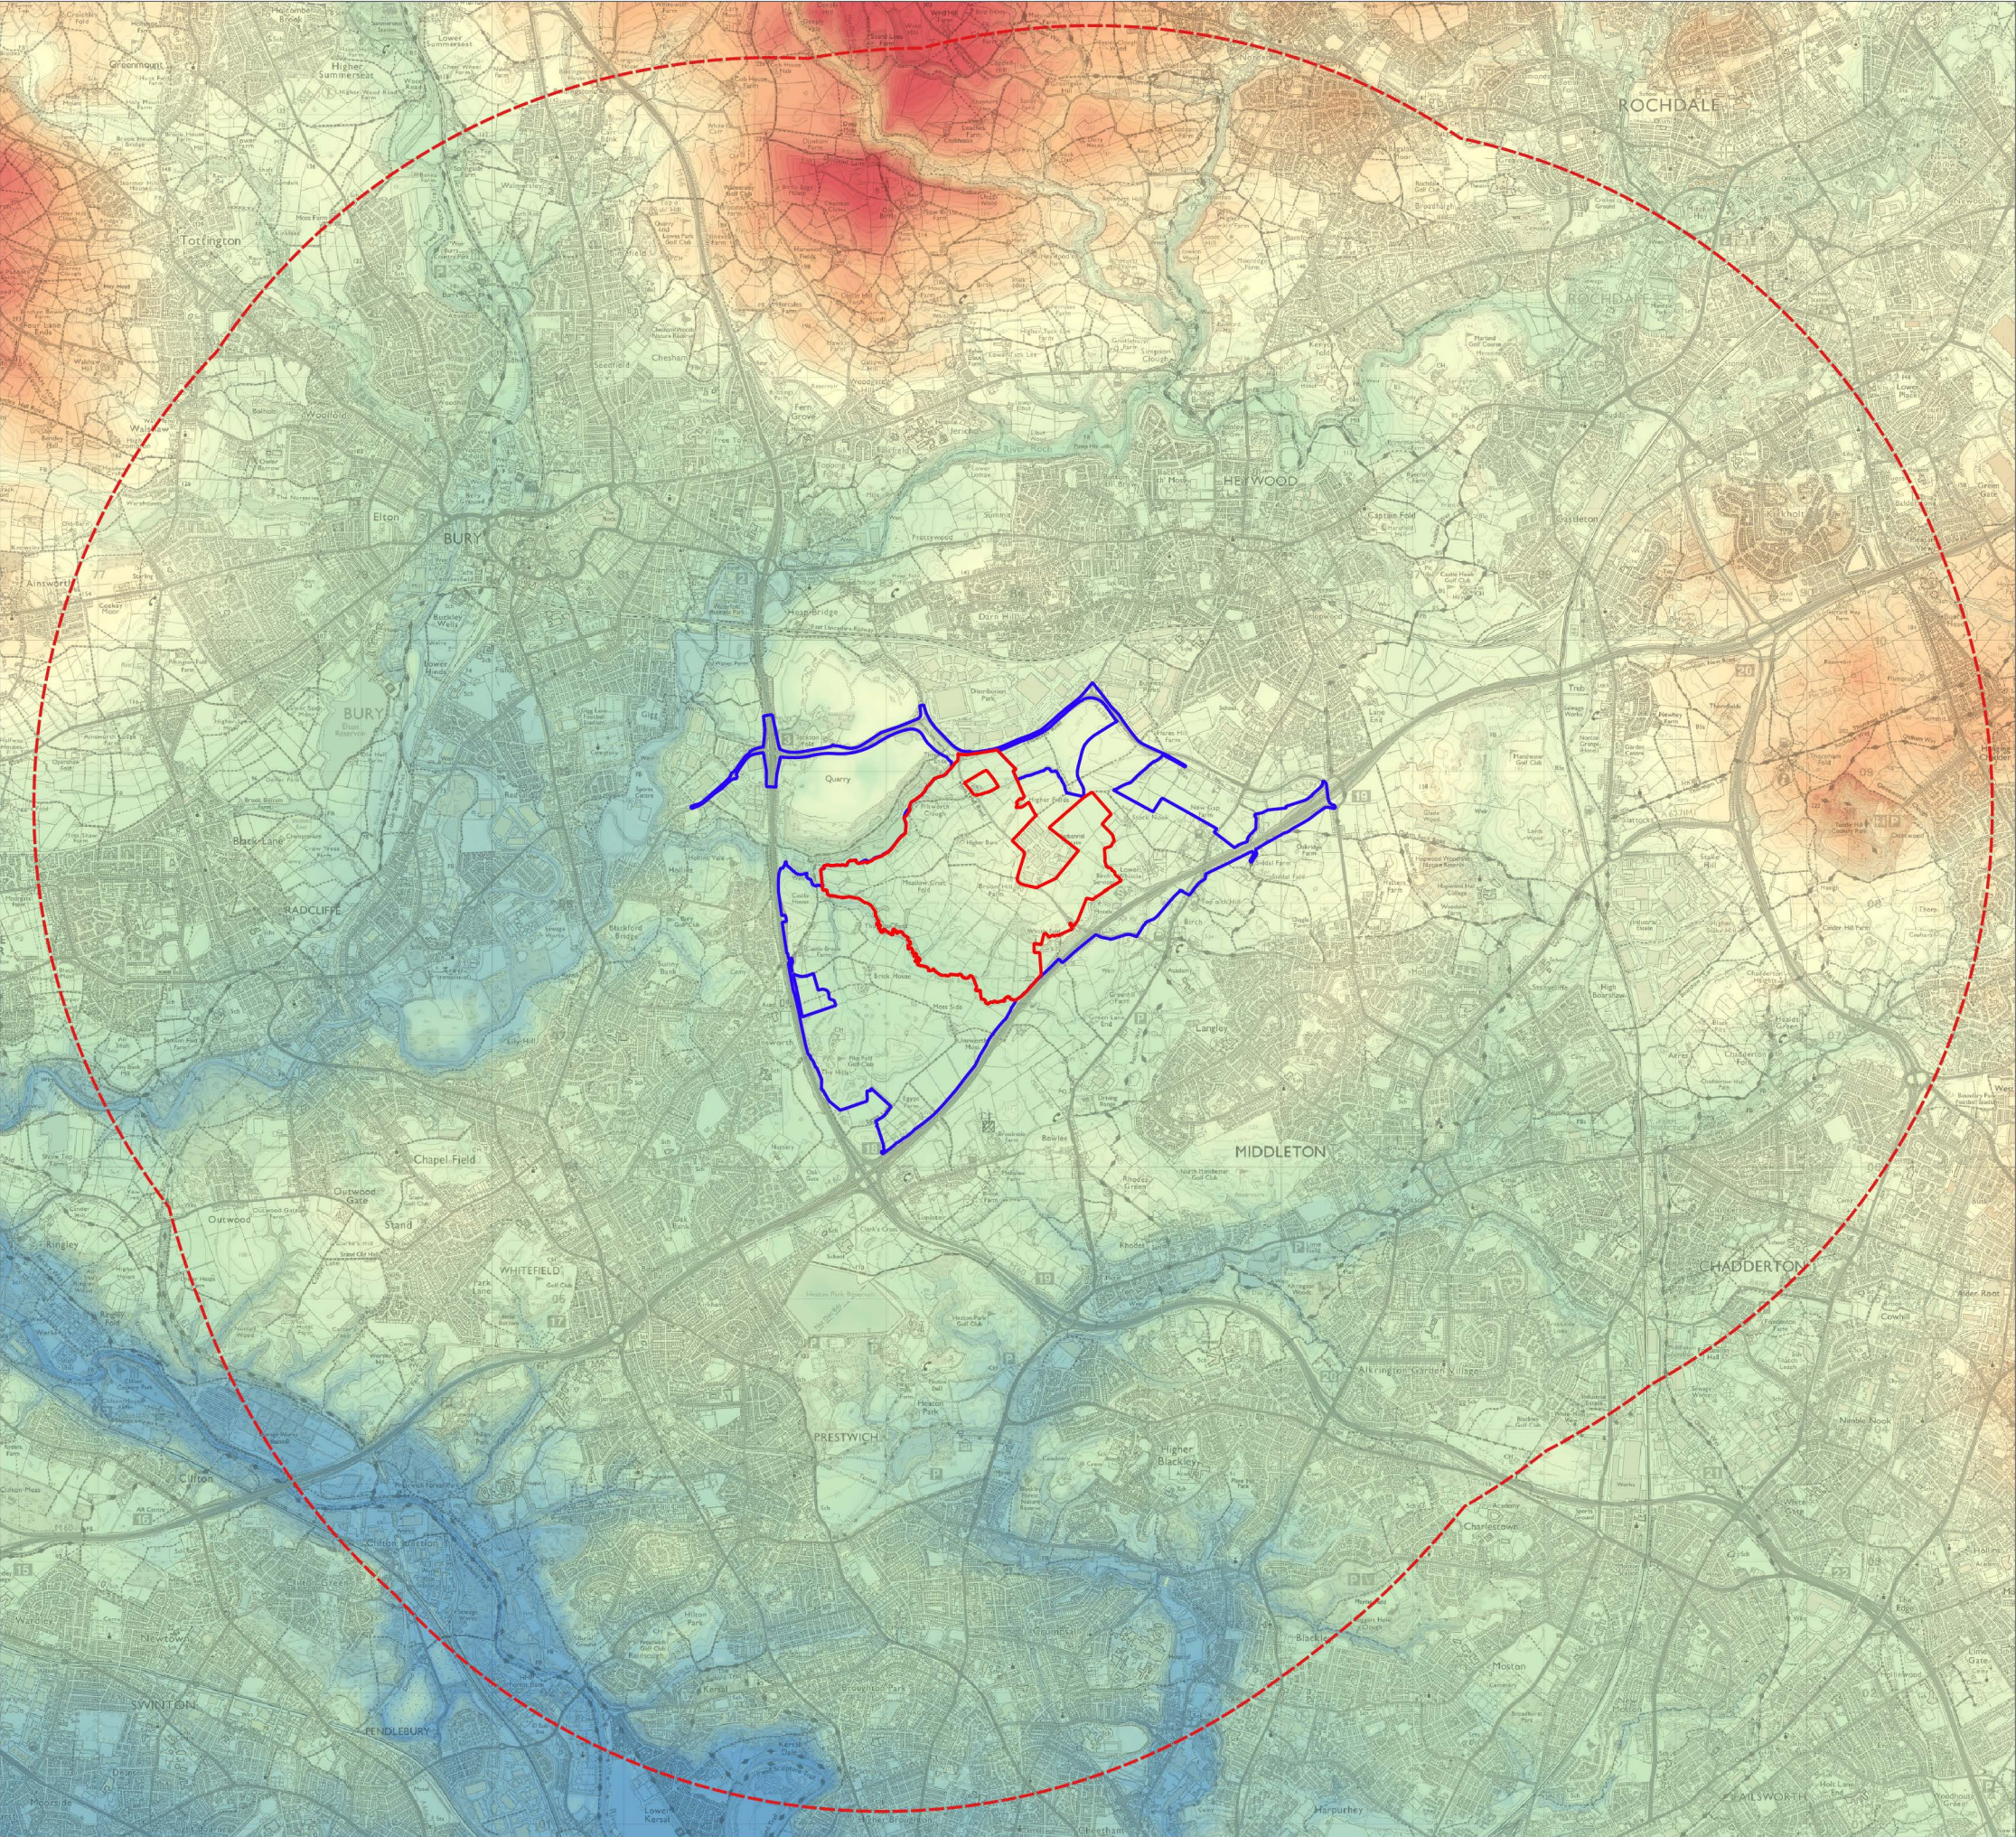

LEGEND

- Application Boundary
- Assessment Boundary
- 5km Study Area

Topography (metres above Ordnance Datum)

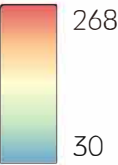

Revision	Description
d	Update to study area boundary
c	Update Assessment and Application Boundaries & updated study area
b	Update to Site Boundary, Study Area & Green Belt
a	Update Assessment and Application Boundaries



Project	Northern Gateway JPA 1.1
Title	Figure 17.3: Topography
Scale	1:52,000 @ A3
Drawing No.	16551_P09d
Date	April 2025
Checked	EL/EB



Head Office: 97 Icknield Street, Hockley, Birmingham, B18 6RU
T: 0121 828 4043 E: hello@tylergrange.co.uk W: www.tylergrange.co.uk