



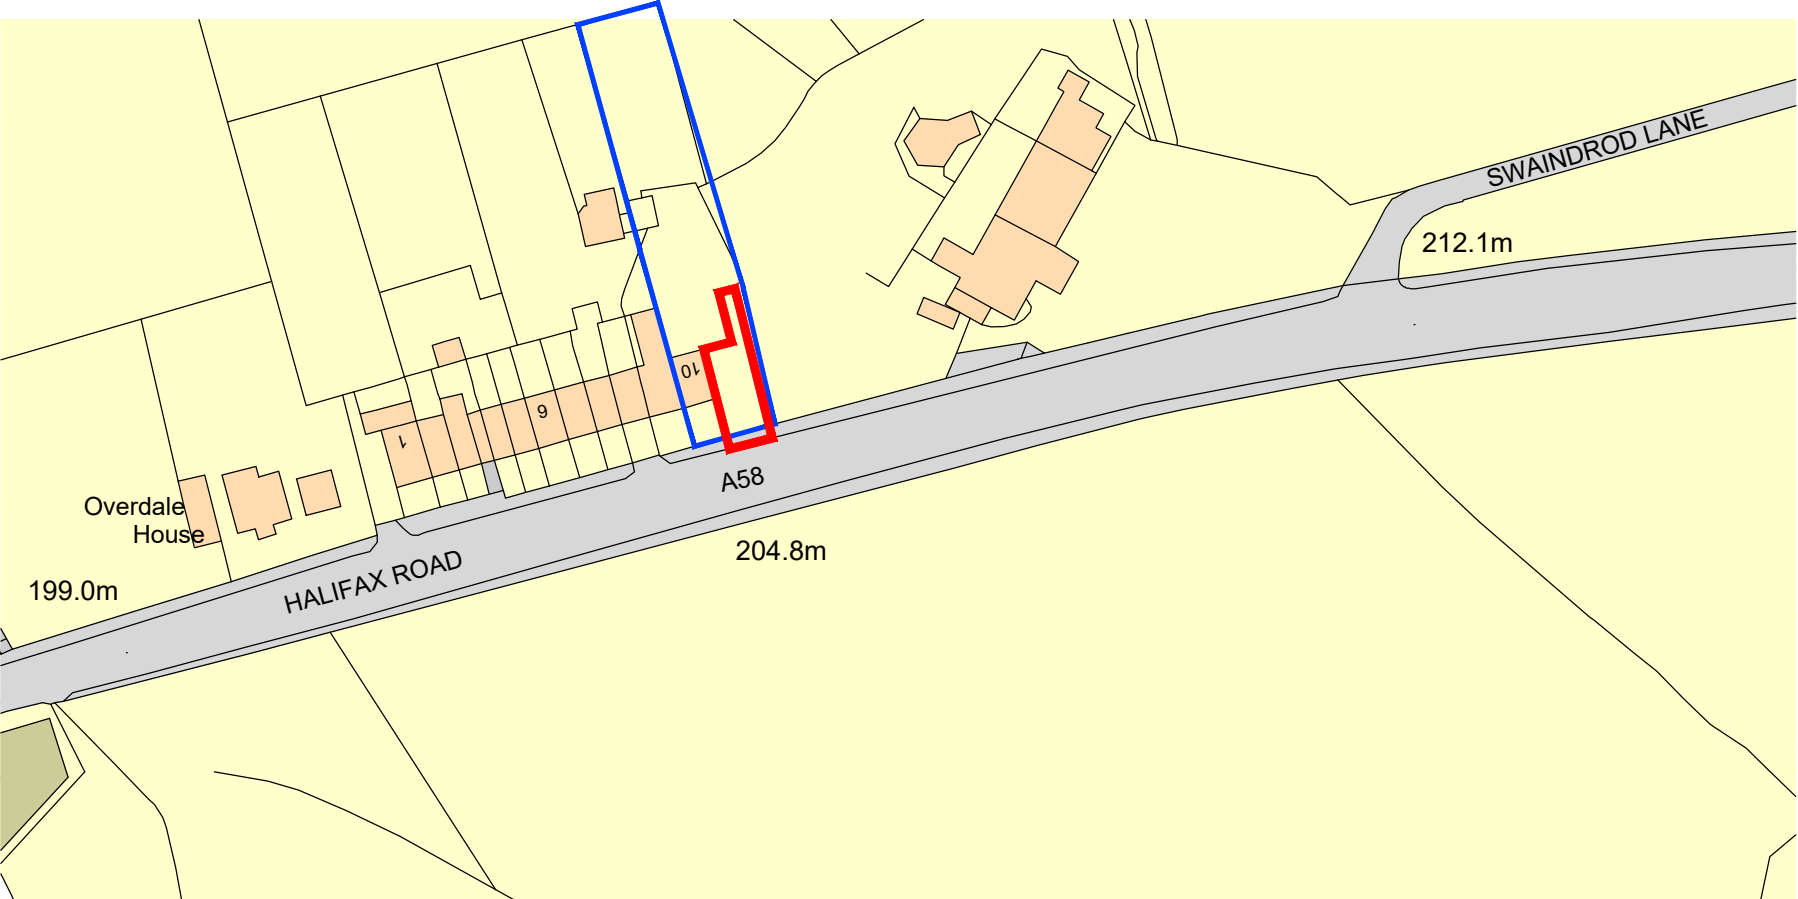

LOCATION PLAN
Scale 1:1250

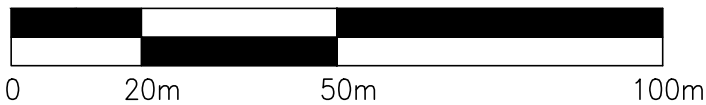

SCALE BAR 1:1250

PLANNING APPLICATION

B	06.01.25	JTB	BOUNDARY UPDATED
A	13.12.24	JTB	UPDATED
REV	DATE	BY	DETAILS OF REVISION
ARCHITECT / CLIENT			
RHEA FITZSIMONS			
PROJECT			
10 LIMEFIELD TERRACE HALIFAX ROAD LITTLEBOROUGH OL15 0LD			
TITLE			DRAWN BY
PROPOSED OFF ROAD PARKING SITE LOCATION PLAN			M.B.
			DATE
			OCT. '24
			SCALE
			1:1250
DRAWING NO.			REVISION
HC-24091-(60)-002			B
HEALEY CONSULTING Brunel House 63 Dale Street Milnrow Rochdale OL16 3NJ Tel: 01706 343961 Fax: 01706 343981 email: office@healeyconsulting.co.uk copyright: Healey Consulting		 structural engineering consultants	

DO NOT SCALE FROM THIS DRAWING. USE GIVEN DIMENSIONS ONLY. ALL DIMENSIONS ARE TO BE CHECKED ON SITE BY THE CONTRACTOR. ANY DIMENSIONAL DISCREPANCIES TO BE REPORTED BACK TO HEALEY CONSULTING PRIOR TO PROCEEDING WITH CONSTRUCTION