



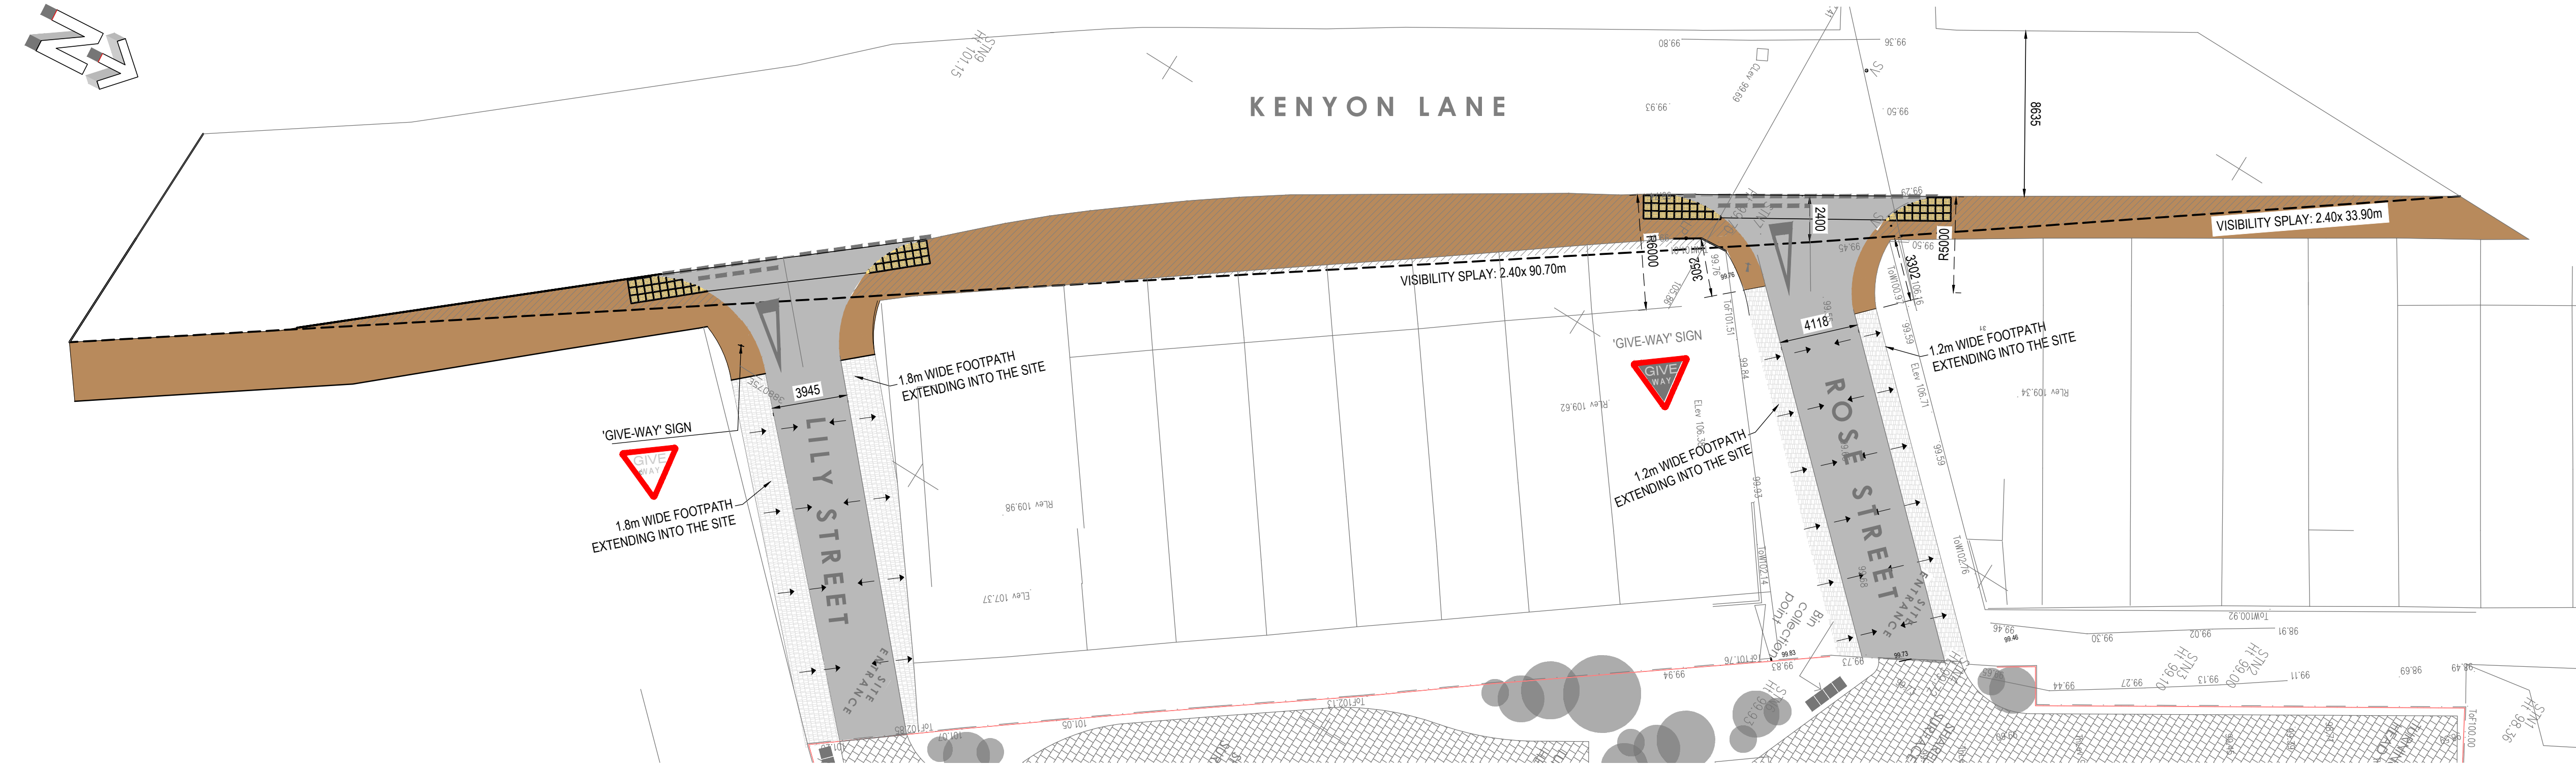


EXTENTS OF SECTION 278 WORKS

SCALE 1:200

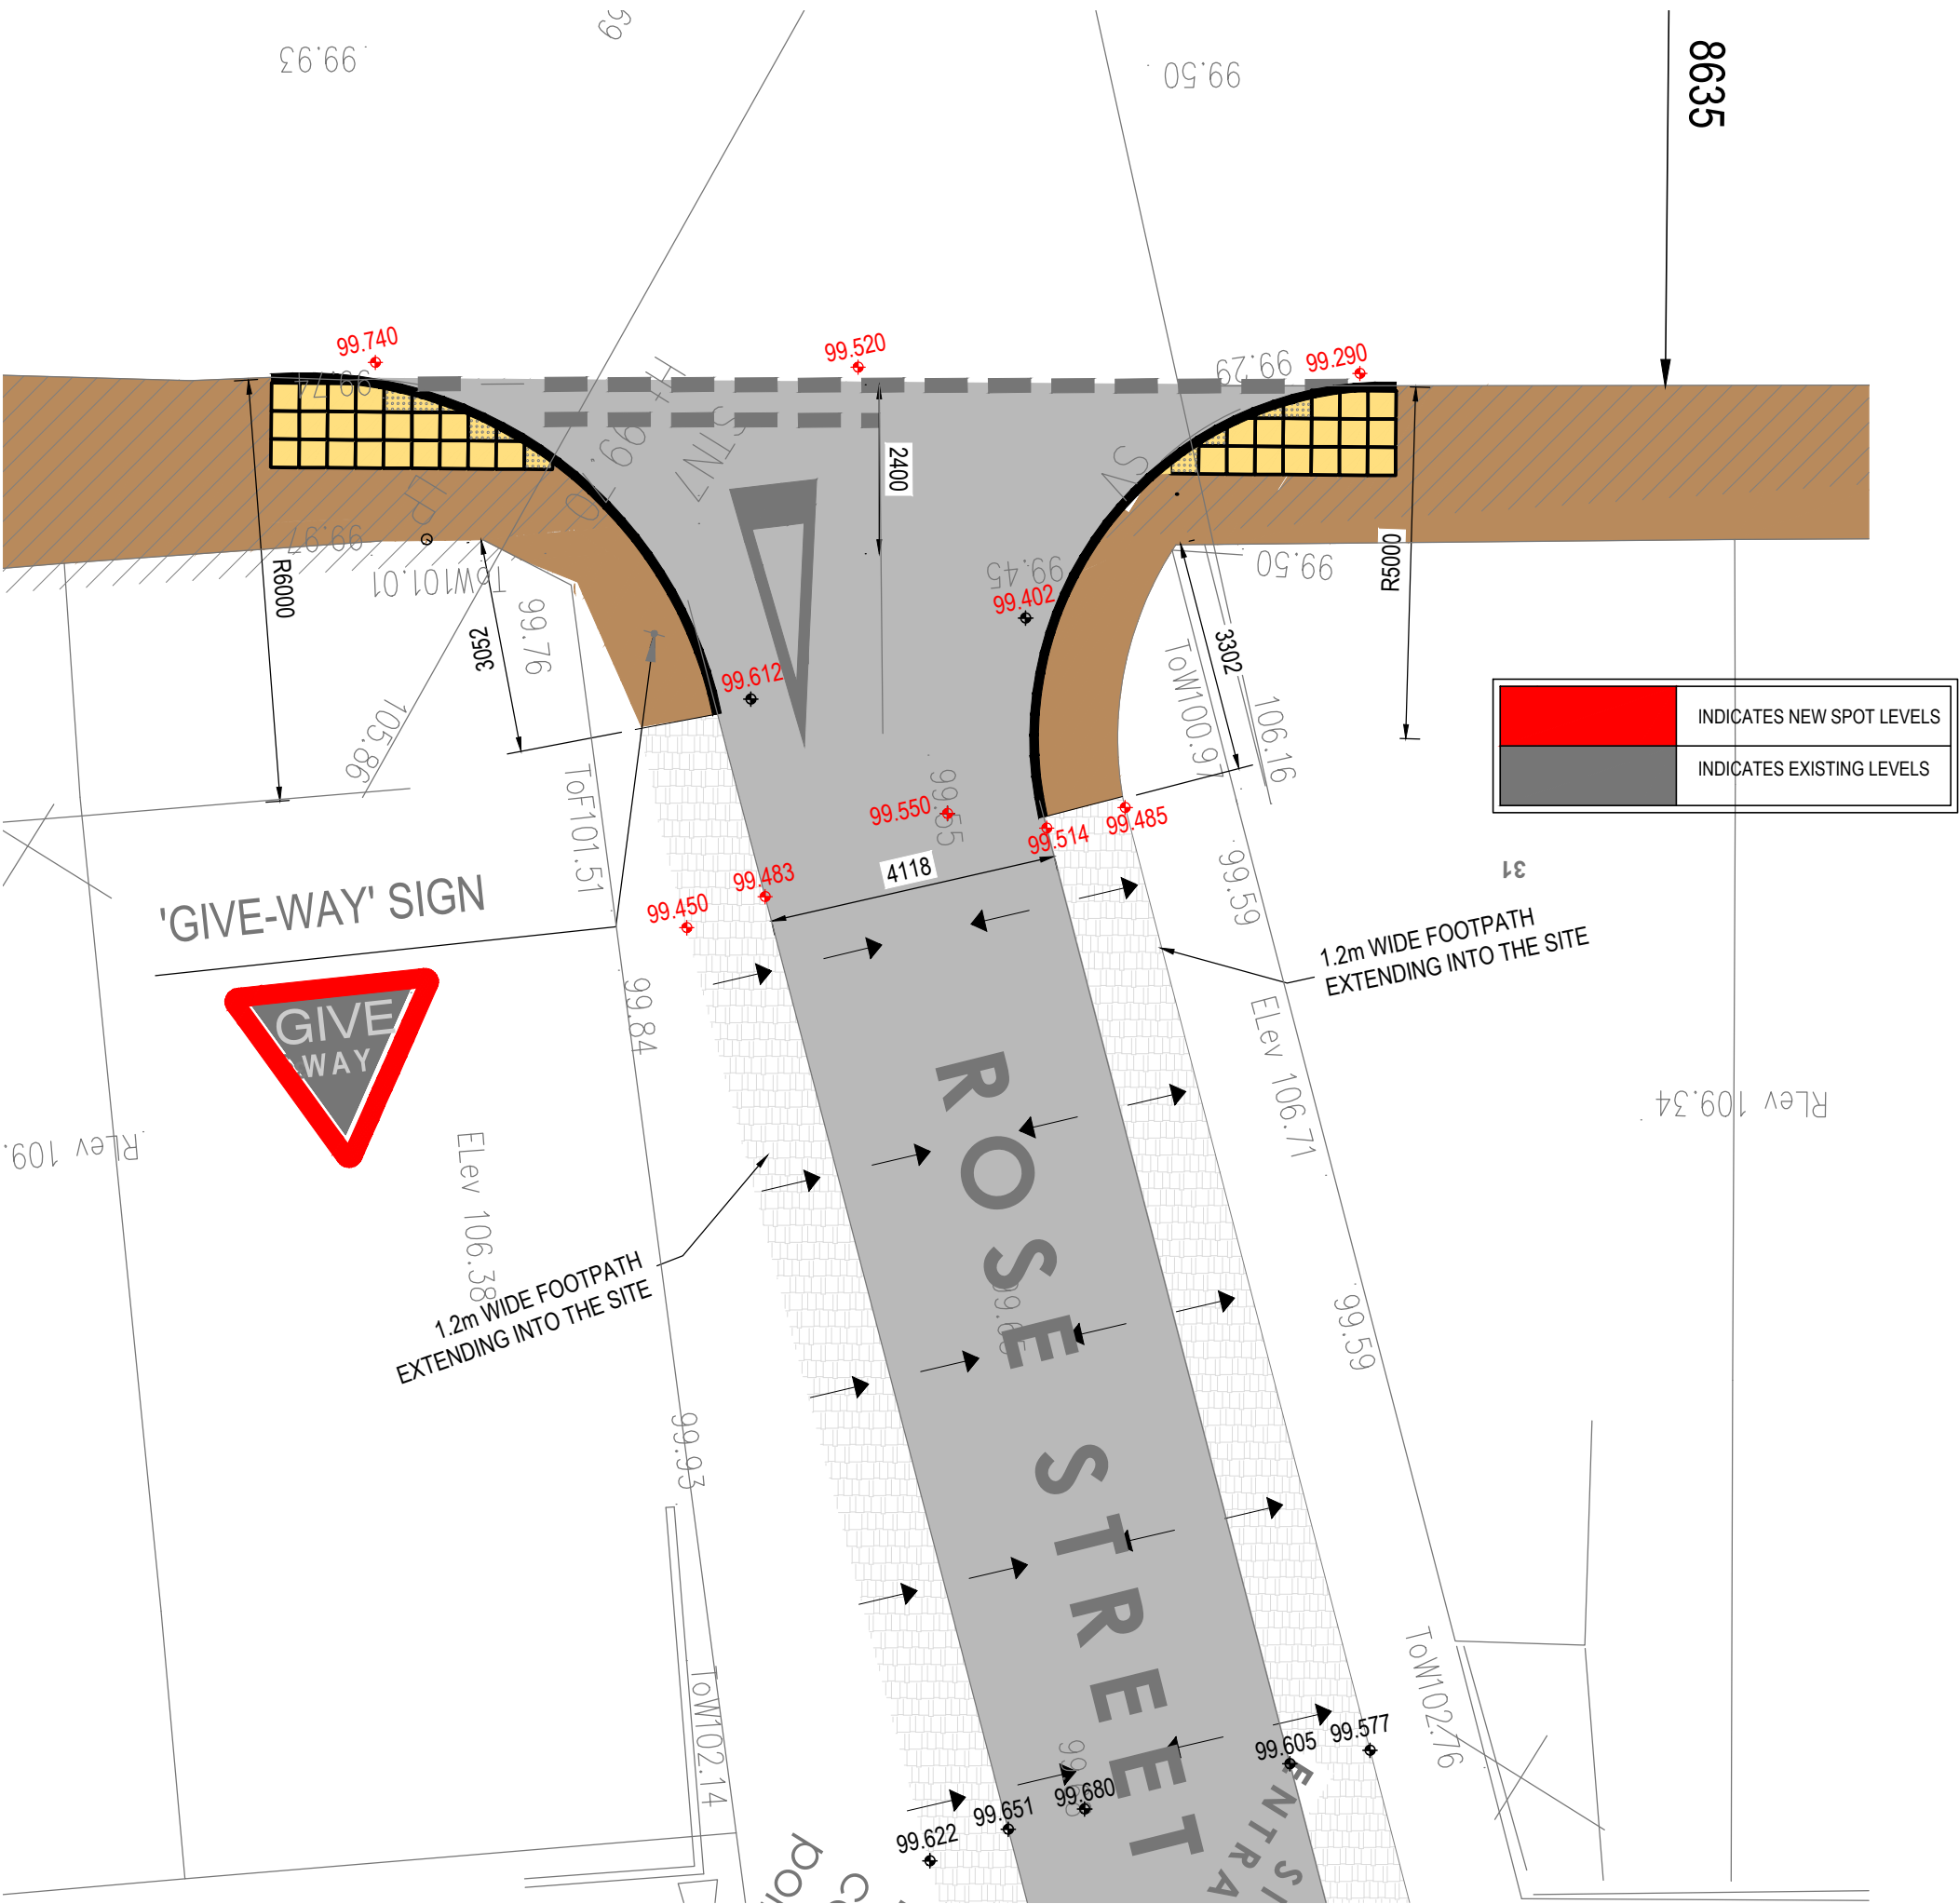

ROSE STREET WORKS

SCALE 1:50

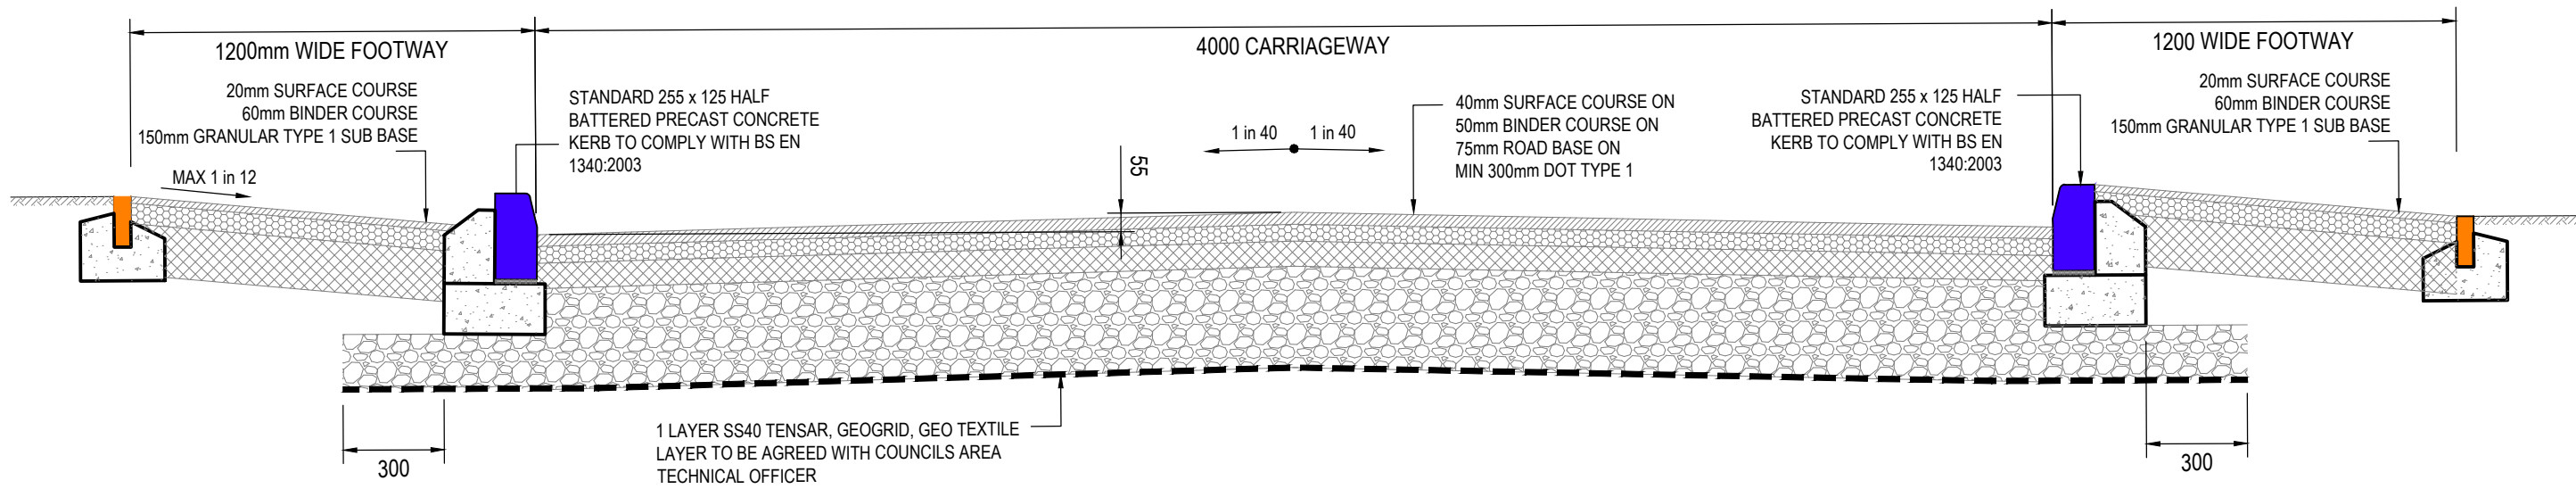

TYPICAL SECTION THROUGH 4.0m WIDE ROAD

SCALE 1:20

CDM REGULATIONS 2015 - RISK ASSESSMENT

IN LINE WITH THE ABOVE REGULATIONS WE ARE OBLIGED TO INFORM THE CONTRACTORS OF THE RISKS THAT MAY BE ENCOUNTERED IN THE CONSTRUCTION OF THESE WORKS. ALL DESIGN WORK HAS BEEN CARRIED OUT WITH HEALTH & SAFETY ASPECTS GIVEN FULL CONSIDERATION. WHEREVER POSSIBLE RISKS HAVE BEEN ELIMINATED FROM THE DESIGN. HOWEVER DUE TO THE VERY NATURE OF THIS TYPE OF WORK IT IS NOT POSSIBLE TO REMOVE ALL RISKS FROM THE DESIGN. WE WOULD ALSO RESPECTFULLY REMIND THE CONTRACTOR OF HIS OBLIGATIONS TO TAKE ALL REASONABLE STEPS ENSURING THAT ONLY COMPETENT WORKERS WHO HAVE A VALID SAFETY POLICY ARE EMPLOYED. THEY SHOULD ALSO PROVIDE SATISFACTORY RESPONSES AT TENDER STAGE AS TO THE MANNER IN WHICH THEY DEAL WITH THE ELEMENTS OF RISK INVOLVED IN THIS TYPE OF WORK AND IN PARTICULAR THOSE HIGHLIGHTED BY ADS STRUCTURAL LIMITED BELOW:-

1. SUPPORT TREATMENT FOR ALL EXCAVATION WORK.
2. GUARDING TO EDGES OF EXCAVATIONS TO PREVENT PEOPLE, MATERIALS AND VEHICLES FALLING INTO EXCAVATIONS.
3. GUARDING OF EXCAVATIONS OUTSIDE WORKING HOURS TO PREVENT UNAUTHORISED ACCESS.
4. UNDERMINING TO ADJACENT ROADS OR STRUCTURES.
5. CONFINED SPACE OPERATIONS.
6. DEALING WITH EXISTING SERVICES.
7. TRAFFIC MANAGEMENT ON EXISTING HIGHWAYS.
8. PROCEDURE TO BE FOLLOWED IN EVENT OF AN ACCIDENT OR EMERGENCY.
9. METHOD OF WORKING WHERE CONTAMINATED GROUND IS PRESENT ON SITE.
10. CONFIRMATION WILL BE REQUIRED THAT ALL OPERATIVES ARE ADEQUATELY TRAINED, AND COPIES OF RELEVANT CERTIFICATES TO BE SUPPLIED.
11. THE CONTRACTOR IS RESPONSIBLE FOR THE OVERALL STABILITY OF THE STRUCTURE FROM THE COMMENCEMENT OF WORKS INCLUDING THE DESIGN AND PROVISION OF ALL NECESSARY TEMPORARY WORKS.

THE ABOVE LIST IS BY NO MEANS EXHAUSTIVE BUT IT DOES HIGHLIGHT OPERATIONS THAT PRESENT A RISK TO CONTRACTORS AND THE GENERAL PUBLIC.

ONLY PDF/DWG ISSUES OF THIS DRAWING ARE CONTROLLED. ALL OTHER FORMATS (e.g. DWG AUTOCAD FILES) ARE UN-CONTROLLED AND ARE USED AT YOUR OWN RISK.

NOTE FOR CONTRACTORS

THIS ADS DRAWING SHOULD BE CONSIDERED ALONG WITH THE RISK INFORMATION CONTAINED IN THE CDM PRE CONSTRUCTION INFORMATION. THIS INFORMATION WILL INCLUDE DETAILS OF THE SIGNIFICANT RISK WHICH ADS HAVE IDENTIFIED WHICH MAY ARISE FROM CONSTRUCTING THE DESIGNS SHOWN ON THIS DRAWING. A COMPETENT CONTRACTOR SHOULD BE AWARE OF THE TYPICAL RISKS ASSOCIATED WITH DOING THIS WORK.

NOTE FOR WORKERS

DO NOT START YOUR WORK UNLESS YOU KNOW THE RISK AND CONTROLS RELATING TO THE WORK ON THIS DRAWING (INCLUDING SAFE SEQUENCES OF WORK AND EQUIPMENT)

DO NOT ISSUE COPIES OR PARTS OF THIS DRAWING WITHOUT THE ABOVE NOTE FOR WORKERS/UNLESS YOU ARE SURE THAT THE WORKERS CAN UNDERTAKE THE WORK SAFELY.

ASSUMPTIONS
(PLEASE REFER TO CALCULATIONS AND TERMS & CONDITIONS FOR MORE DETAIL)

ALL DIMENSIONS, BEAM SPANS AND MEMBER LENGTHS ARE FOR THE PURPOSES OF CALCULATIONS ONLY AND ARE NOT TO BE RELIED ON FOR THE PLACEMENTS OF ORDERS FOR MATERIALS.

SUBSOIL CONDITIONS
GROUND CONDITIONS ARE ASSUMED REASONABLE AND THAT 'NORMAL' SPREAD FOUNDATIONS WILL SURFACE AT REASONABLY DEPTH APPROX. 1m.
AN ALLOWABLE BEARING CAPACITY OF 100kN/m² WILL BE ASSUMED UNLESS NOTED OTHERWISE.

EXCAVATION WORKS:

ATTENTION SHOULD BE DRAWN TO ALL DRAINAGE, WATER, GAS AND OTHER MAINS OR POWER SERVICES KNOWN TO EXIST ON OR OVER THE SITE. IT IS THE CONTRACTORS RESPONSIBILITY TO MAKE ALL NECESSARY ENQUIRES PRIOR TO COMMENCEMENT OF WORK.

ADEQUATELY PROTECT, UPHOLD, MAINTAIN AND PREVENT DAMAGE TO ALL SERVICES. DO NOT INTERFERE WITH THEIR OPERATION WITH CONSENT OF THE SERVICE AUTHORITIES OR PRIVATE OWNERS OR THE CONSULTING ENGINEER AS APPROPRIATE. ANY DAMAGE TO THE EXISTING SERVICES SHOULD BE IMMEDIATELY REPORTED TO THE CONSULTING ENGINEER AND APPROPRIATE AUTHORITIES.

THE CONTRACTOR SHALL PROVIDE ALL THE TEMPORARY FENCING, HOARDINGS, PLANKED FOOTWAYS, GUARD RAILS AND HAZARD LIGHTS TO THE CONSULTING ENGINEERS APPROVAL AS NECESSARY FOR THE PROTECTION OF THE PUBLIC FOR THE PROPER EXECUTION OF THE WORKS AND FOR MEETING THE REQUIREMENTS OF THE LOCAL AUTHORITY.

THE CONTRACTOR IS TO INCLUDE FOR ISSUING ALL REQUIRED NOTICES TO THE LOCAL AUTHORITY BUILDING INSPECTORS PRIOR TO THE COMMENCEMENT, DURING THE WORKS AND UPON COMPLETION. IT IS THE CONTRACTOR'S SPECIFIC RESPONSIBILITY TO ENSURE ALL REQUIRED NOTICES ARE ISSUED AT THE CORRECT TIME.

P2	04.04.2025	SPOT LEVELS	WH	DCS	ADS
P1	21.02.2025	FIRST ISSUE	WH	DCS	ADS
REV	DATE	REVISION DETAILS	DRN	CHK	APP

CLIENT
REECE JONES

PROJECT:
KENYON LANE, MIDDLETON

DRAWING TITLE:
ROSE STREET SECTION 278 WORKS

DRAWING STATUS:
PRELIMINARY

ads:
consult
consulting engineers

107 Mere Grange
Business Park, Leaside, St
Helens, WA9 5GG
Tel: 0151 541 4000
info@adsstructural.co.uk

SCALE	PROJECT - ORIGINATOR - ZONE - LEVEL - TYPE - ROLE - NUMBER	REV
1:50	9758-ADS-XX-XX-DR-S-601	P2